



10-11-68

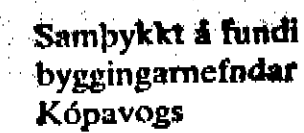


Byggingarfulltrúinn

Byggingarfulltrúinn
Unn Þjóðveig


161747

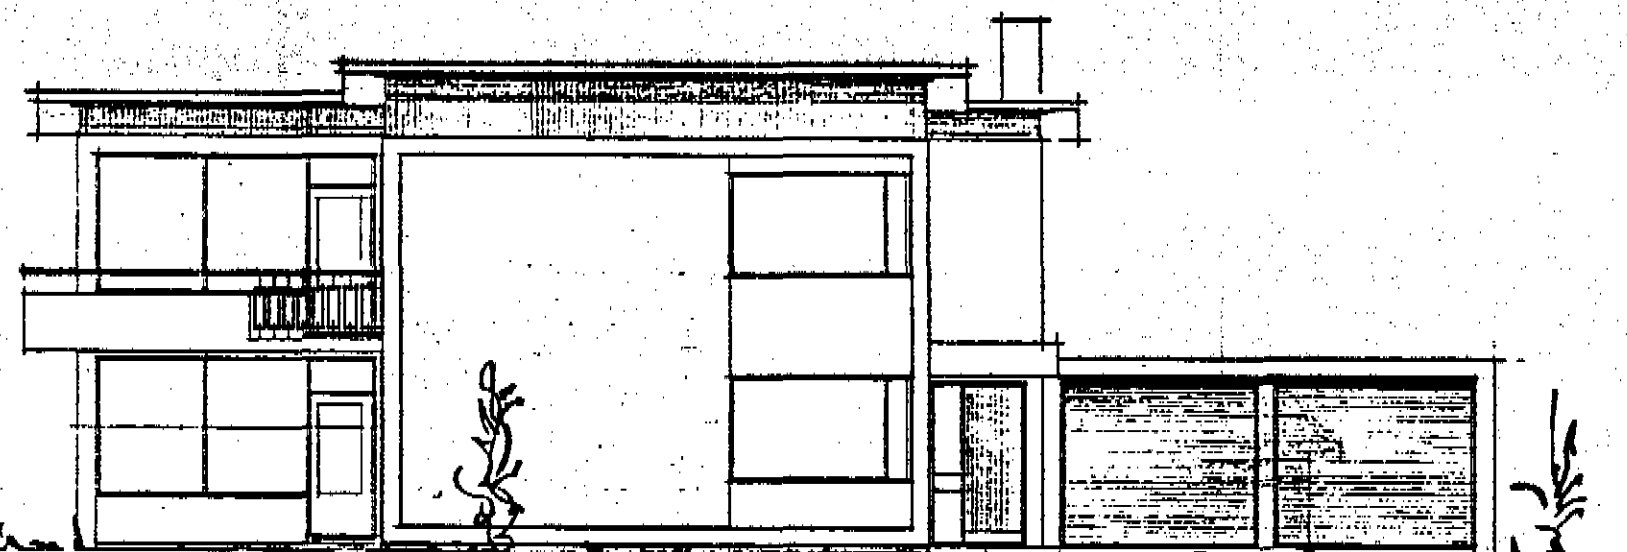


SUBUR

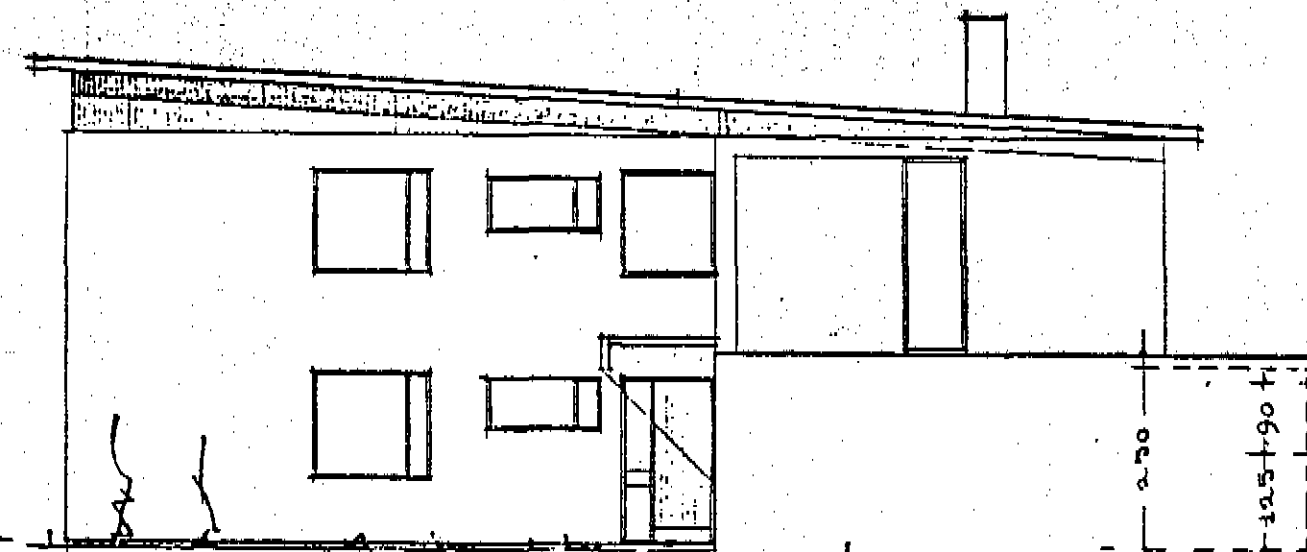


AUSTUR.

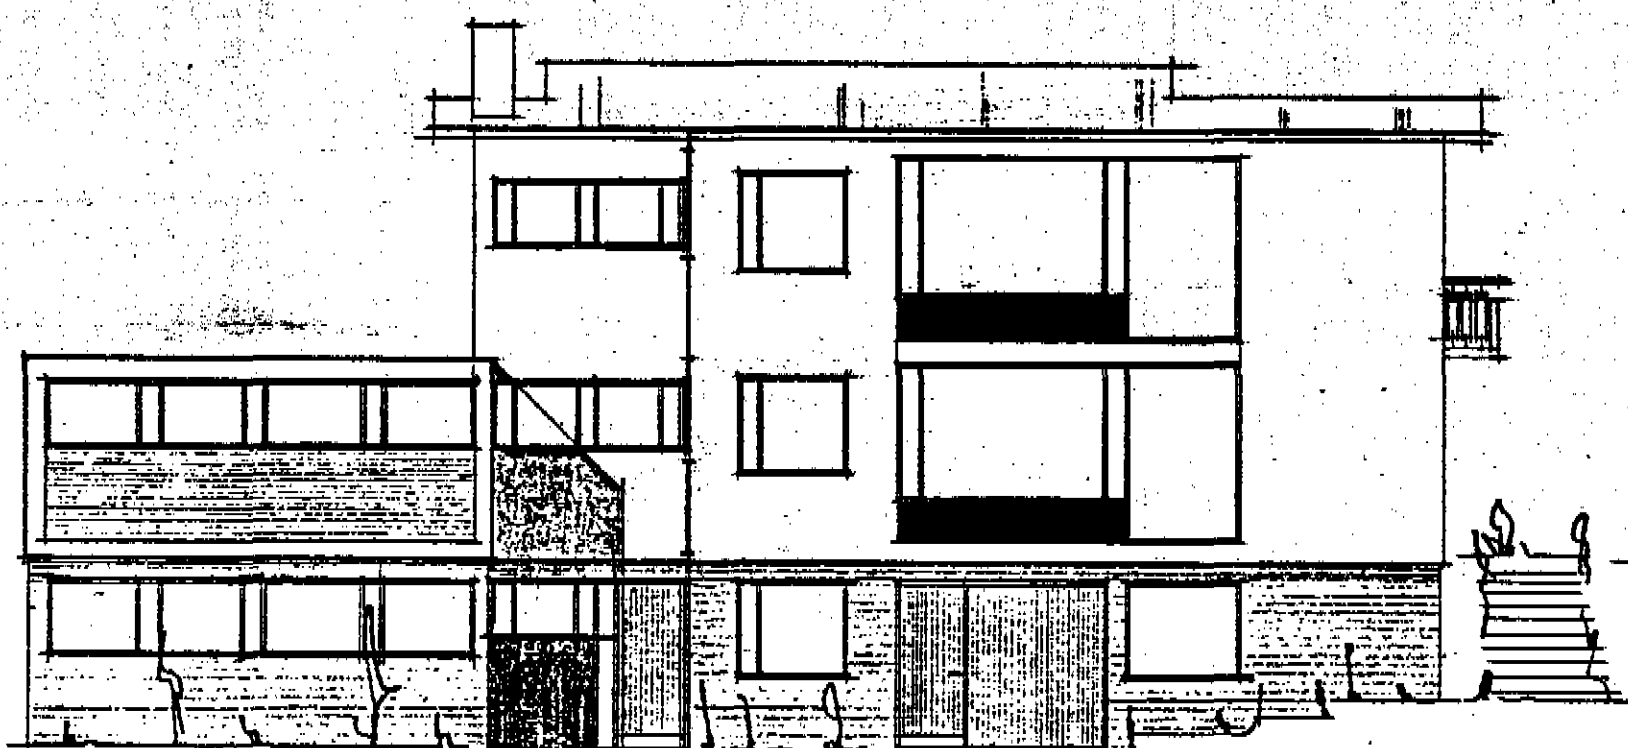


NORDUR

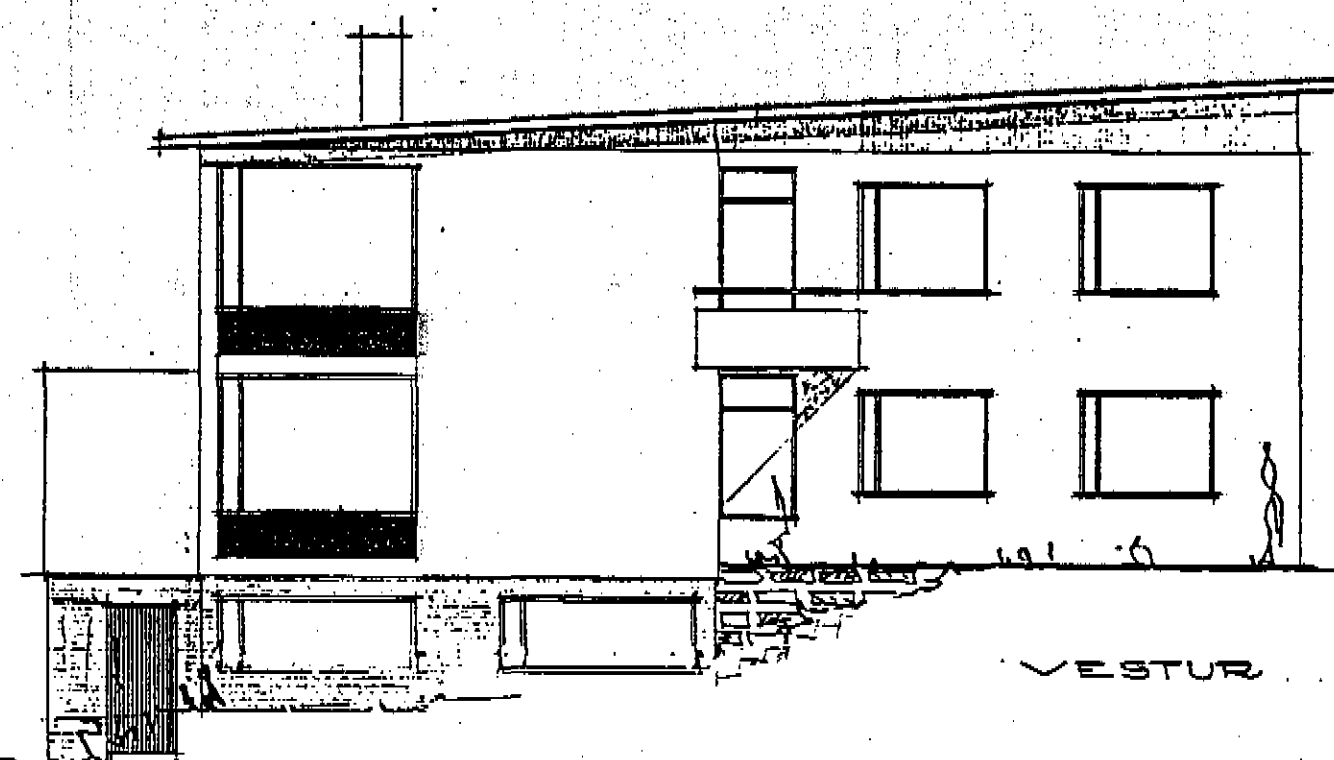

· VESTUR

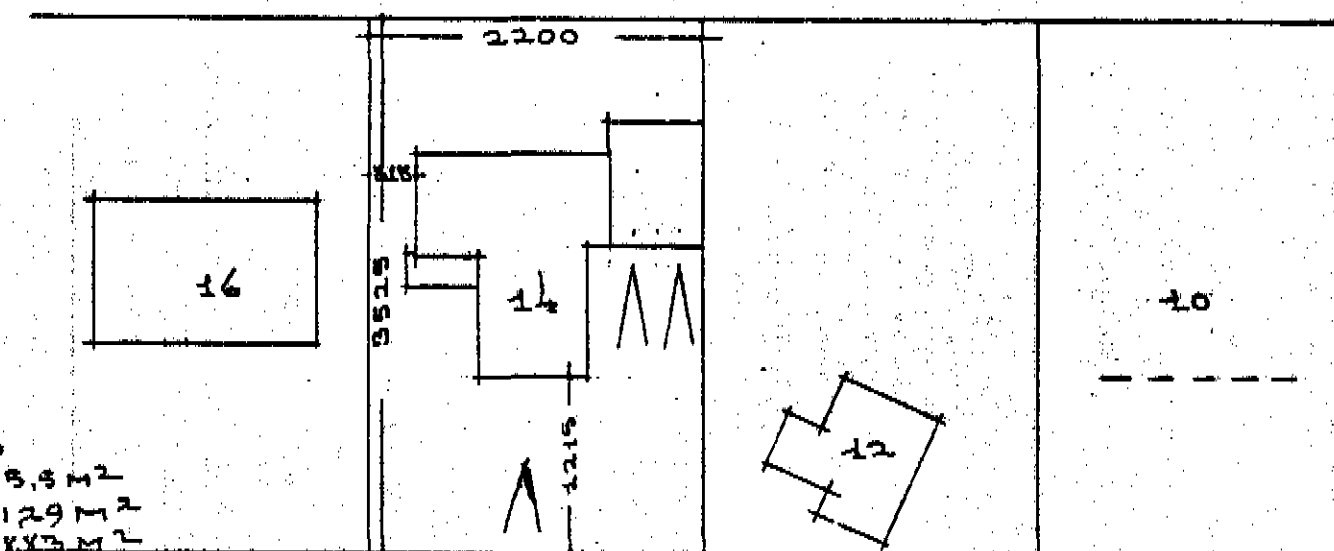

HEAUNIBRAUT

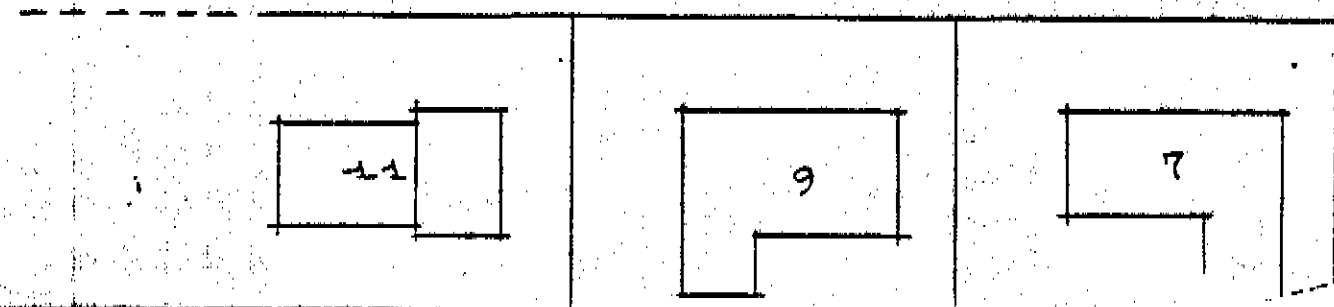

KORAVOGI I JUN

Wm. H. Harris

DEPT 1 DEPT 64
Sgt. J. J. J.

Skærskud af "0000000000". dags: 23.10.2026