


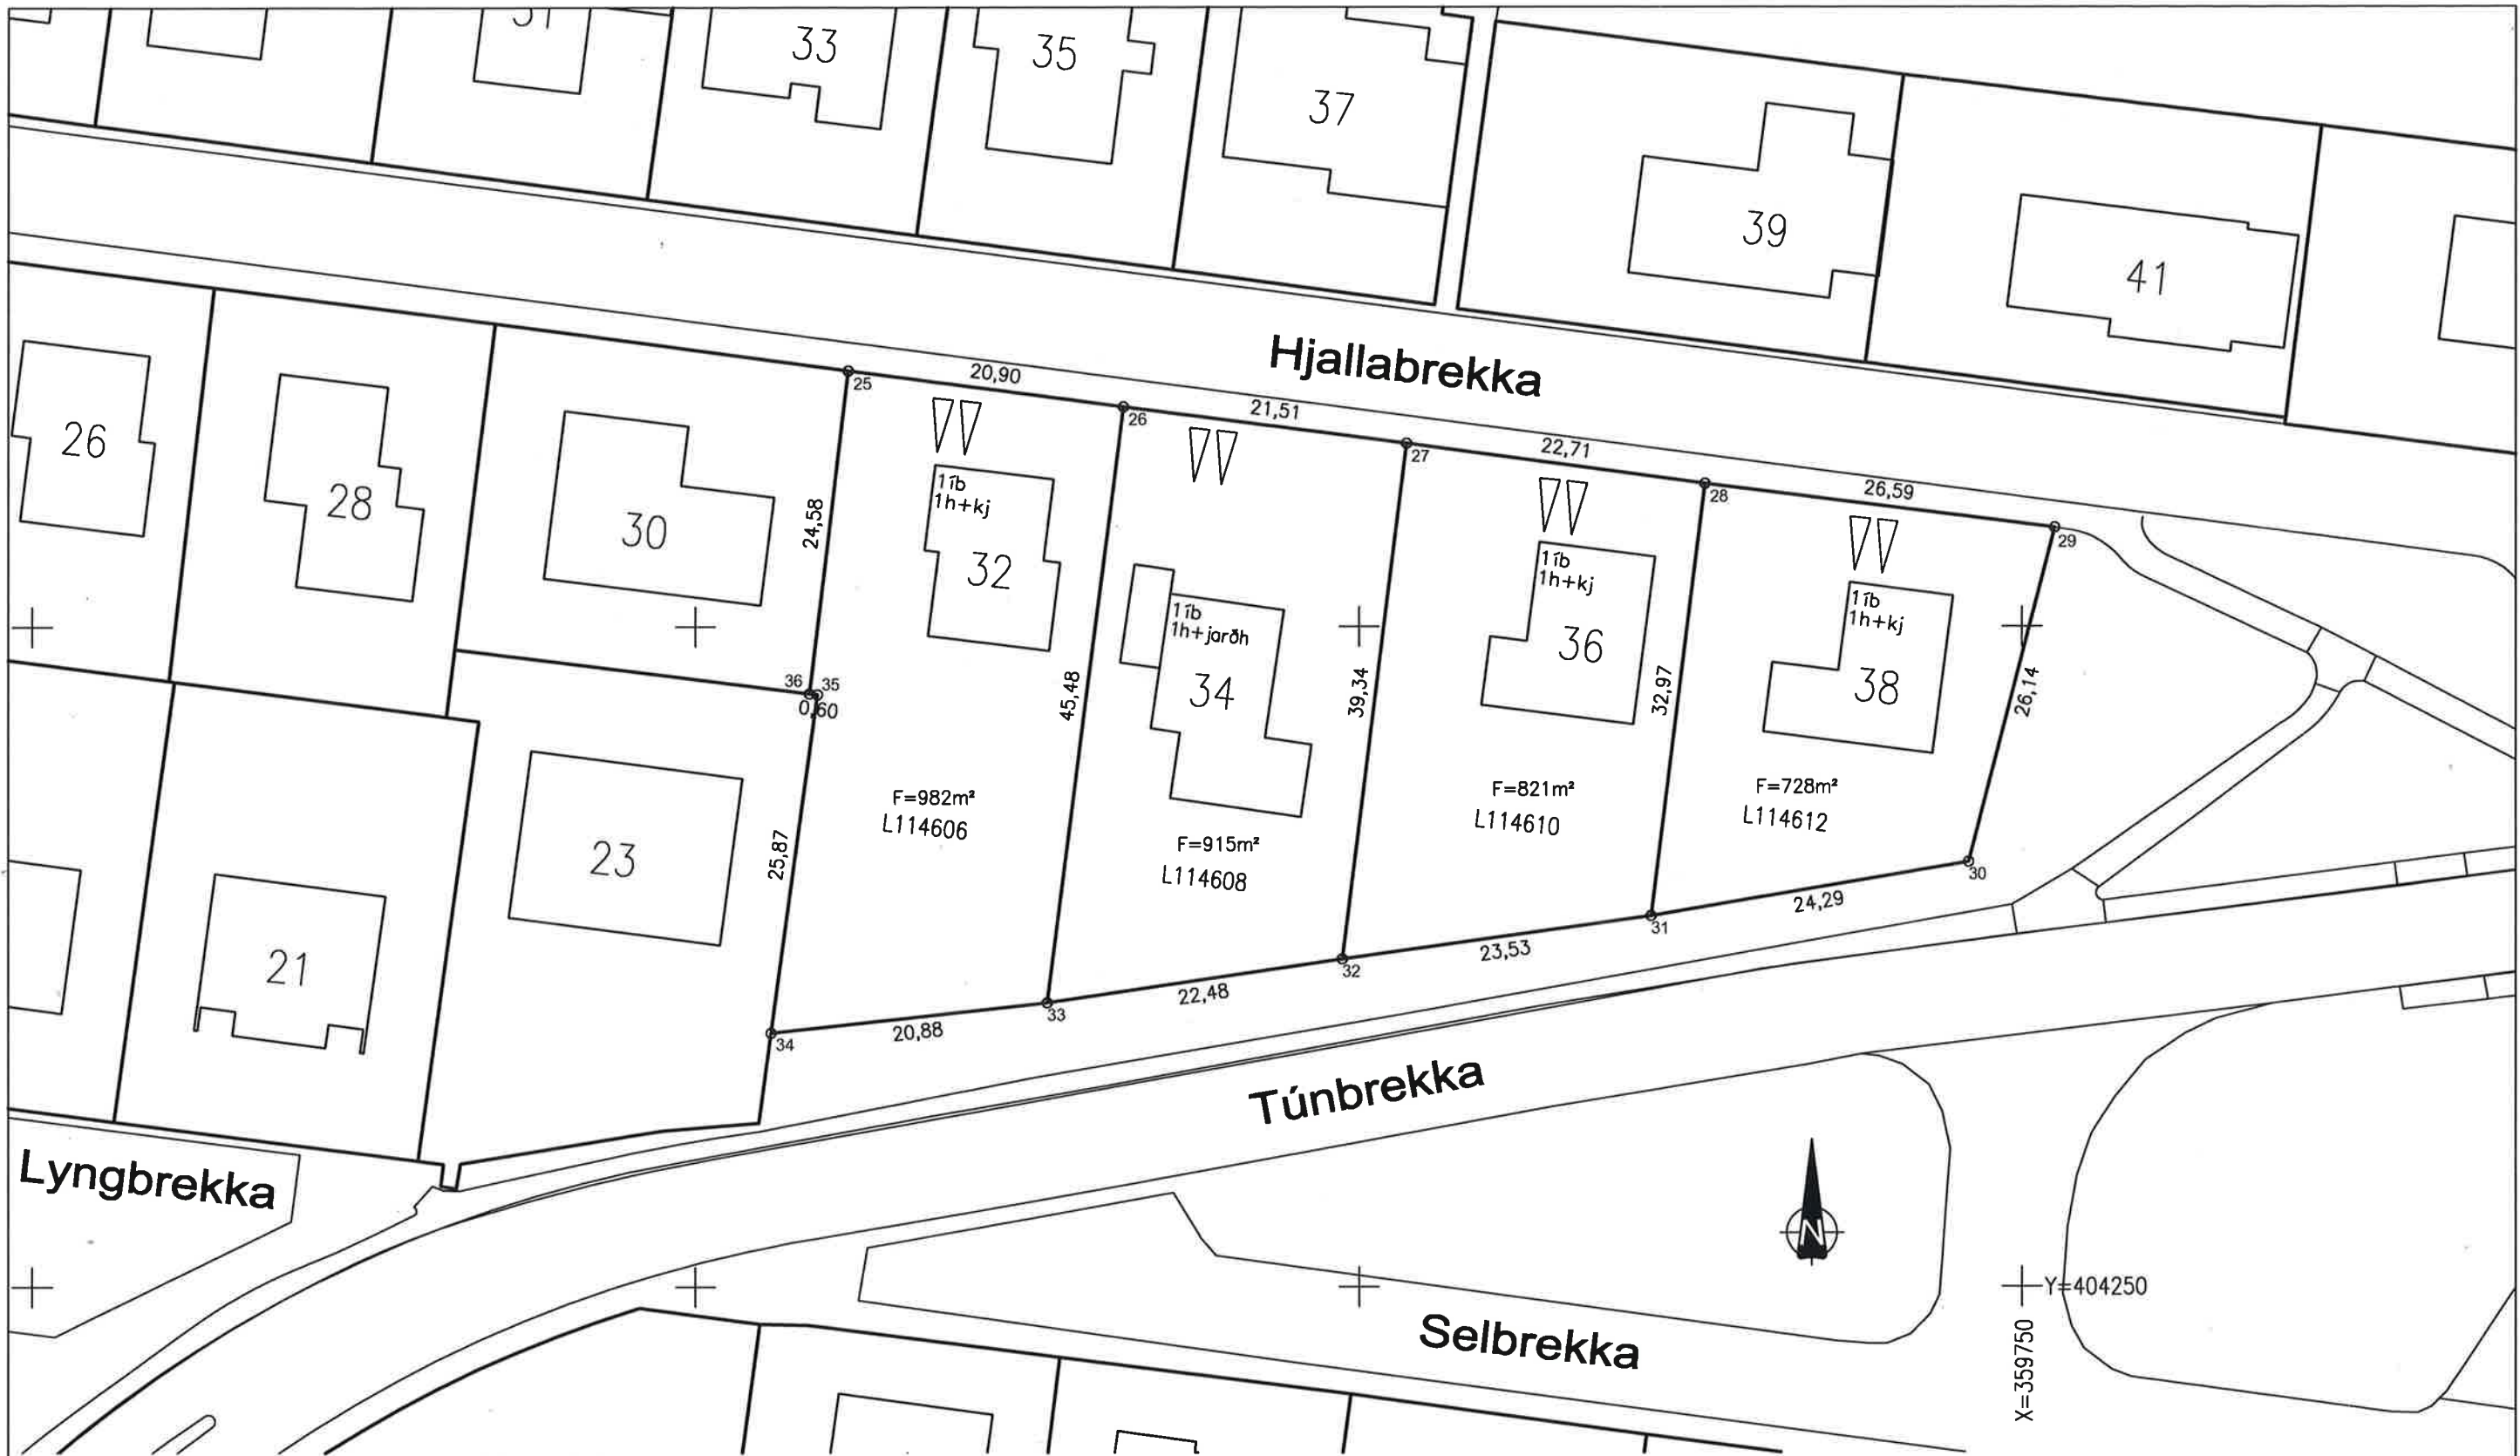

NR.	X-Hnit	Y-Hnit			
25	359661,54	404319,33	31	359722,03	404278,06
26	359682,26	404316,62	32	359698,73	404274,80
27	359703,59	404313,84	33	359676,49	404271,50
28	359726,10	404310,78	34	359655,74	404269,22
29	359752,49	404307,46	35	359659,23	404294,85
30	359745,97	404282,15	36	359658,64	404294,92

△△ Merkir kvöð um bílastæði inni á lóð.

Löðir mældar upp og endurreiknaðar.



Kópavogsbær umhverfissvið
Mæliblað

Hjallabrekka 32,34,36,38

Dags.

1. nóv 2017 860f-152f

Mkv. 1:500
Deilisk. samþ.
M. I.J.
R.
T. S.L.
Hjallabrekka32-38M

A3