


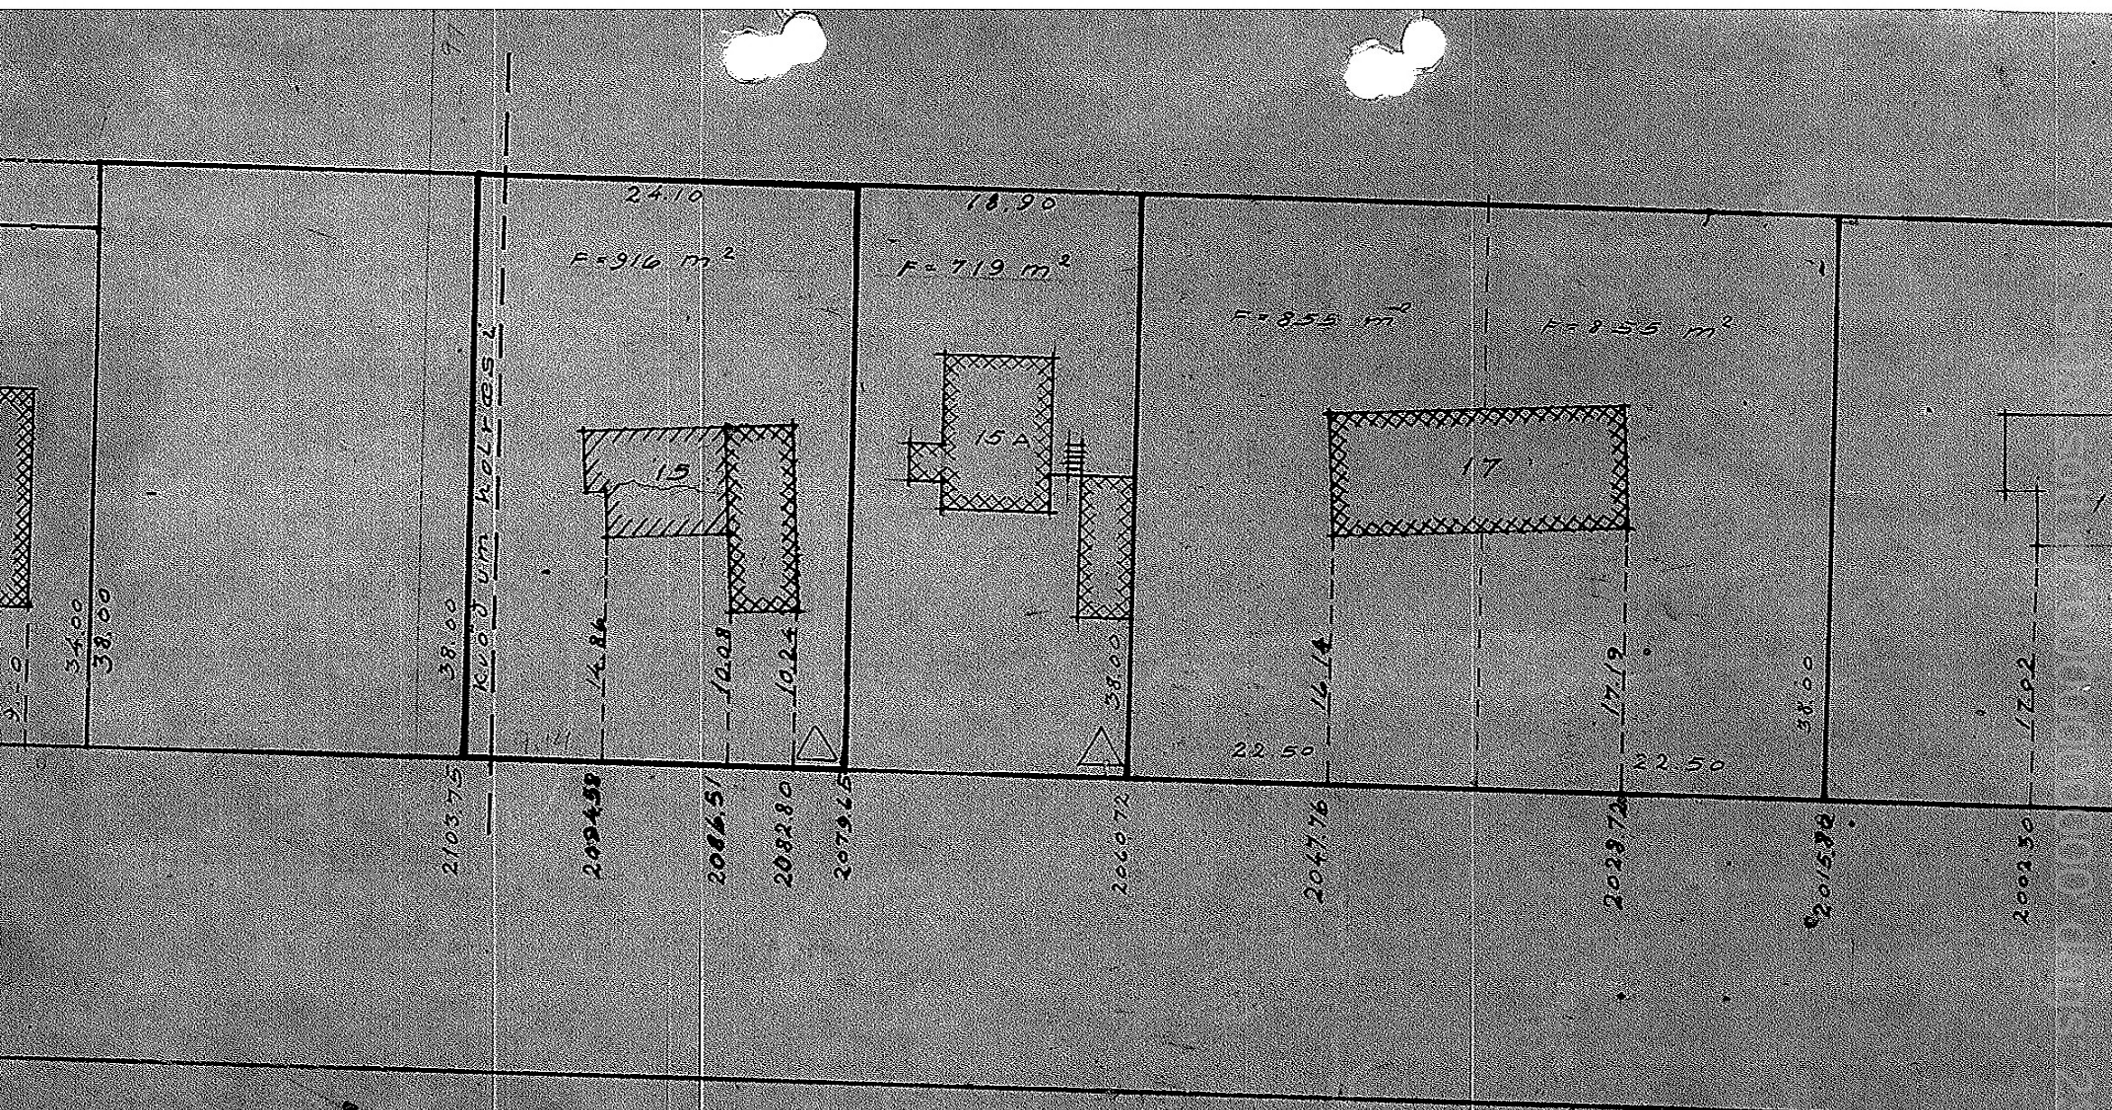

|                                                                             |    |
|-----------------------------------------------------------------------------|----|
| AFSTODUMYND                                                                 |    |
| 1:500                                                                       |    |
| Mælt                                                                        | af |
| Teikn.                                                                      | af |
| Yfirf.                                                                      | af |
| Kinnólsvegur 15<br>BÆJARVERKFRÆÐINGUR<br>KÖPAVOGS<br>12/1/70<br>[Signature] |    |