


27 JAN. 1997

byggingarfulltrúinn

Signature

V166566

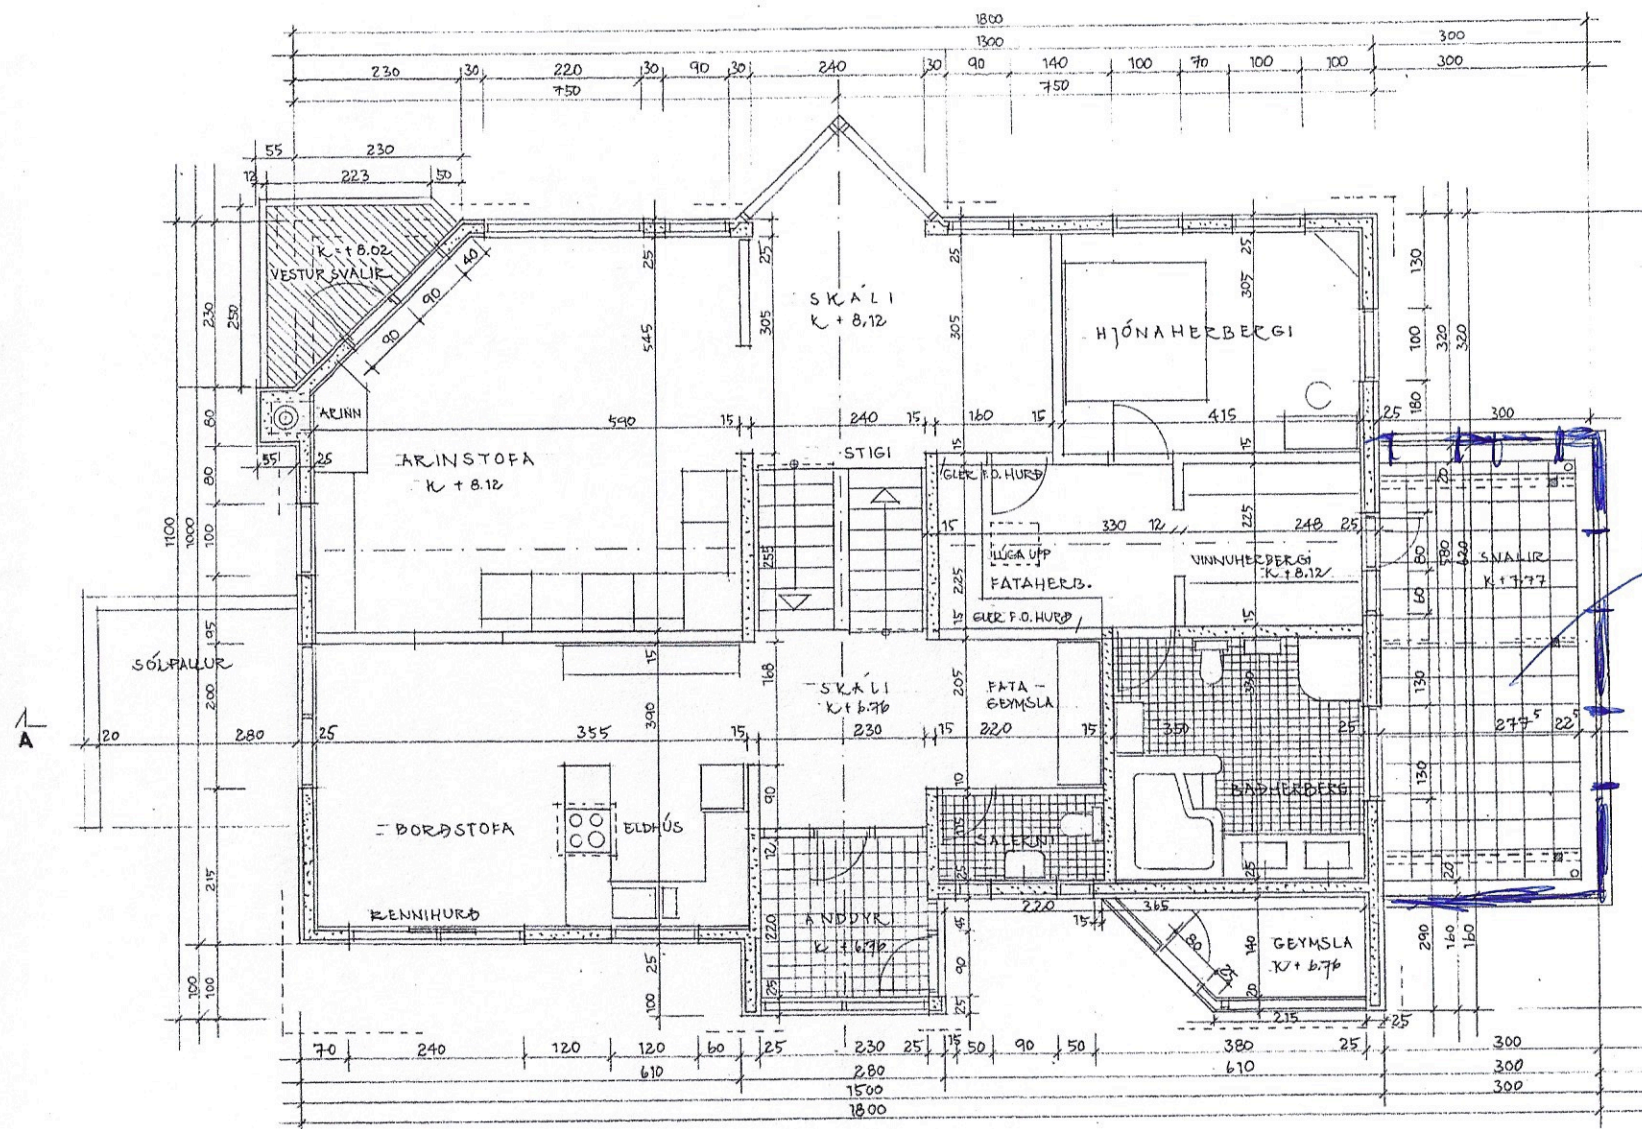

FATAHERB.
 $3 \times 6.2 = 18.6 \text{ m}^2$
 46.5 m^3

áður Brými
nú A Rými

Fyrirspurn 24/21

EINBÝLISHÚS EIRIKUR GUÐMUNDSSON
SABÓLSBRAUT 34A KÓPAVOGI

4

GRUNNMYND EFTIR HÆÐAR

M.1:50
R. DES. 96

ADALUPPDRETTIR SAMÞYKKTAR 8.11.96

ÚLRÍK ARTHÚRSSON ARKITEKT A.Í. KT. 270436-6969
BRÆÐRABORGARSTIG 7 REYKJAVÍK 55510960

Unlu Artursson



Notkun teikningar leyfis
á ábyrgð höfundar


27 JAN. 1997

byggingarfulltrúinn


[Signature]

✓166569

5

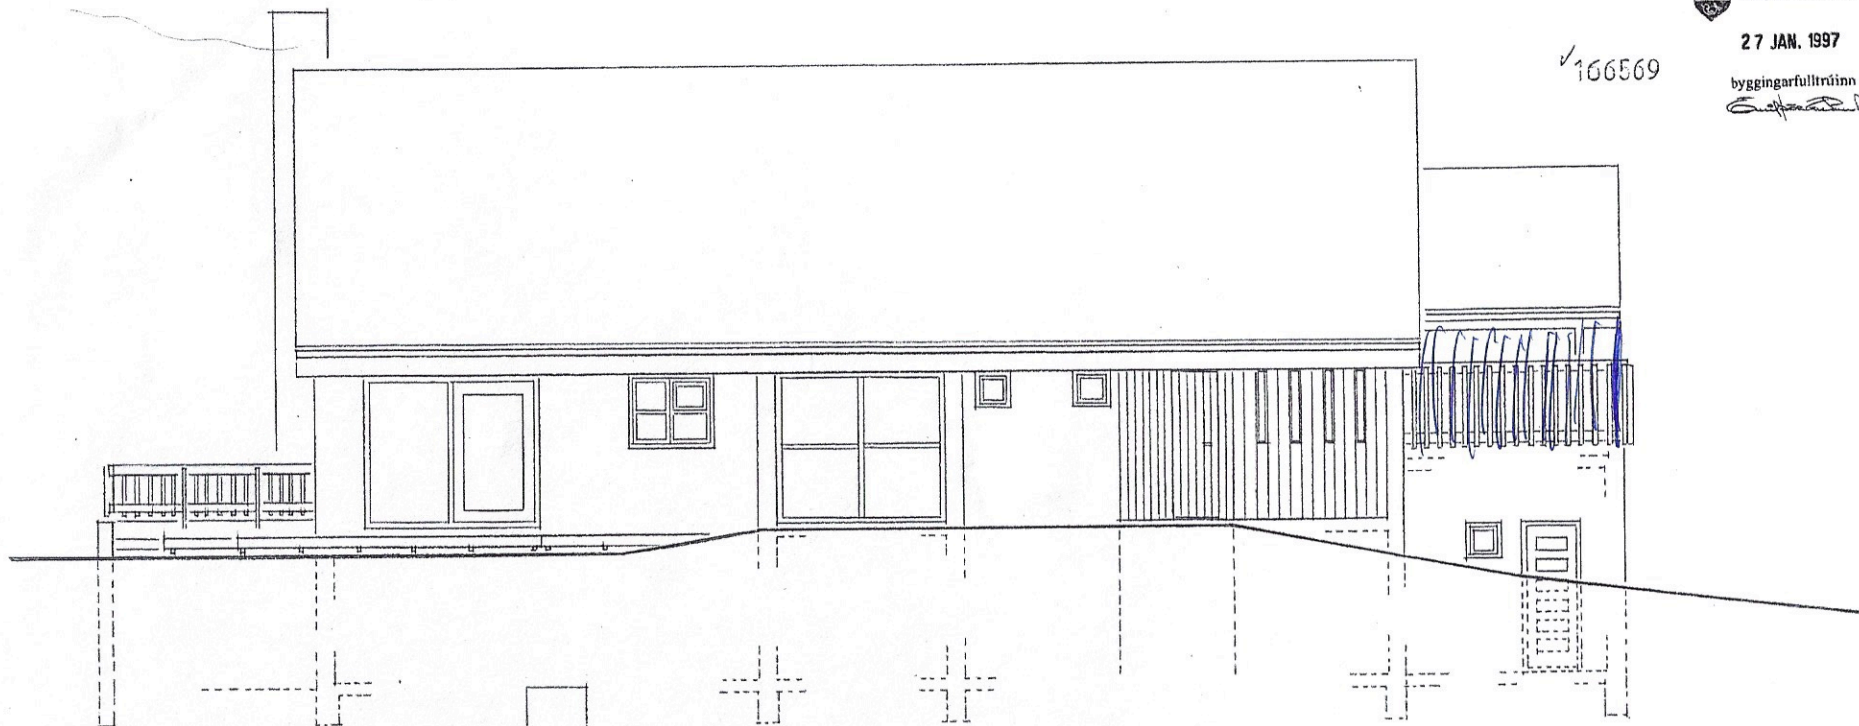

SÚÐUR

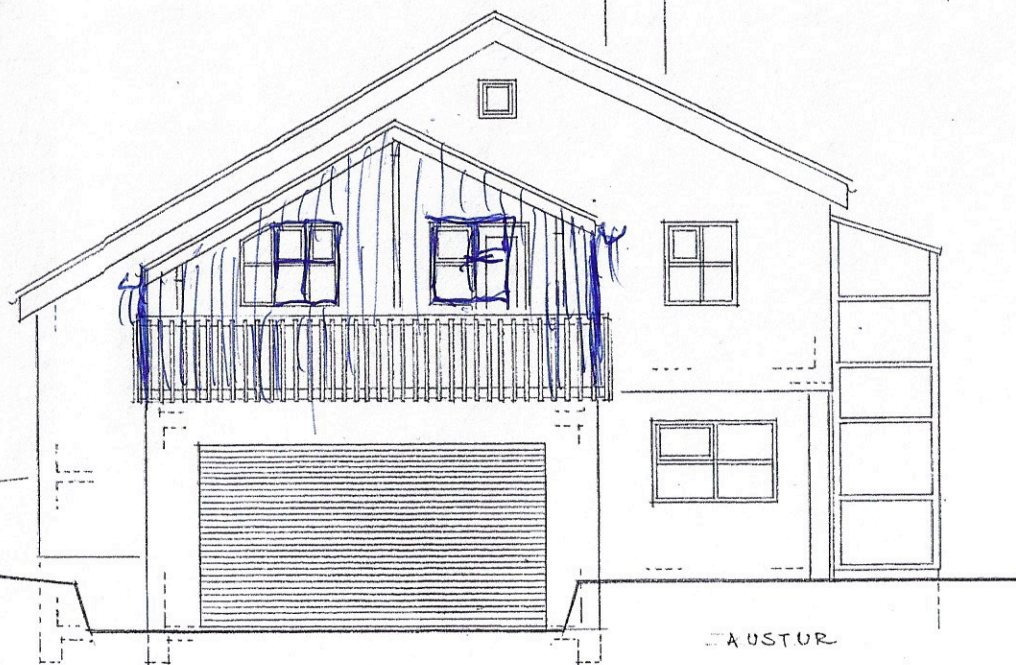

AUSTUR

Henri Artursson

Fjinn spunn 26/4/21

EINBÝLISHÚS EIRIKUR GUÐMUNDSSON
SÆBÓLSBRAUT 34A KÓPAVOGI

7

ÚTLITSMYNDIR

M: 1:150
R: DES 196

DRÖGURDETTIR SAMÞYKKJAR 8.11.96

ÚLRIK ARTHÚRSSON ARKITEKT AÍ KR. 270436-6769
BRÆÐRABORGARSTIG 7 REYKJAVÍK 5551 0960


27 JAN. 1997

byggingarfulltrúinn

✓100568

[Signature]

S

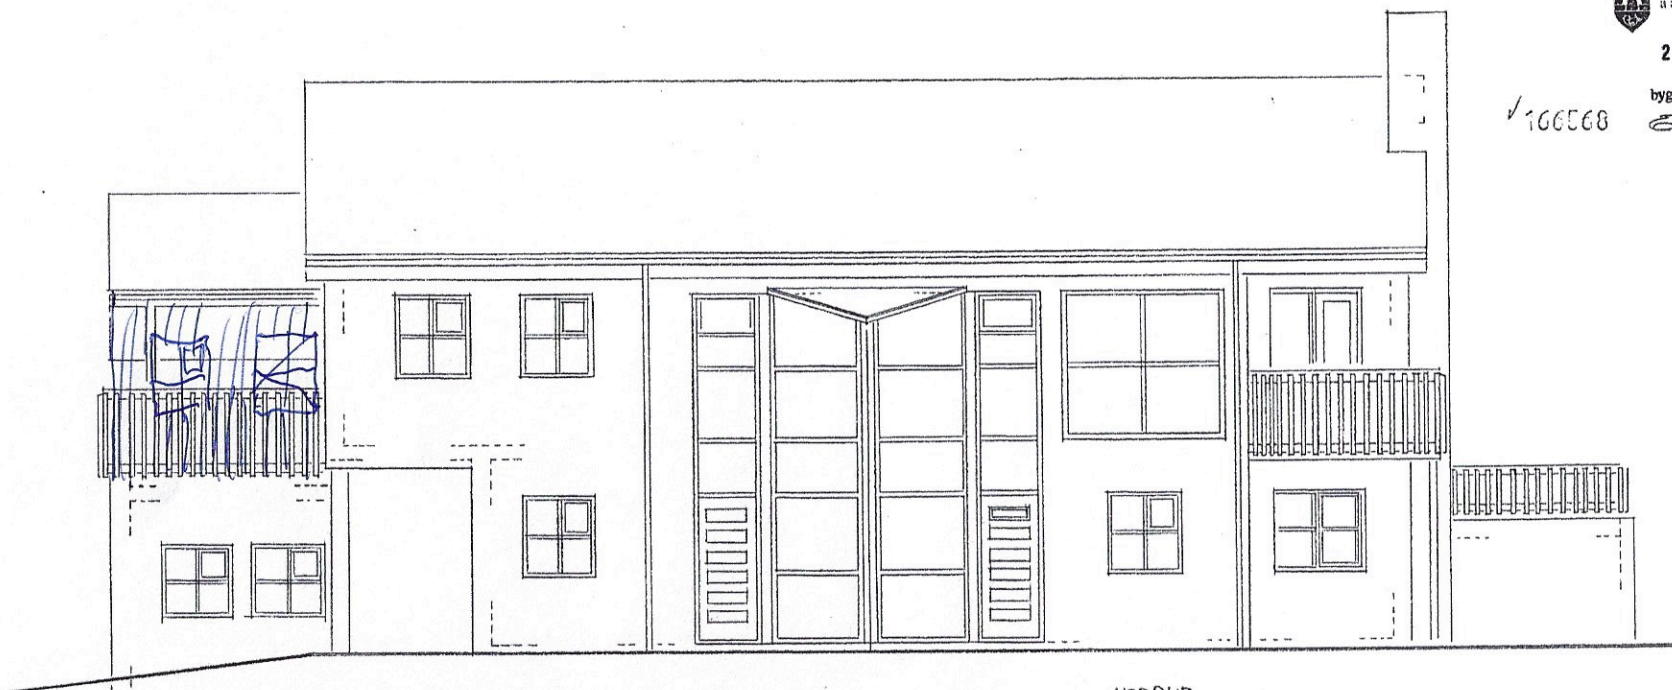

NORÐUR



Vestur

Fyrirsögn 26/4/21

EINBÝLIHÚS EIRIKUR GUÐMUNDSSON
SÆBÓLSBRAUT 34a KÖPAVOGUR

6


ÚTLITSMYNDIR

M 1:50
F. DES. 96

ADALUPPDRETTIR SAMÞYKKJAR 8.11.96

ÚLRIK ARTHÚRSSON ARKITEKT AÍ KR. 270436 6769
BRÆÐRABORGARSTIG 7 REYKJAVÍK 55510960

Ulrik Arthússon

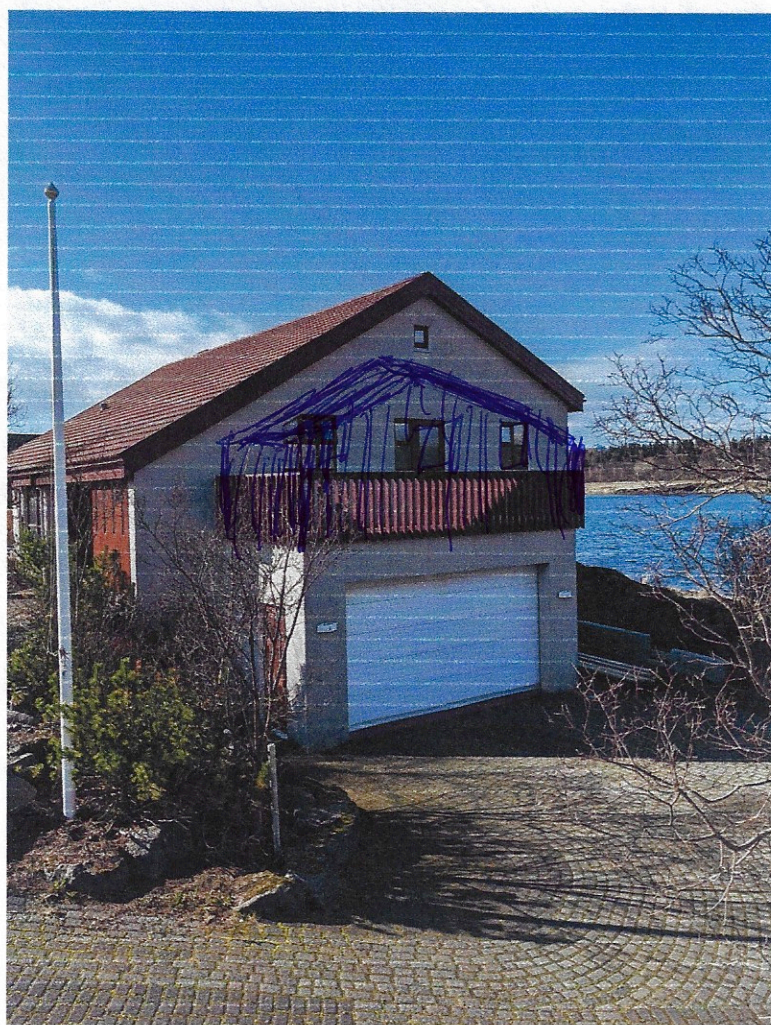

Söbólsbract 34A
26/121