
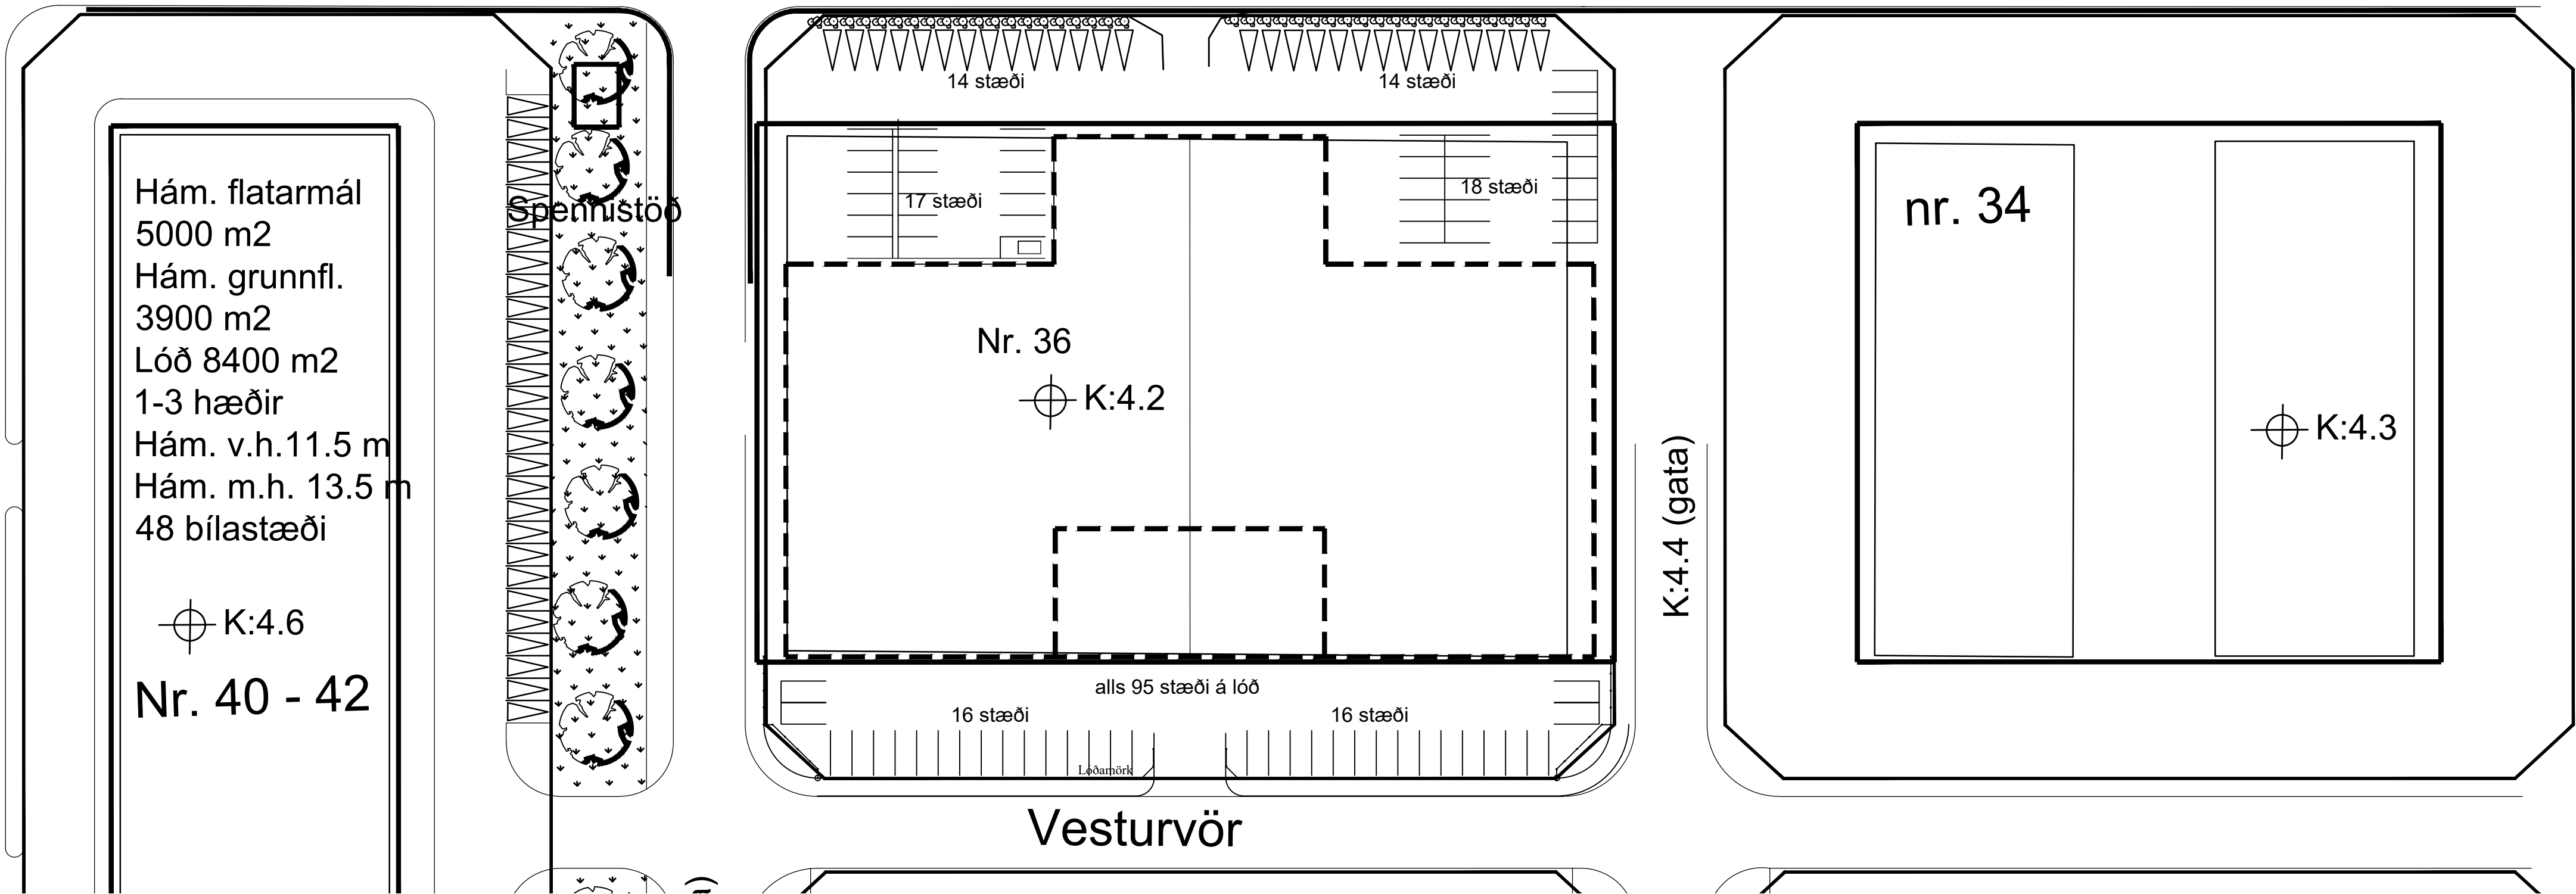
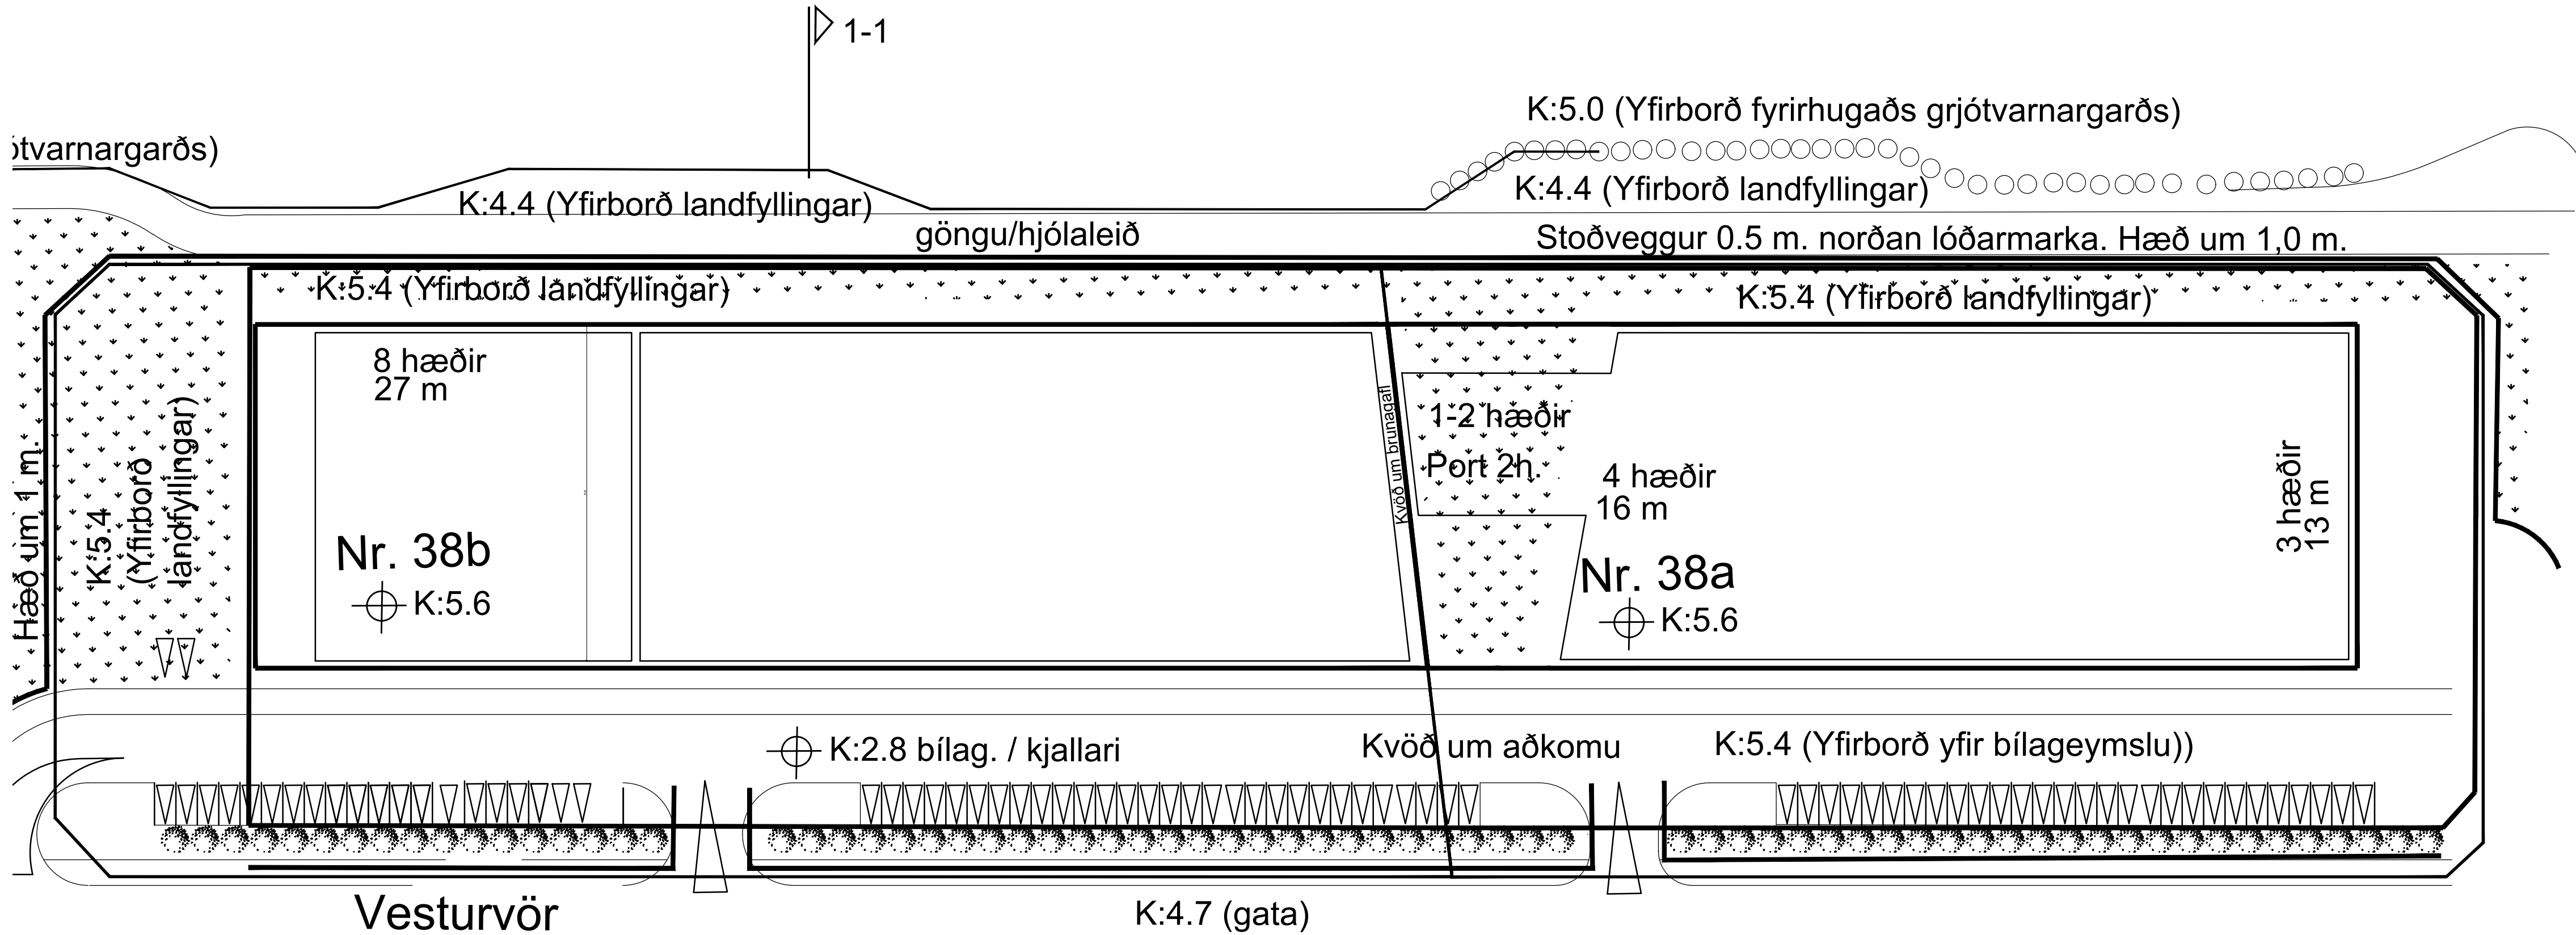


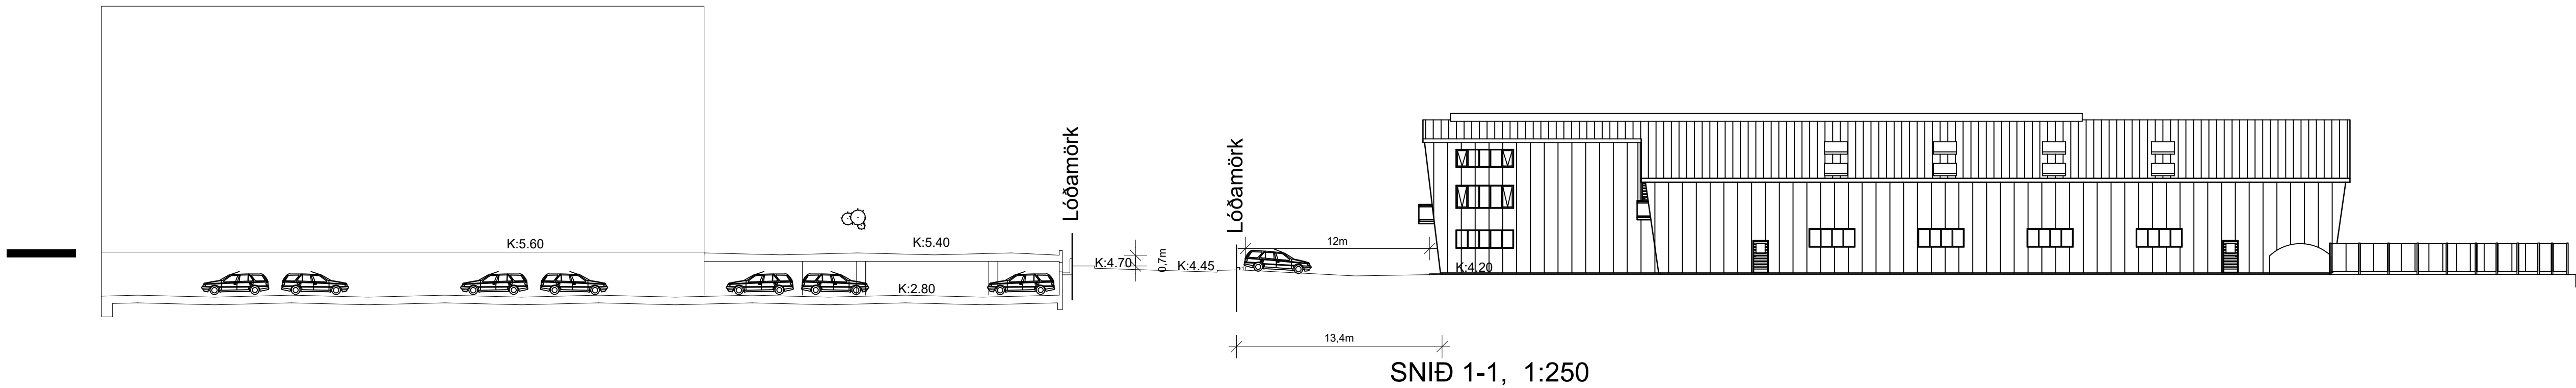

ÚTGÁFUFERILL			
NÚMER:	DAGS:	SKÝRINGAR:	UNNID:
DAGS:	SAMR/EM.HÖNNUÐUR		

VHÁ VERKFRÆDISTOFA ehf.

SUDURLANDSBRAUT 46
108 REYKJAVÍK
SÍMI: 897 8132
NETFANG: haukur@vha.is
kt: 560600-3050
HEIMASÍÐA: www.vha.is

HEITI VERKS:
VESTURVÖR 36
KÓPAVOGI

HEITI
TEIKNINGAR:
SKIPULAG GÖTU VIÐ
VESTURVÖR

MKV: 1:500 1:250	DAGS: APR.21	VERK NR: 21-015	
TEIKNAD. H.Á.	YFIRFARID H.Á.	SAMB-YKKT H.Á.	NR. TEIKNINGAR
DAGS. undirskr. APR21	NAFN HÖNNUÐAR Haukur Ásgeirsson kt: 301255-4629		1
UNDIRSKR.HÖNNUÐAR			ÚTGÁFA A