


KÓPAVOGSBRAUT (97) KÓPAVOGSBRAUT
101

AFSTOBYND 1:1000


2973

103152


Samþykkt á fundi
byggingarnefndar Kópavogss
hinn 18. / 4 1968
Byggingarfulltrúinn
S. Thannesson

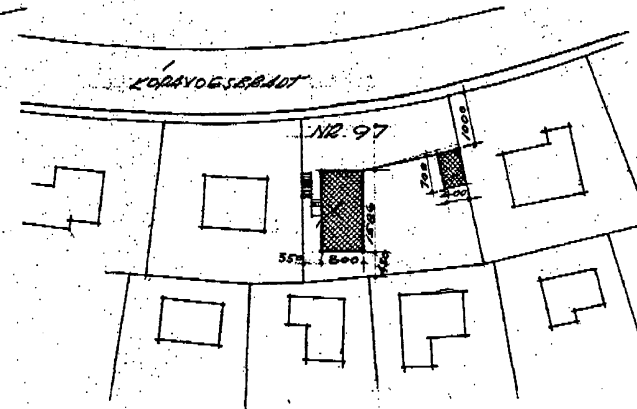

LOD
405
RILSKUR

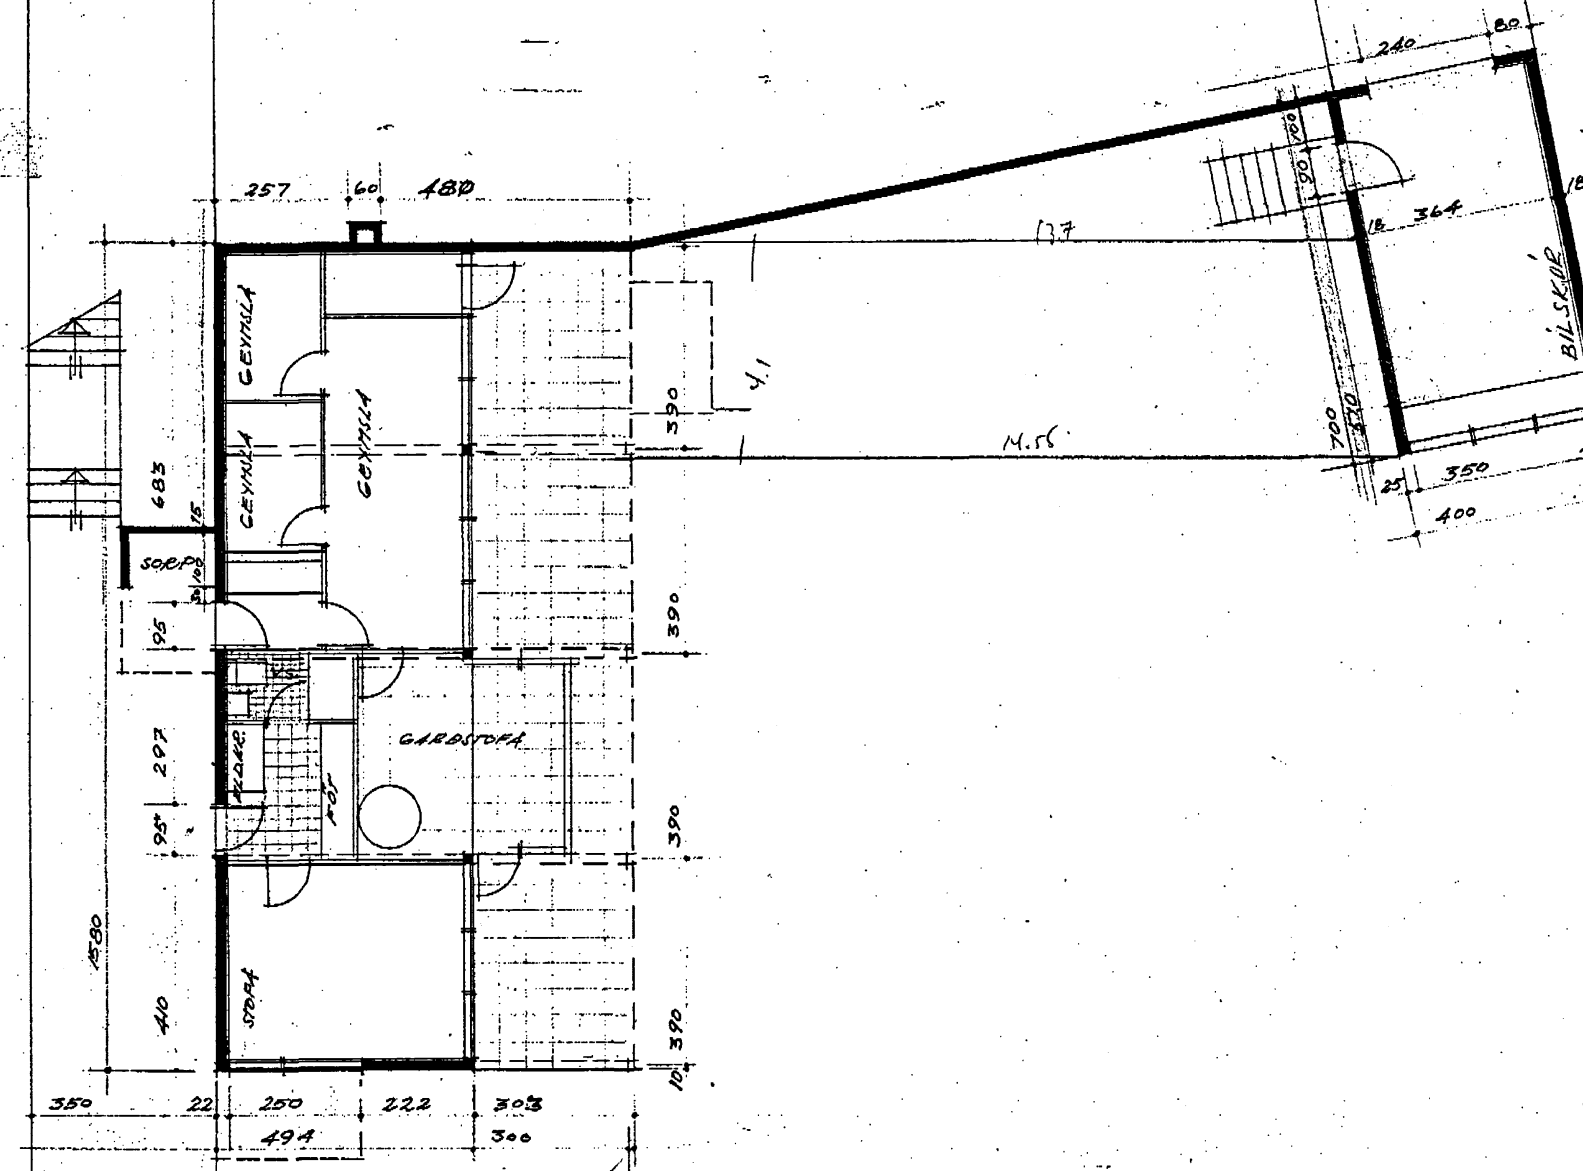

"OLLFREKARI MÁLSETH Á VINKUTEKIN 1.50

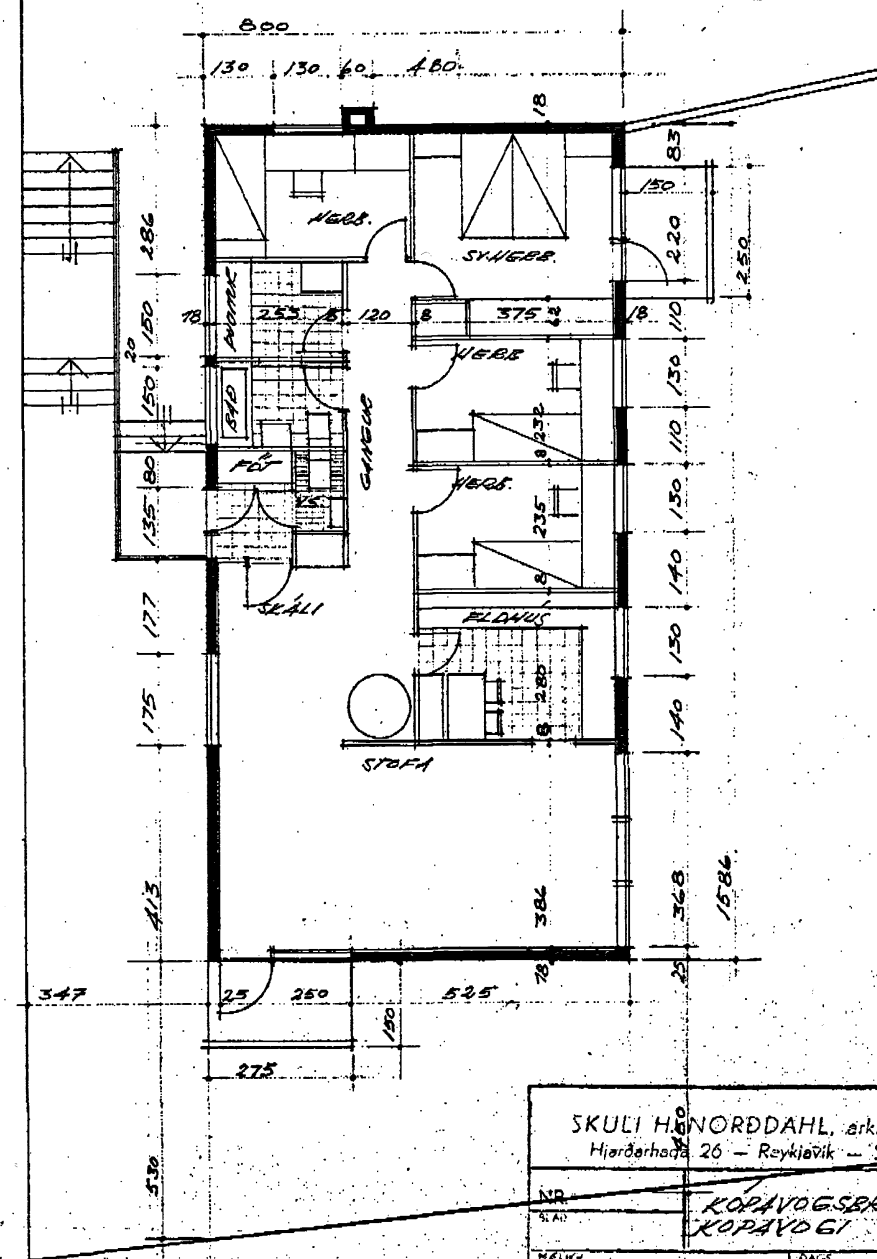

SKULI H. NORDDAHL, arkitekt F. A. I.
Hjardarhaga 26 - Reykjavik - Sími 12160

NR. 1
STADT KOPAVOGSBRAUT (97)
KOPAVOGI

7:100, 7:1000	DAYS 9 863	TURN 5
---------------	------------	--------

ATMS. GRUNNMYNDIR, AFSTÖÐINGND

1. The first step in the process of identifying a problem is to recognize that a problem exists. This involves gathering information about the situation and identifying the specific issue that needs to be addressed.

Unterschrift _____