



+Arkitektar



Fornahvarf 10
Kópavogur

Útlit

dags. 10.1.2023


mkv.

teikn. APS / AB / AMK


verknr. 2004



verknr.	2004
---------	------

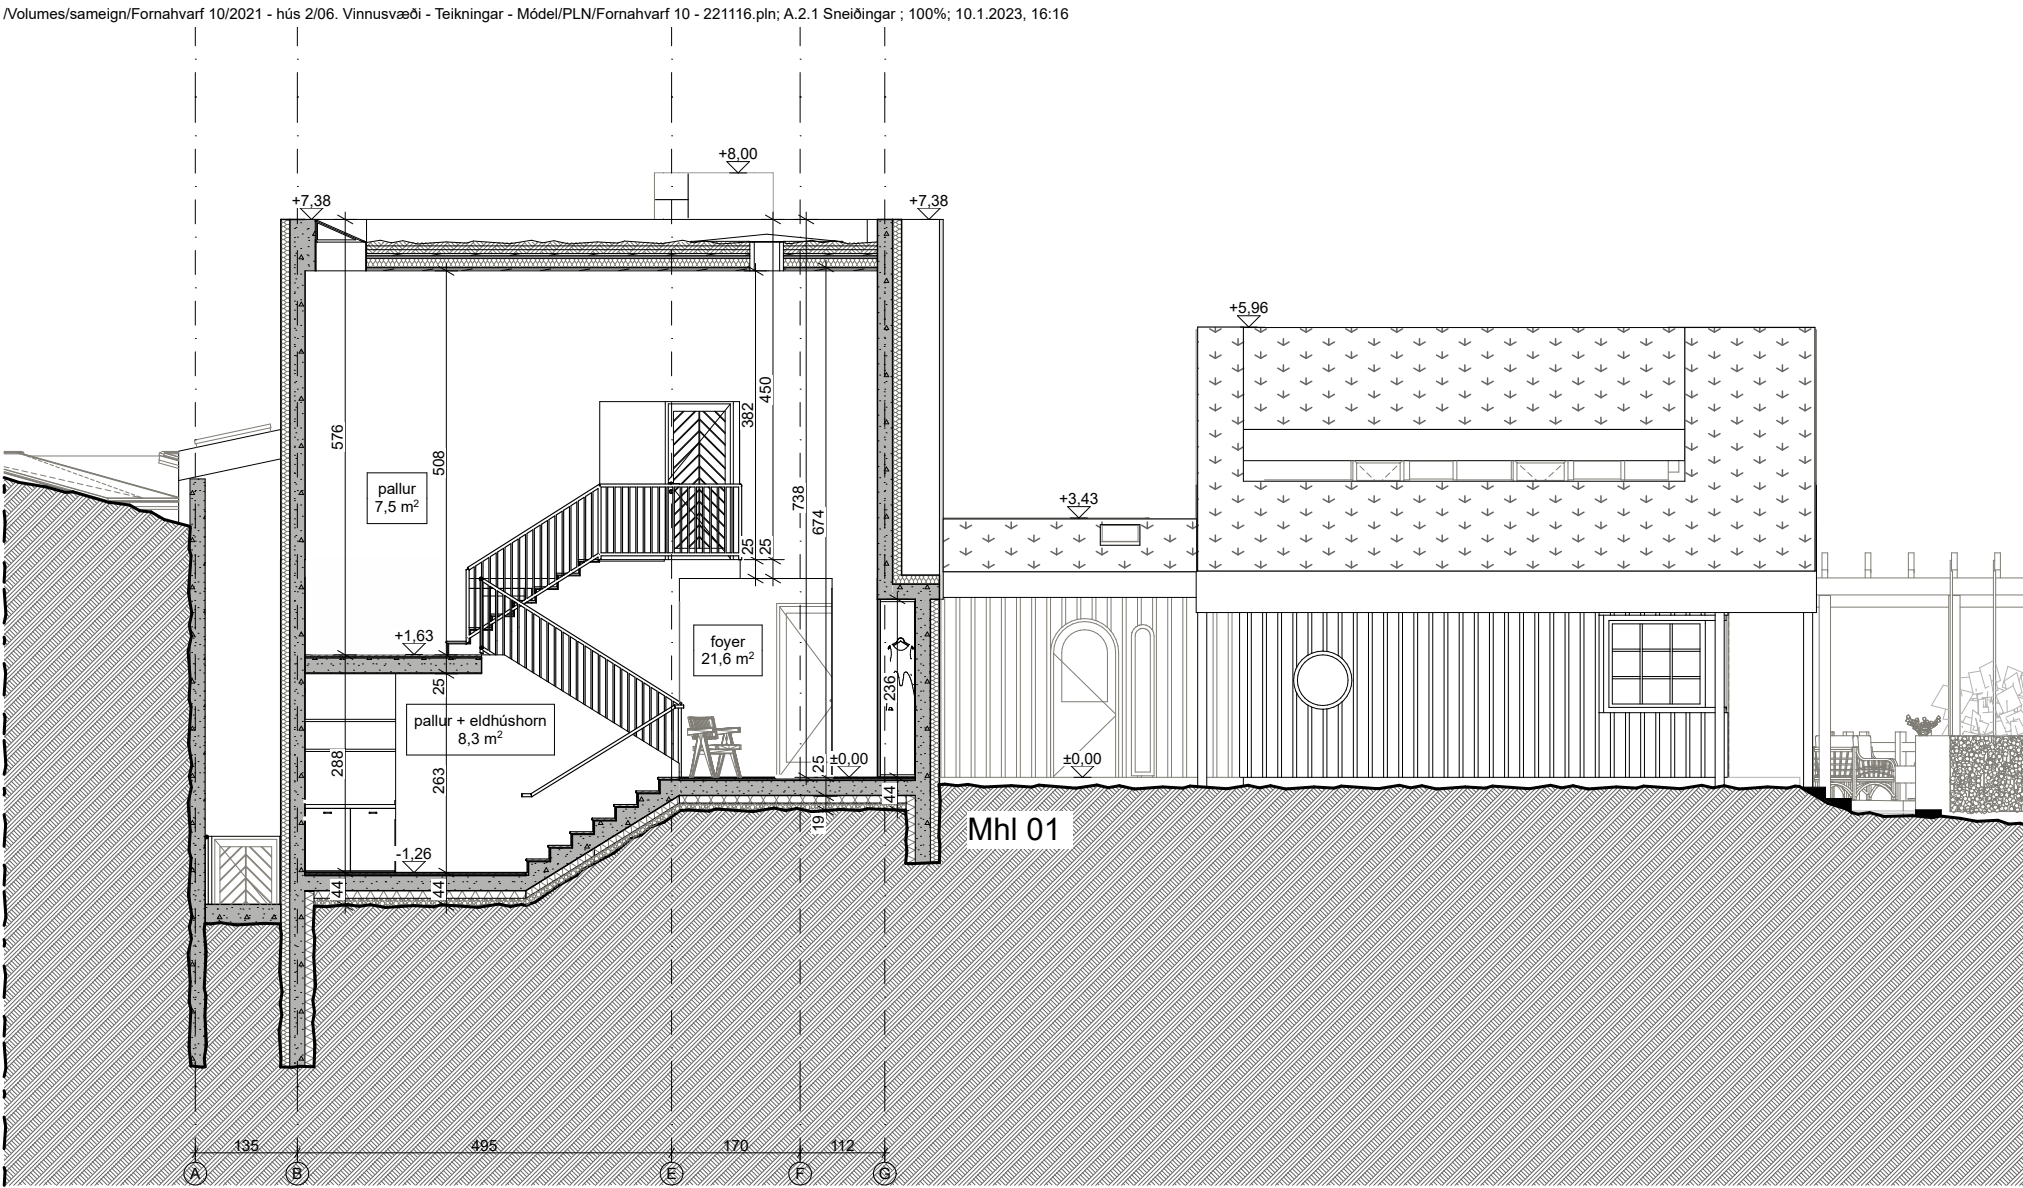


A Sneiðing (íbúðarhús)

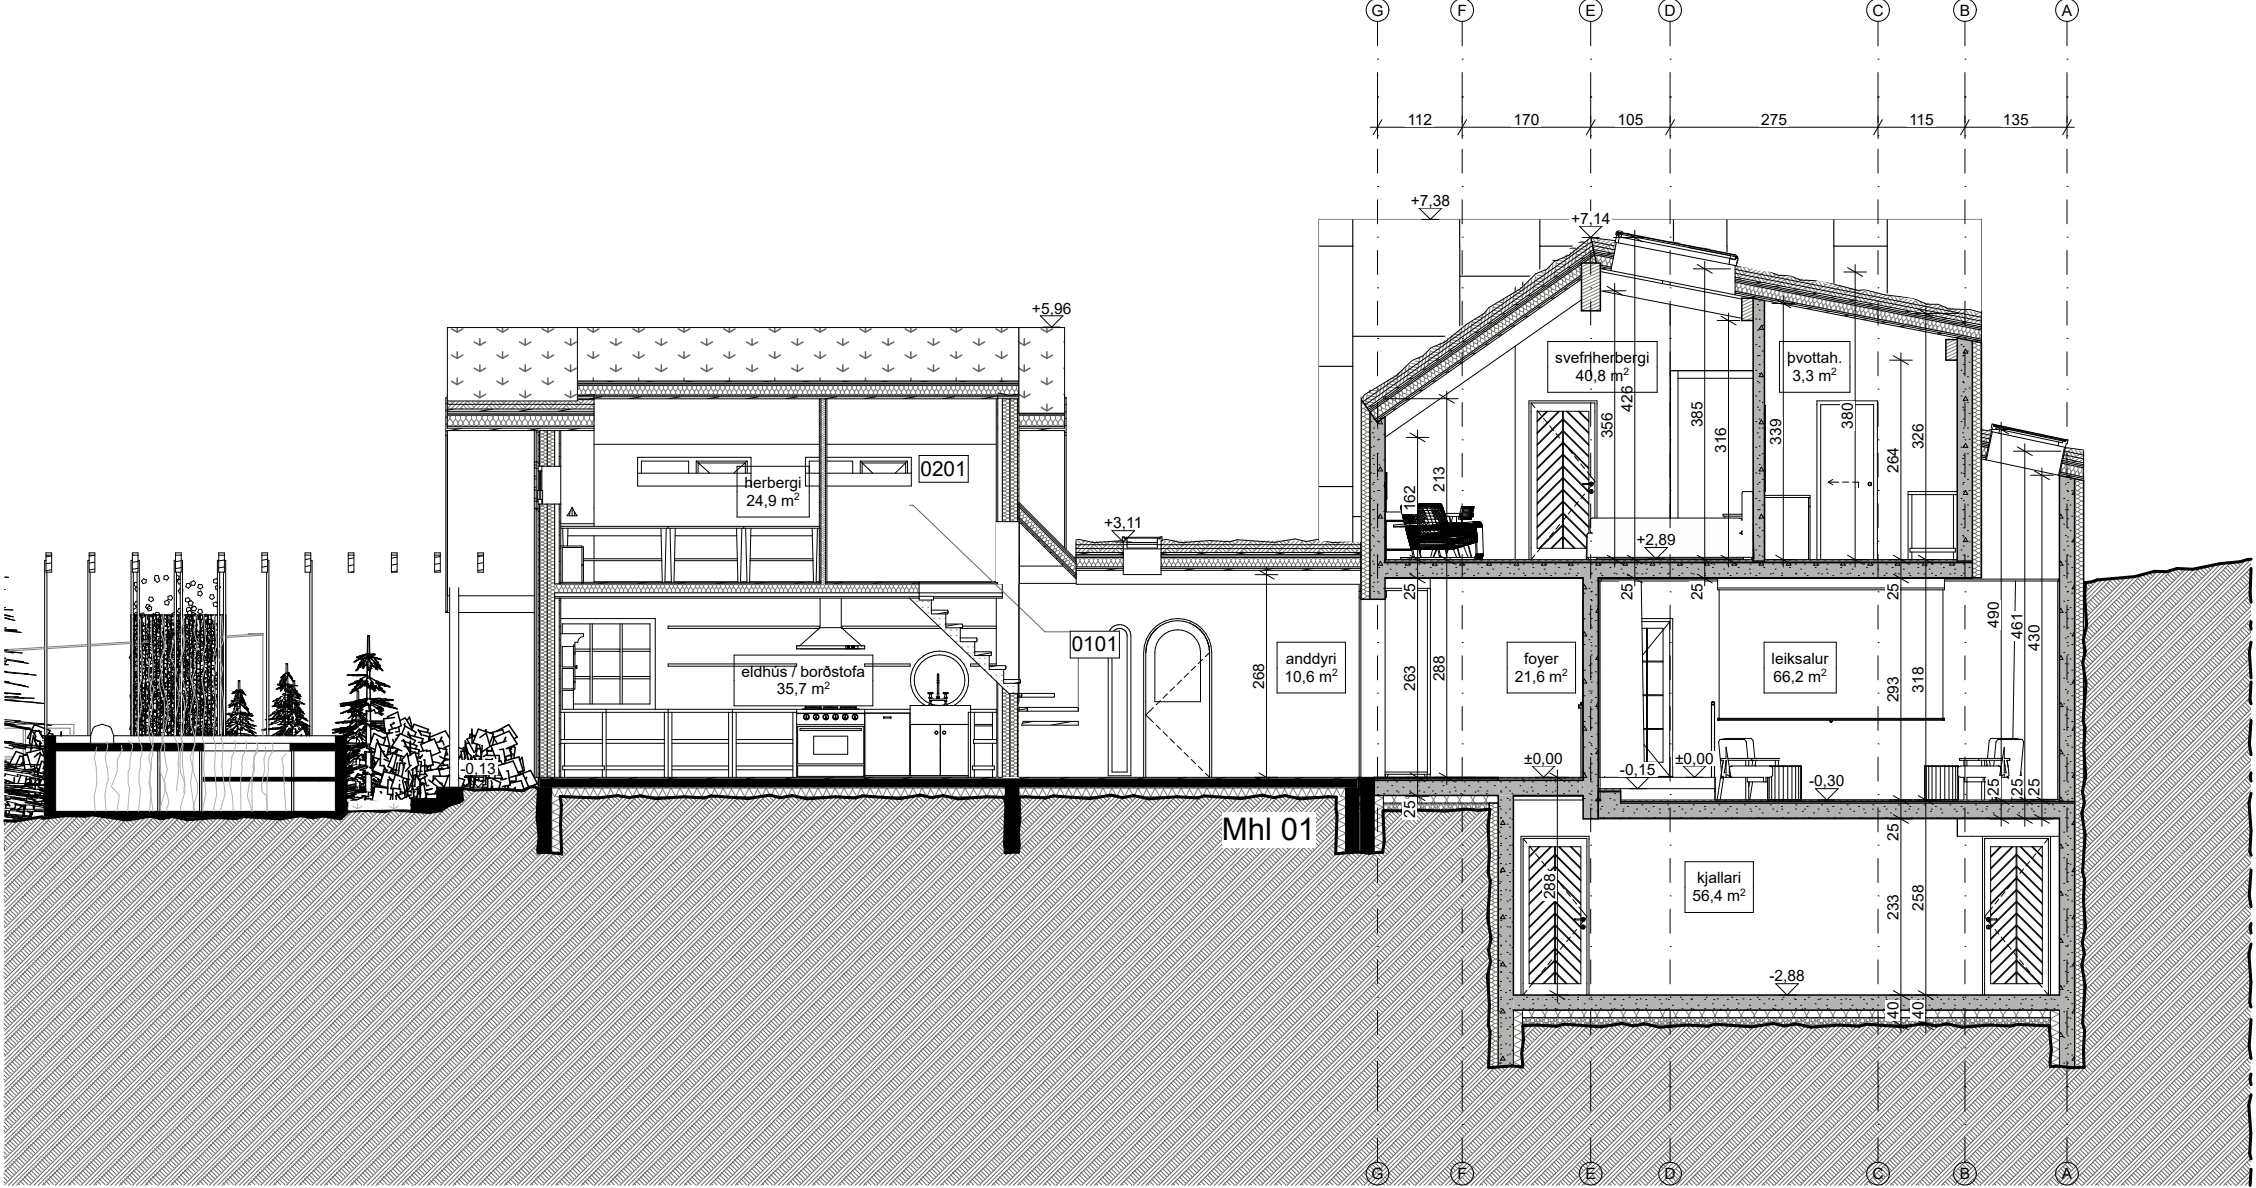


B Sneiðing (íbúðarhús)


1:100

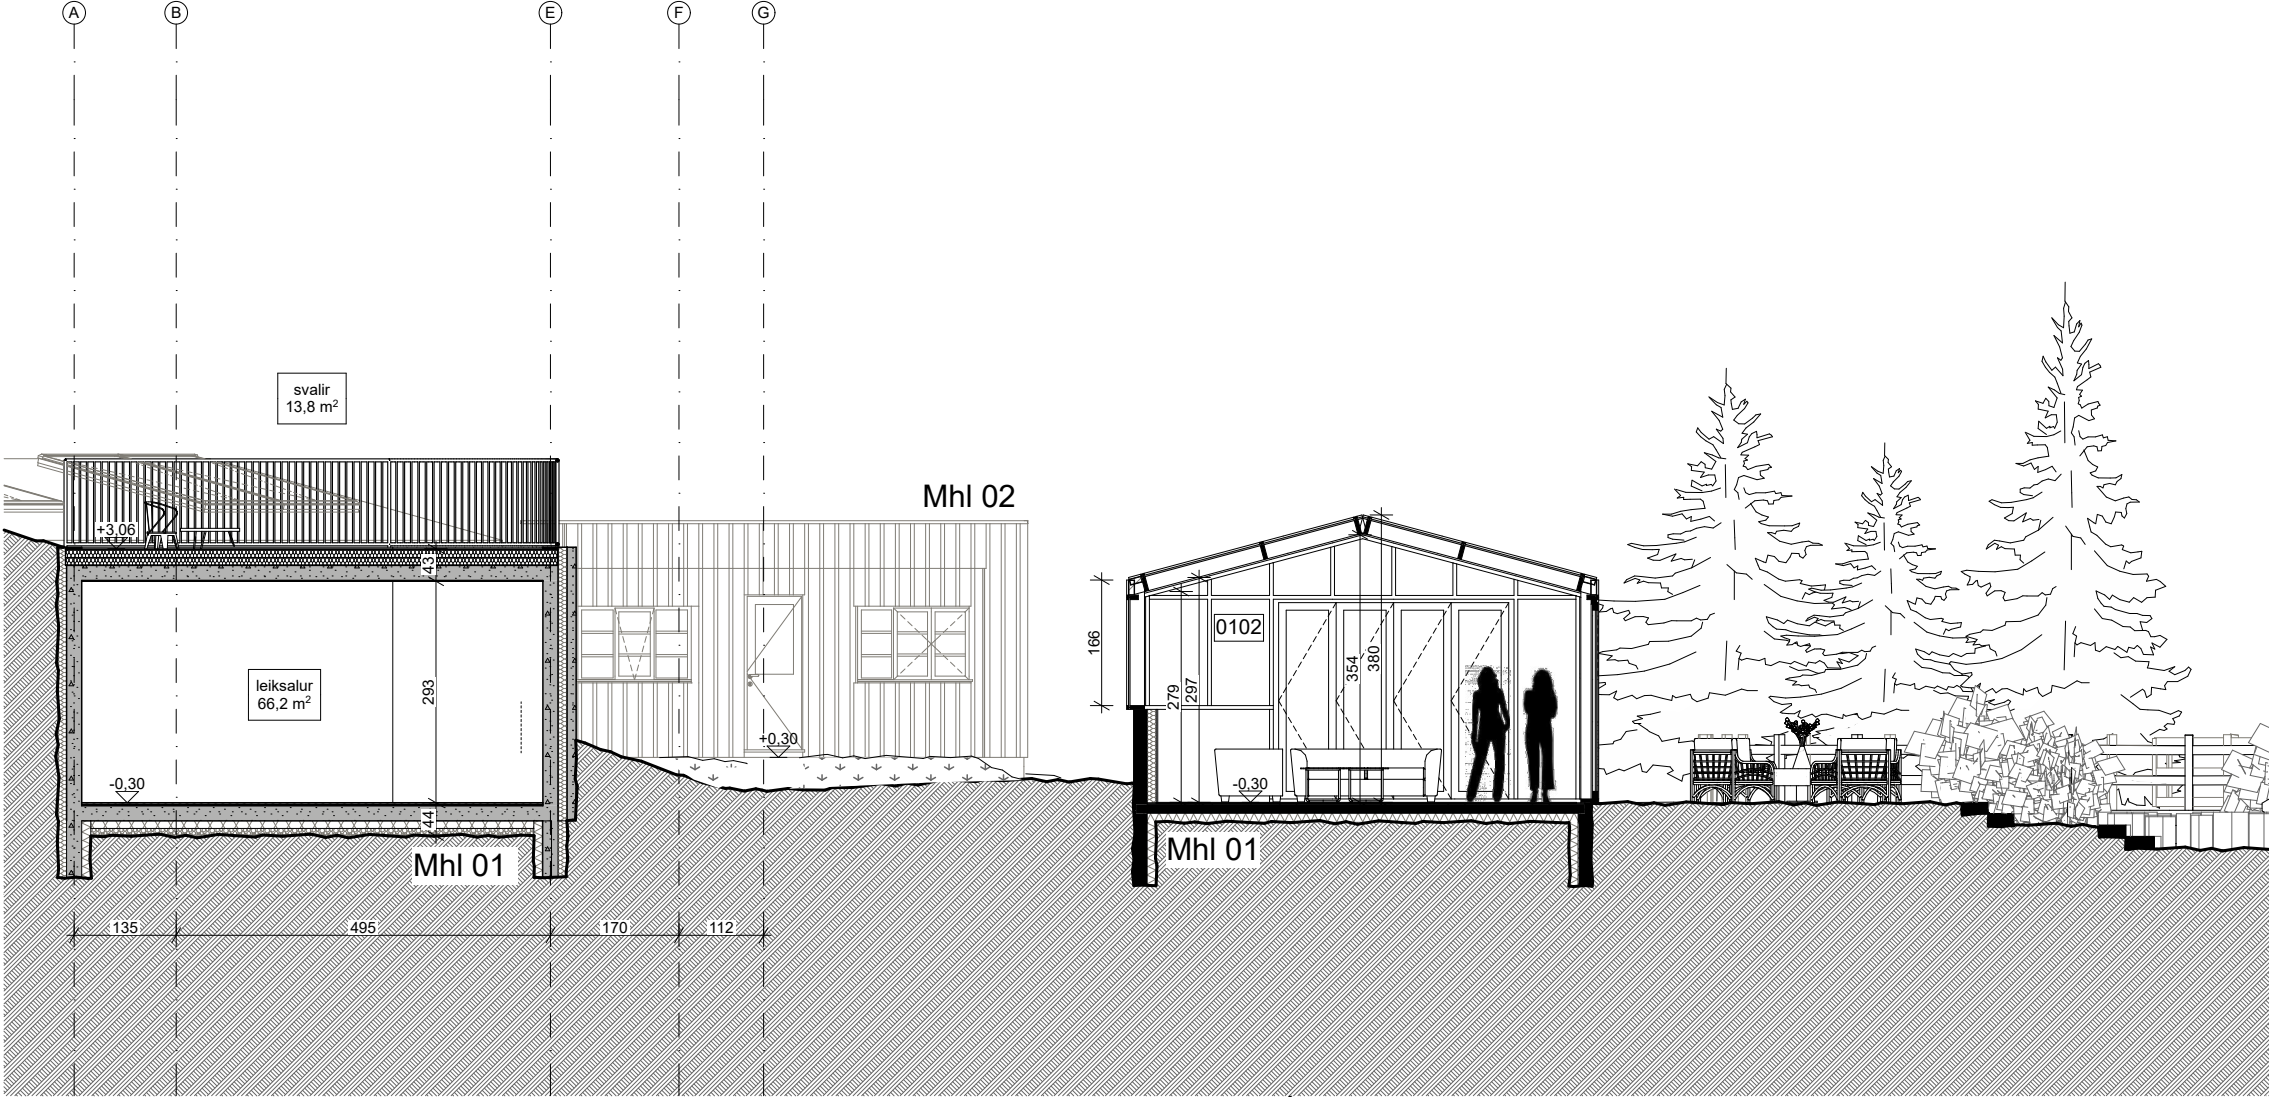


C Sneiðing (garðskáli og íbúðarhús) / Útlit (gestahús)

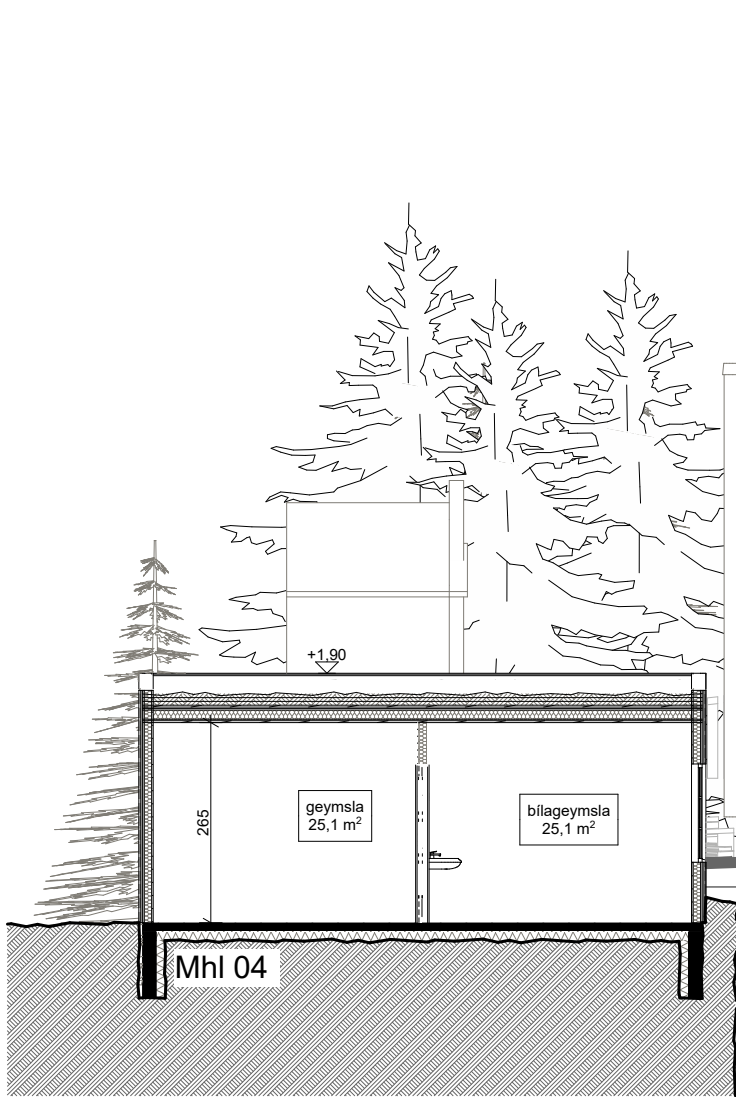


G Sneiðing (bílskúr)

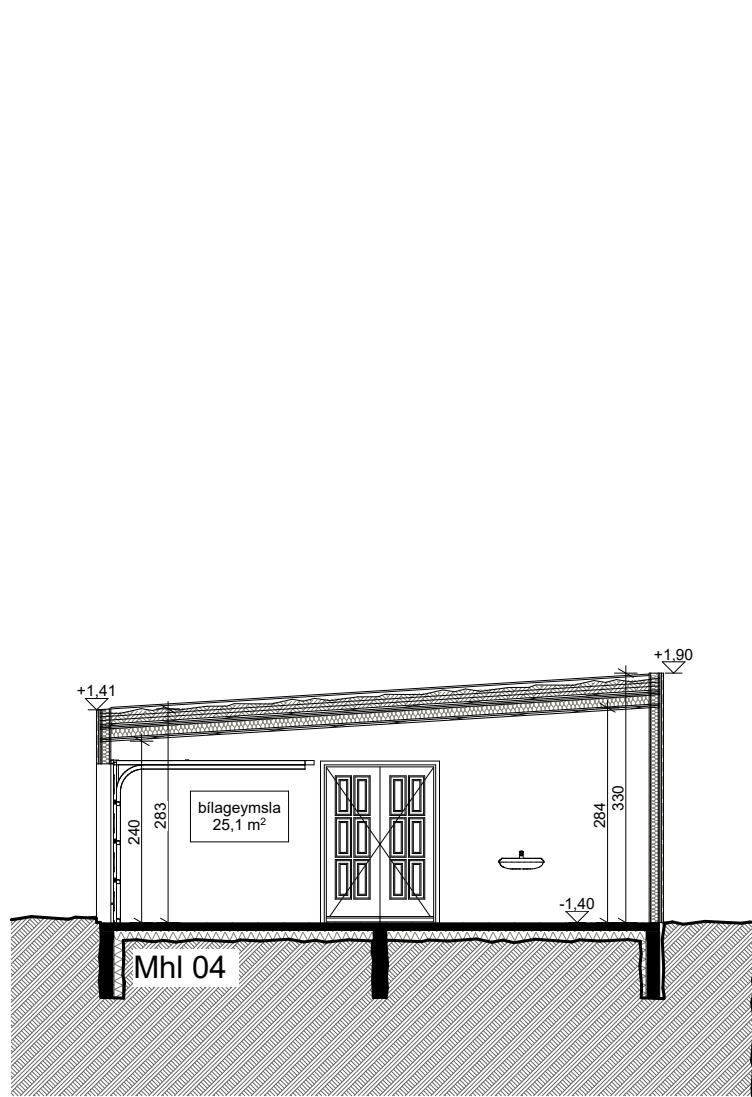


H Sneiðing (bílskúr)

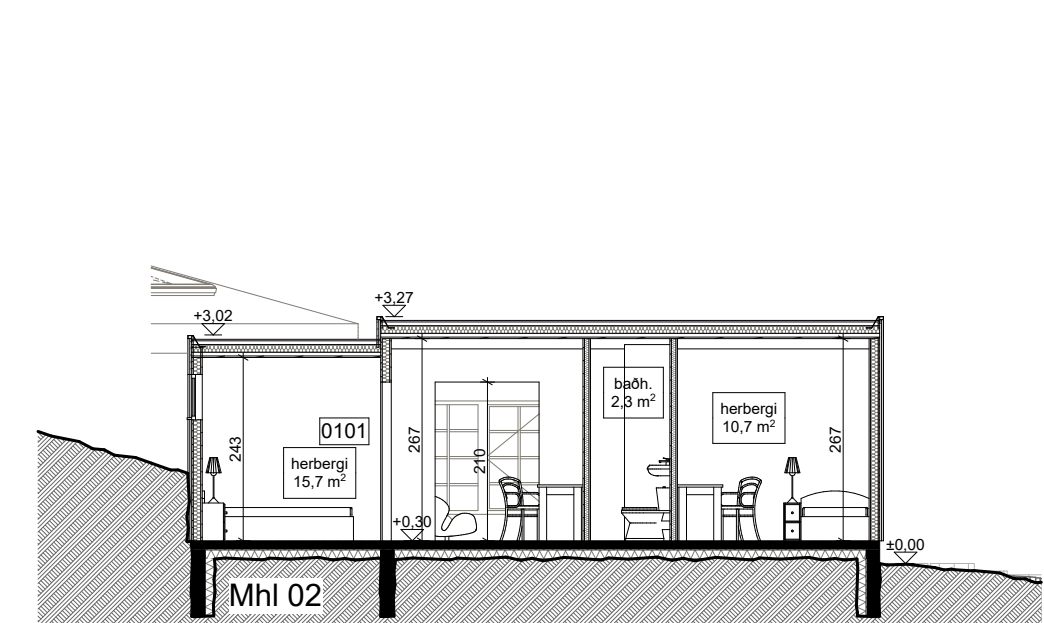

M Sneiðing (gestahús)

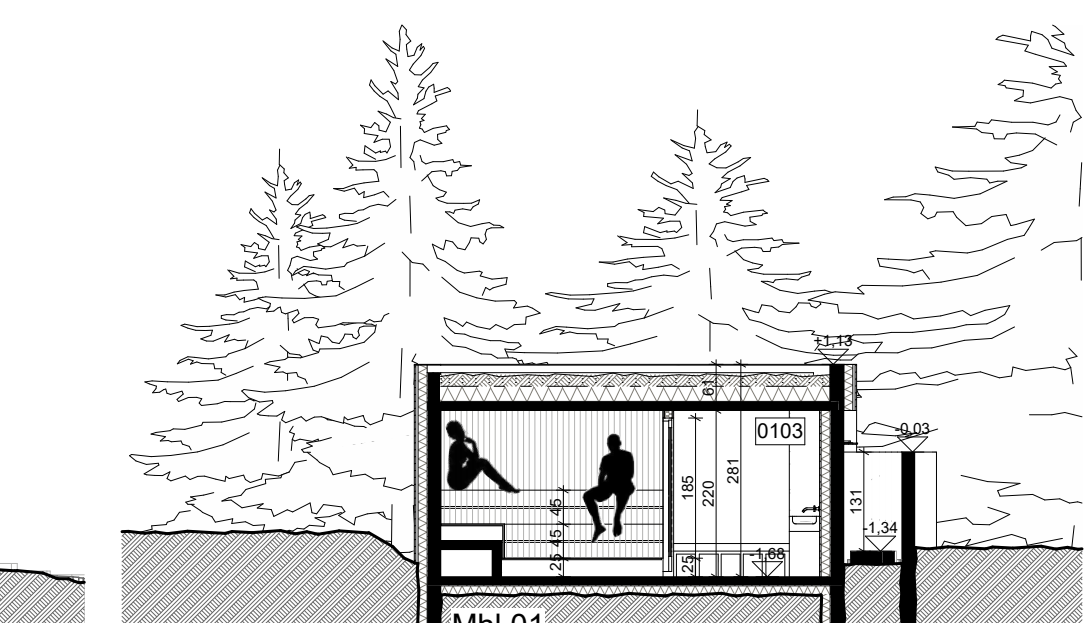

I Sneiðing (gufa)

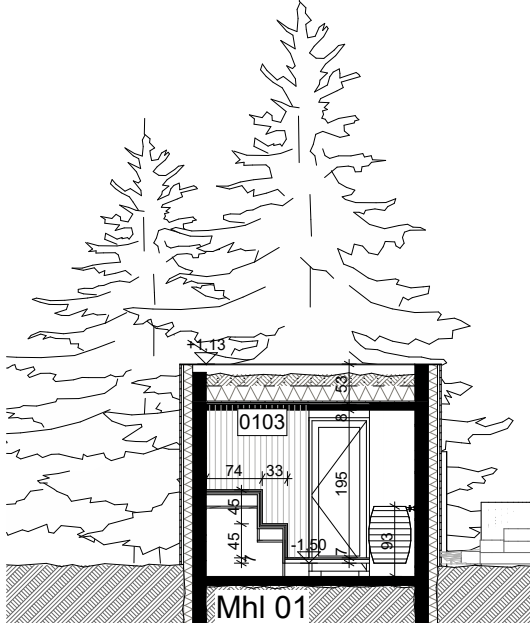

J Sneiðing (gufa)

+Arkitektar

Fornahvarf 10

Kópavogur

Sneiðingar




dags.	10.1.2023
mkv.	1:100
teikn.	ApS / AB / AMK
verknr.	2004

Haraldur Ingvarsson arkitekt 030956-3389 hi@plusark.is
Páll Hjaltason arkitekt 070859-2119 ph@plusark.is


Fiskistóð 31 101 Reykjavík 562-5959

A.2.1


www.plusark.is

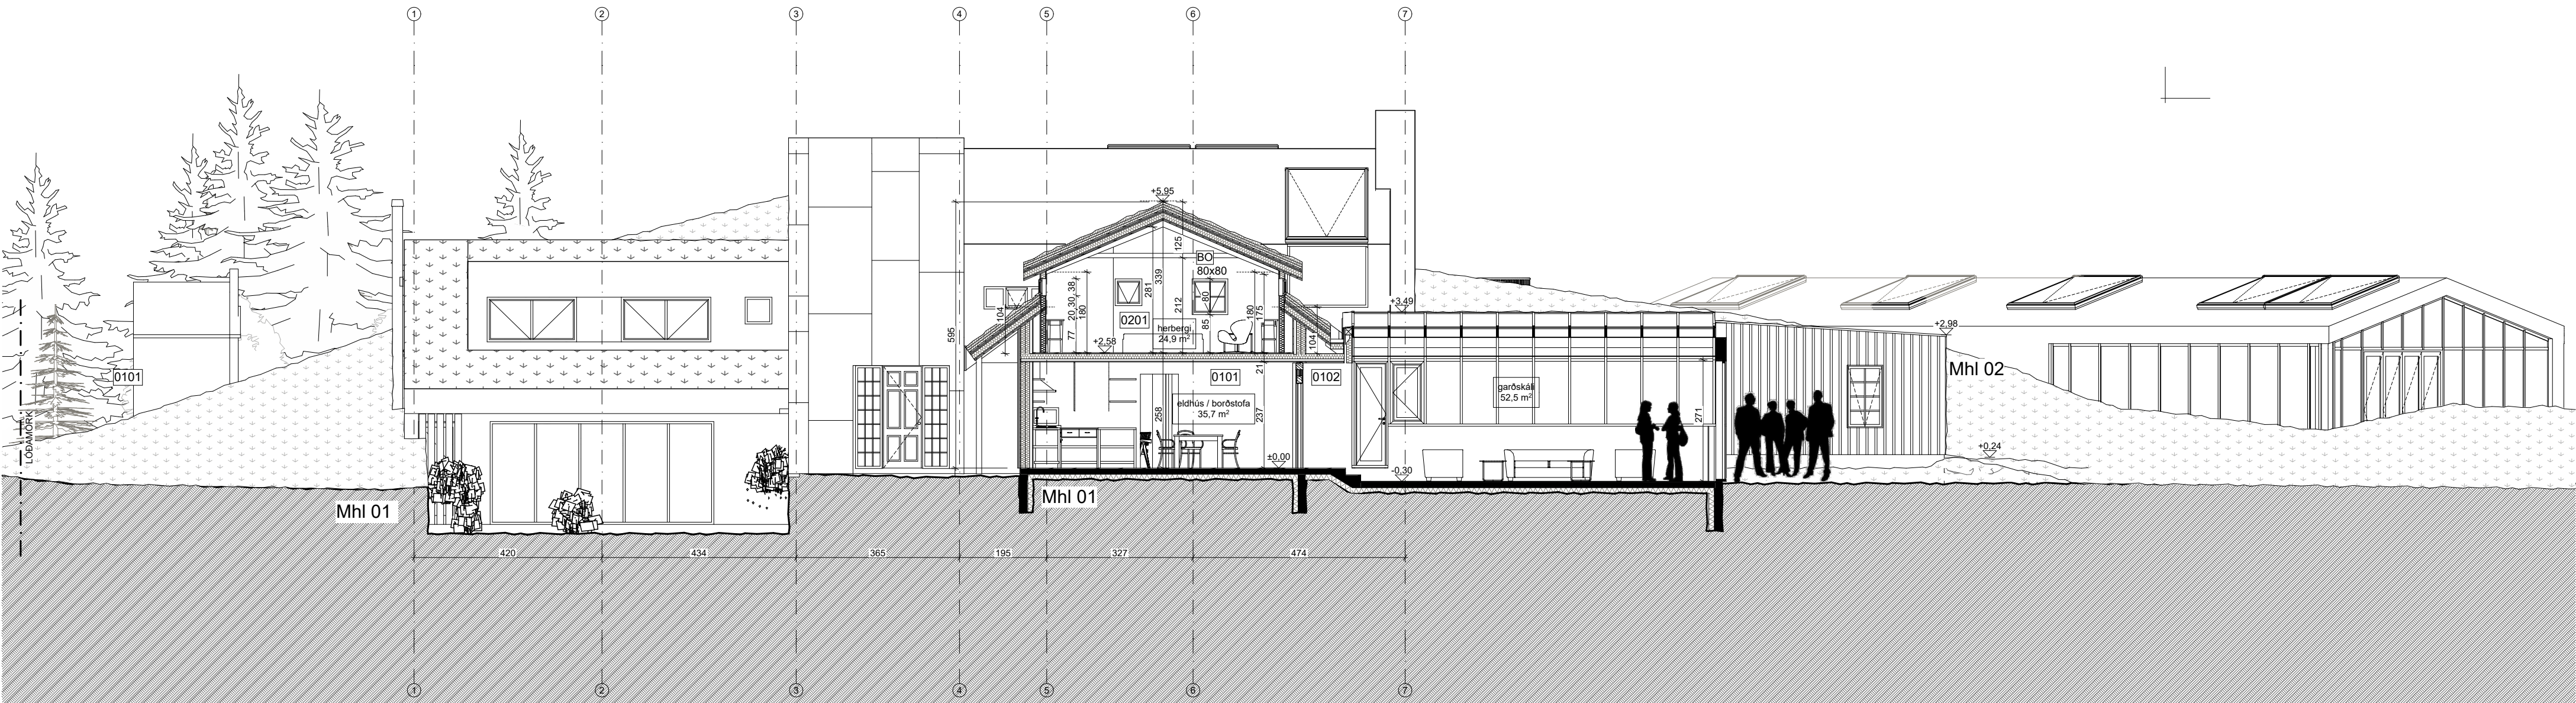


F Sneiðing (íbúðarhús) 1:100

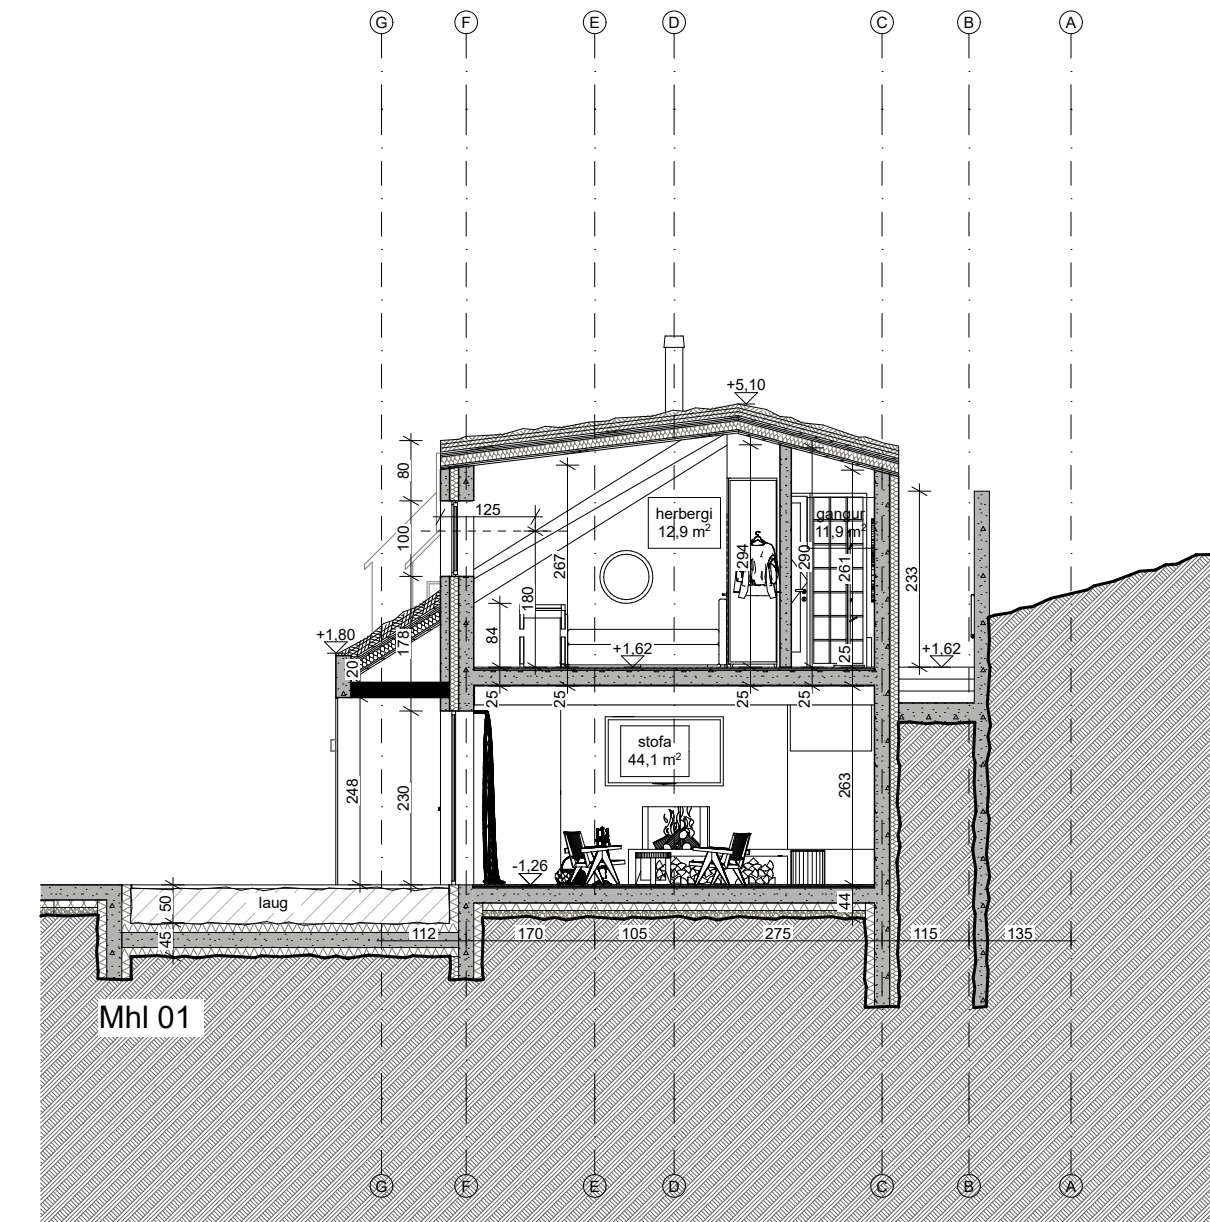


K Sneiðing (íbúðarhús)

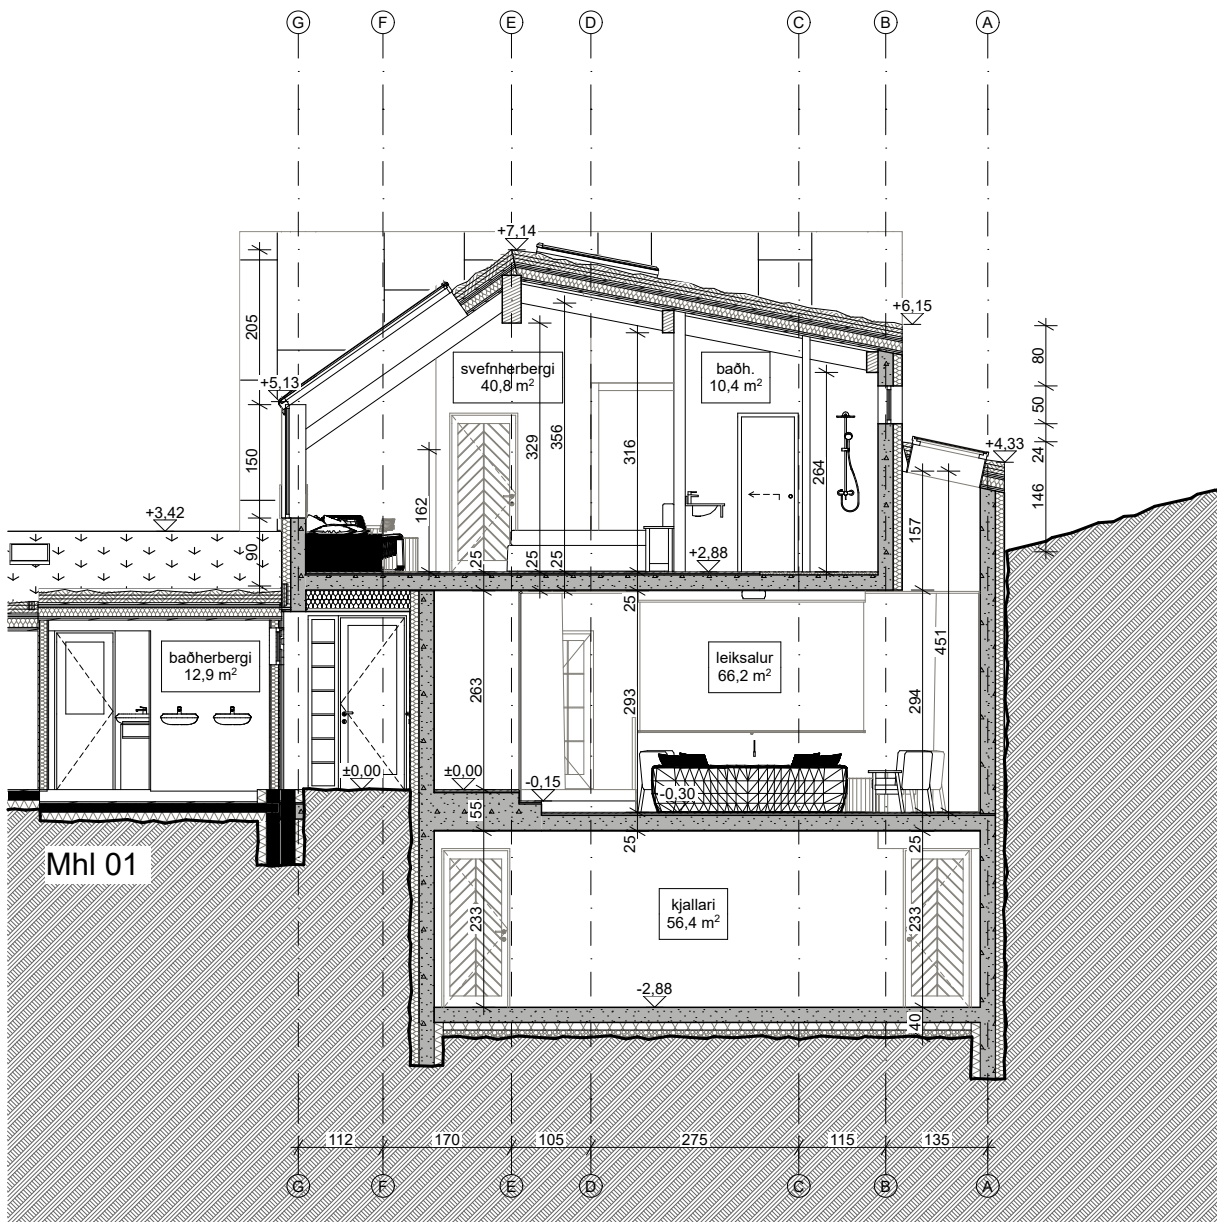

L Sneiðing (íbúðarhús)

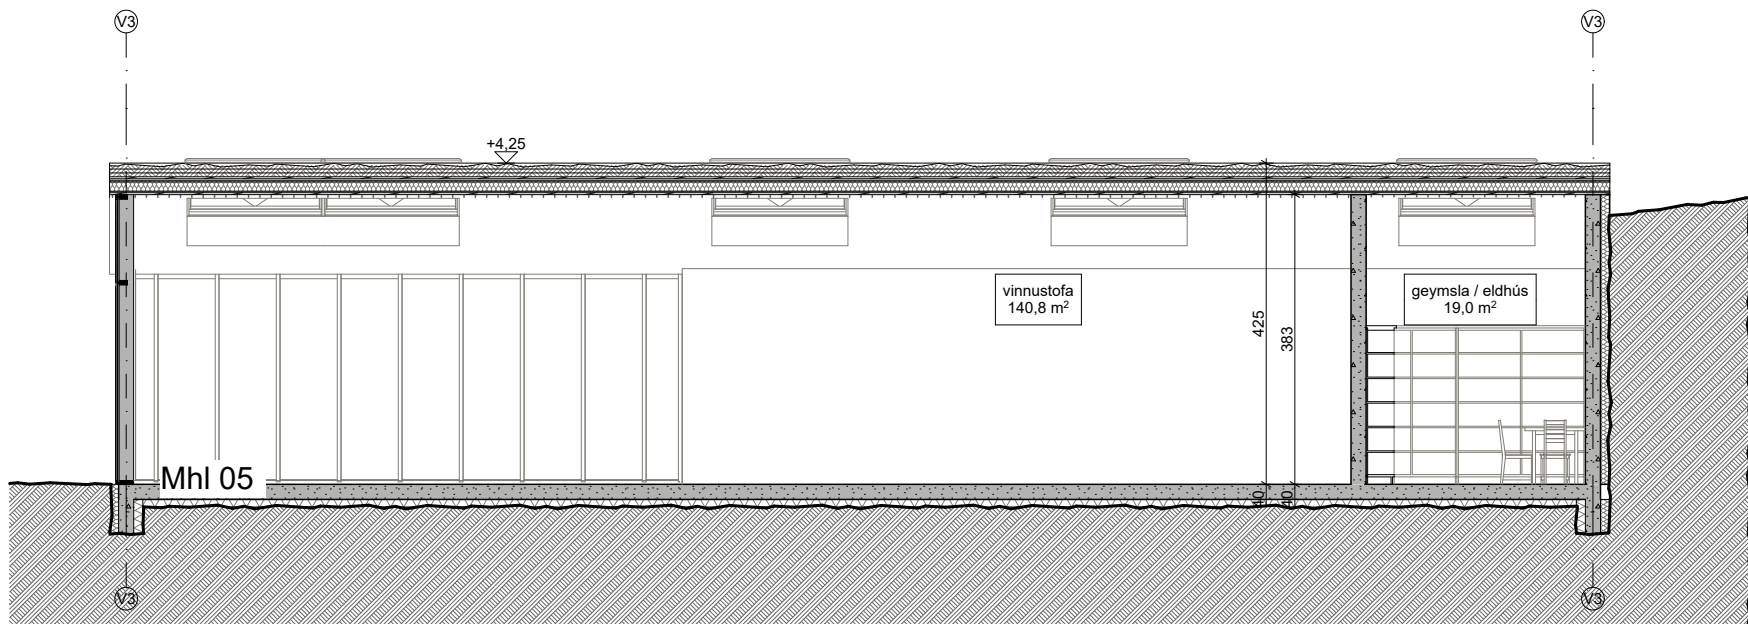

O Sneiðing (vinnustofa)

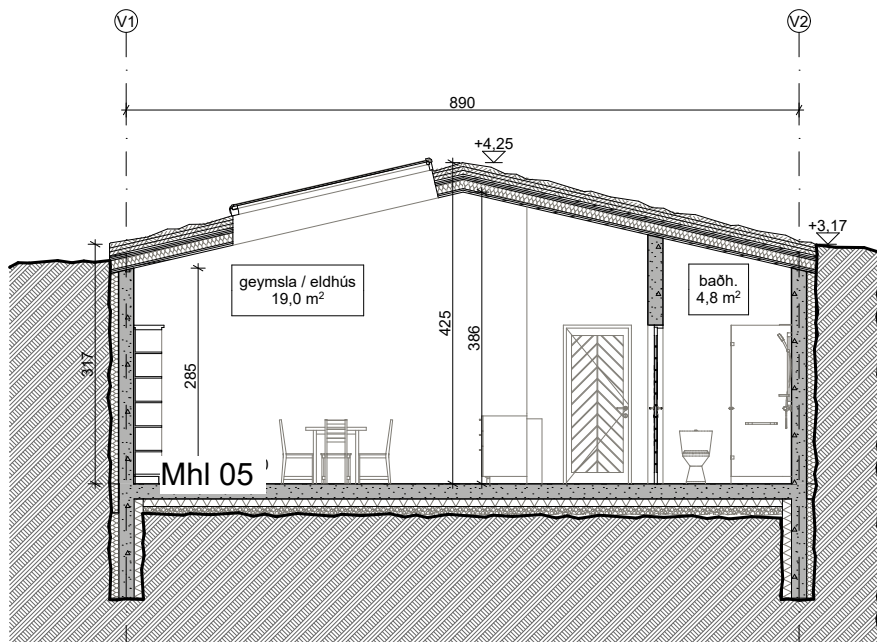

N Sneiðing (vinnustofa)


+Arkitektar

Fornahvarf 10
Kópavogur


Sneiðingar



dags.	10.1.2023
mkv.	1:100
teikn.	AbS / AB / AMK
verknr.	2004

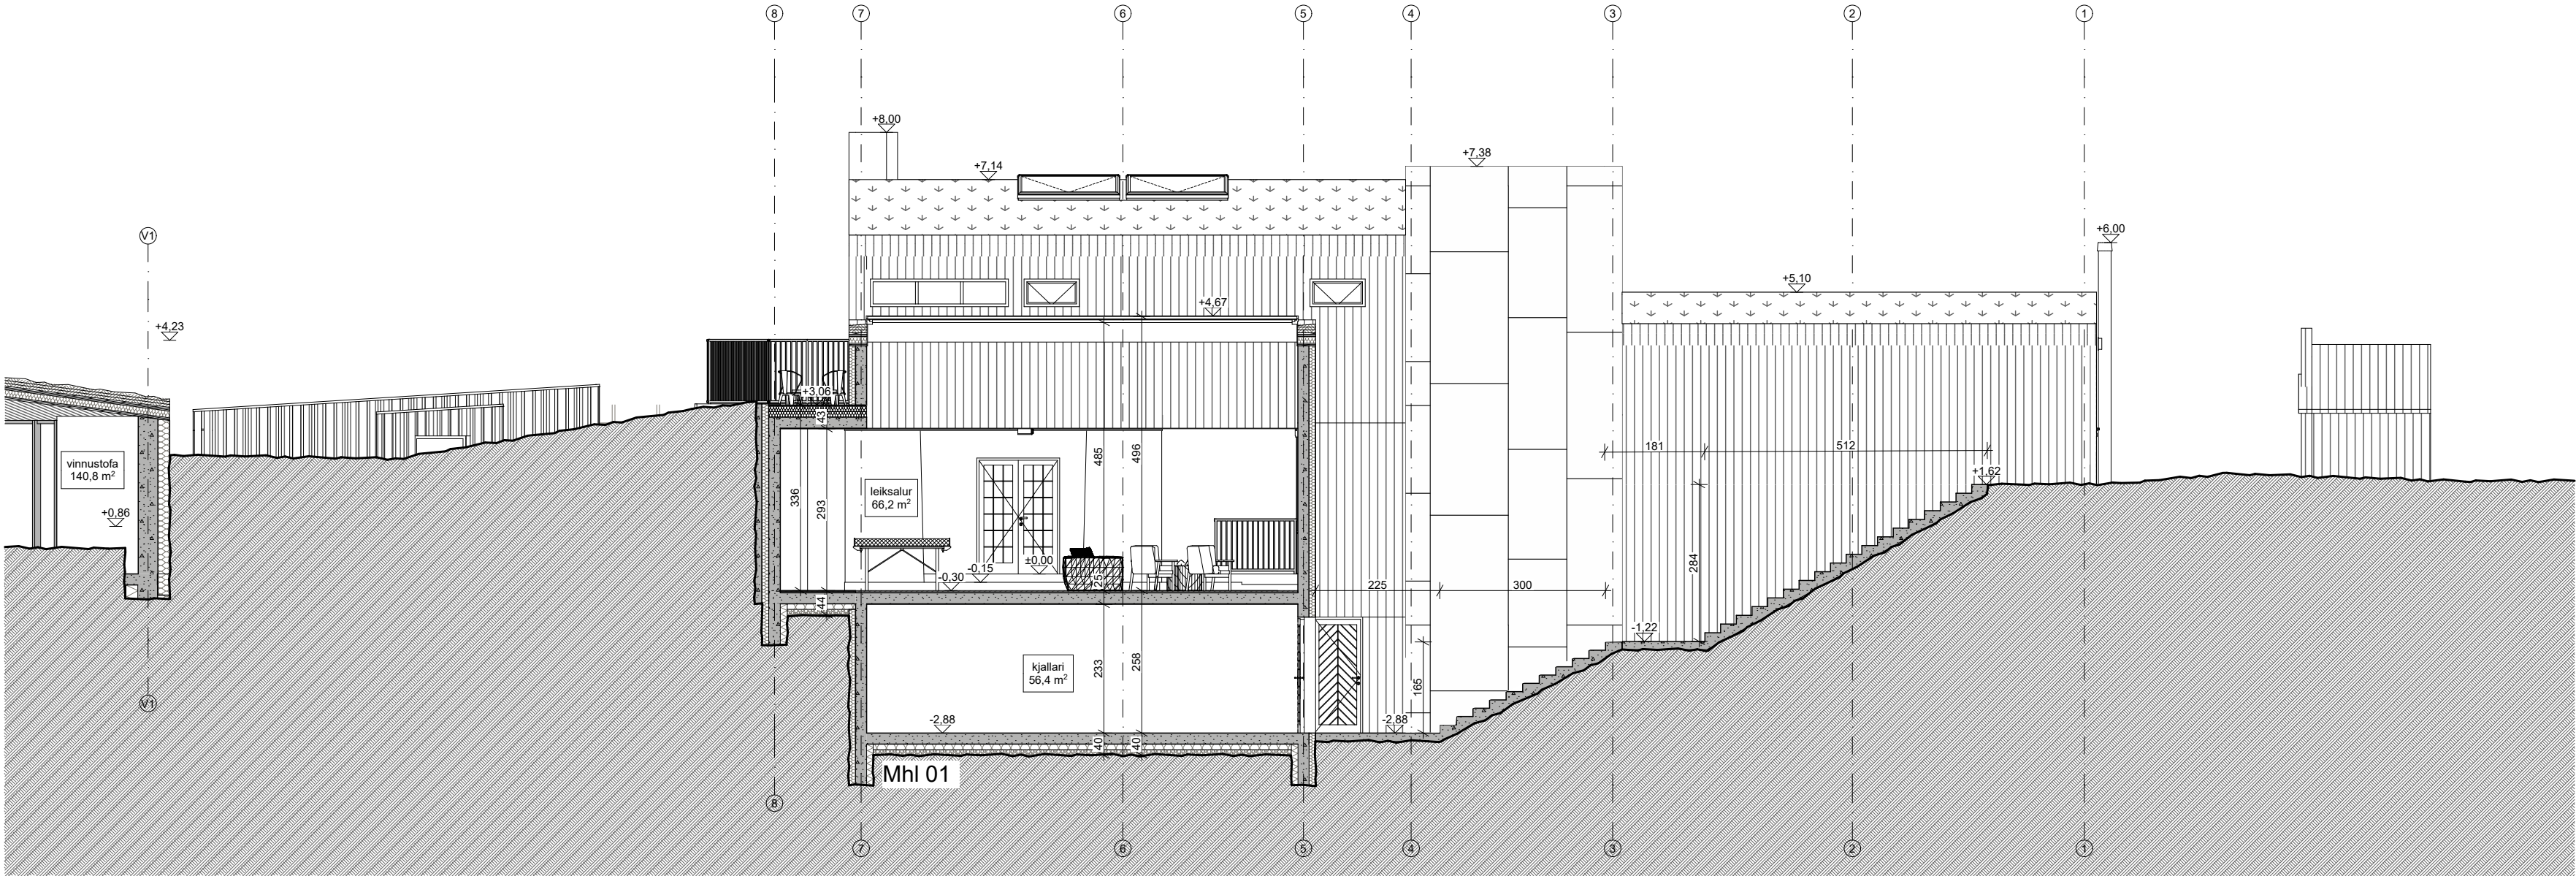

D

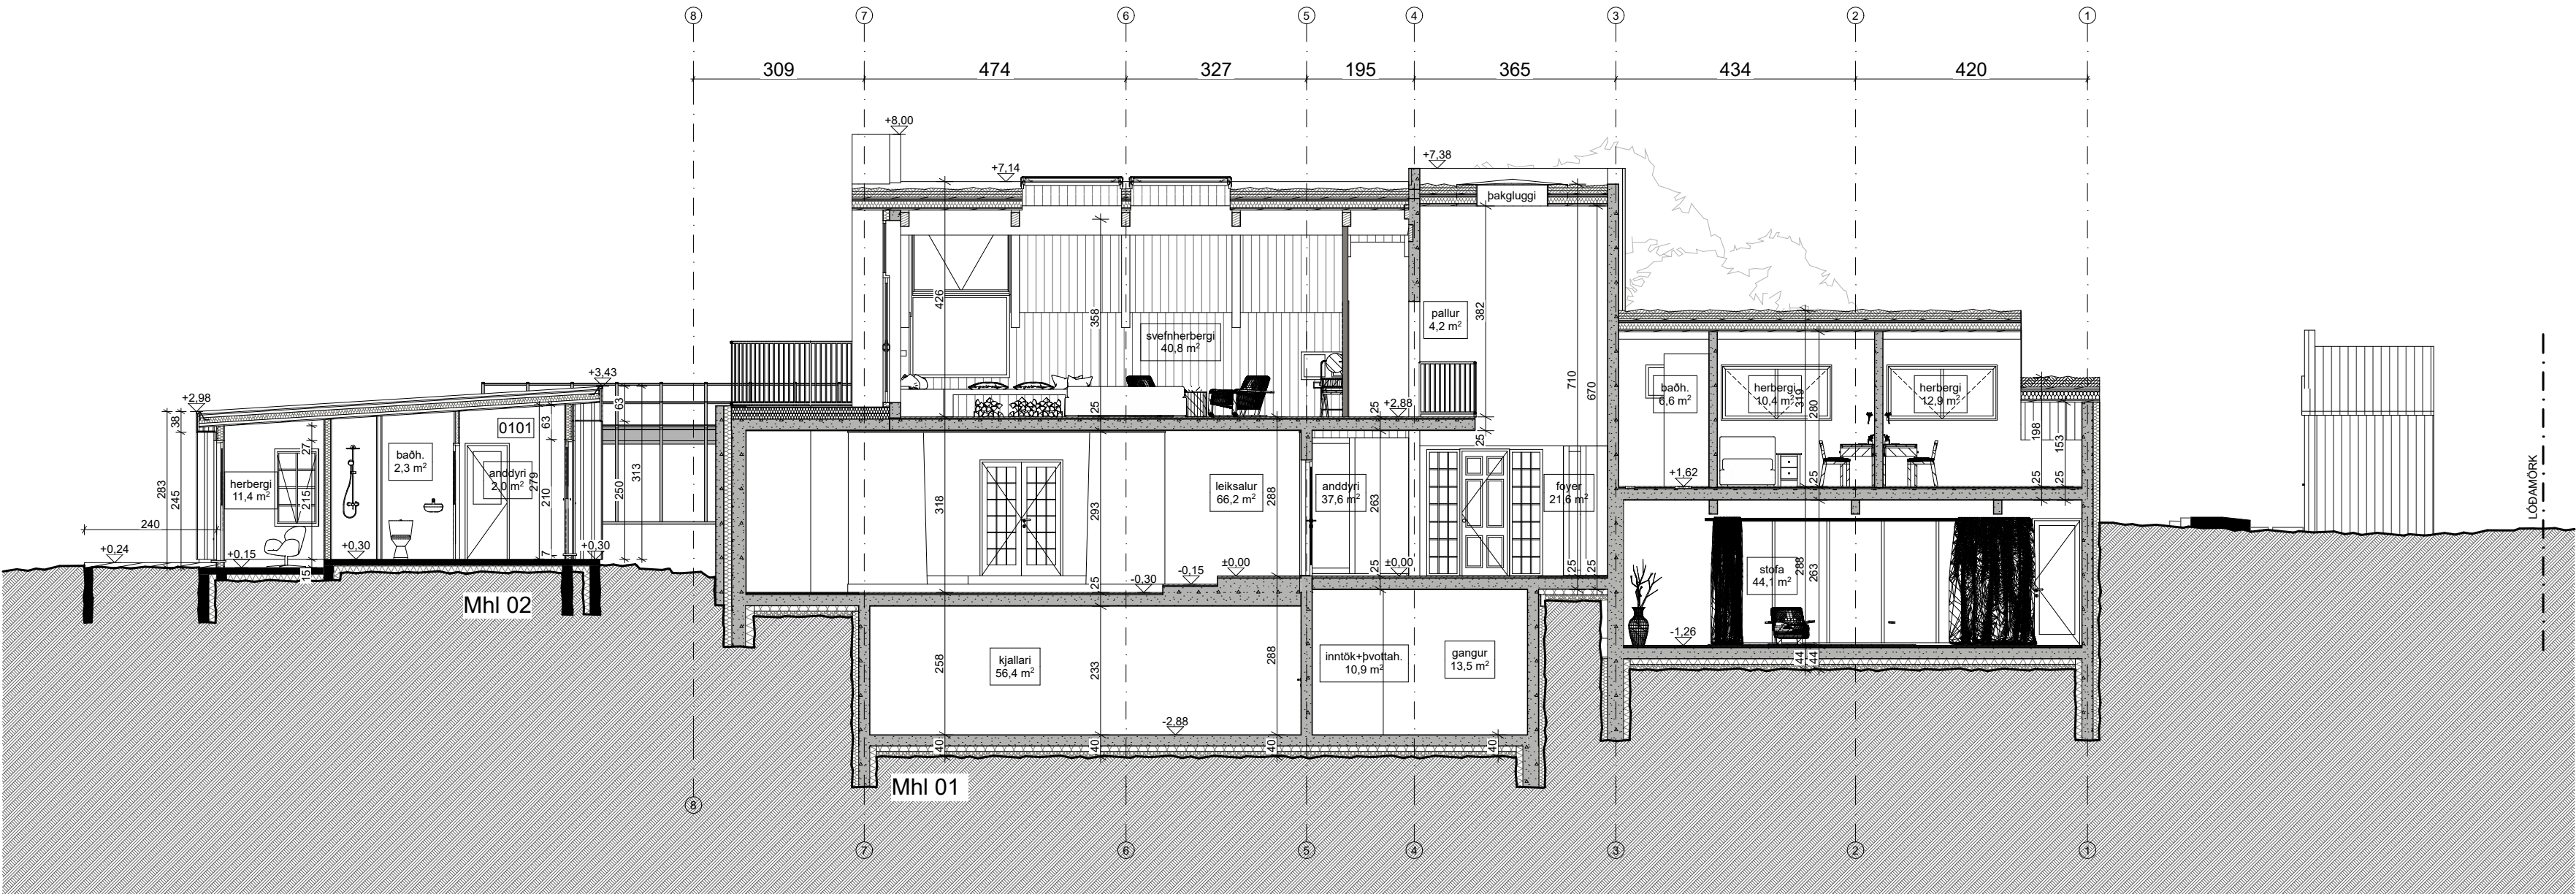

E





+Arkitektar

Fornahvarf 10
Kópavogur


Sneiðingar




dags.	10.1.2023
mkv.	
teikn.	AB/S / AB / AMK
verknr.	2004

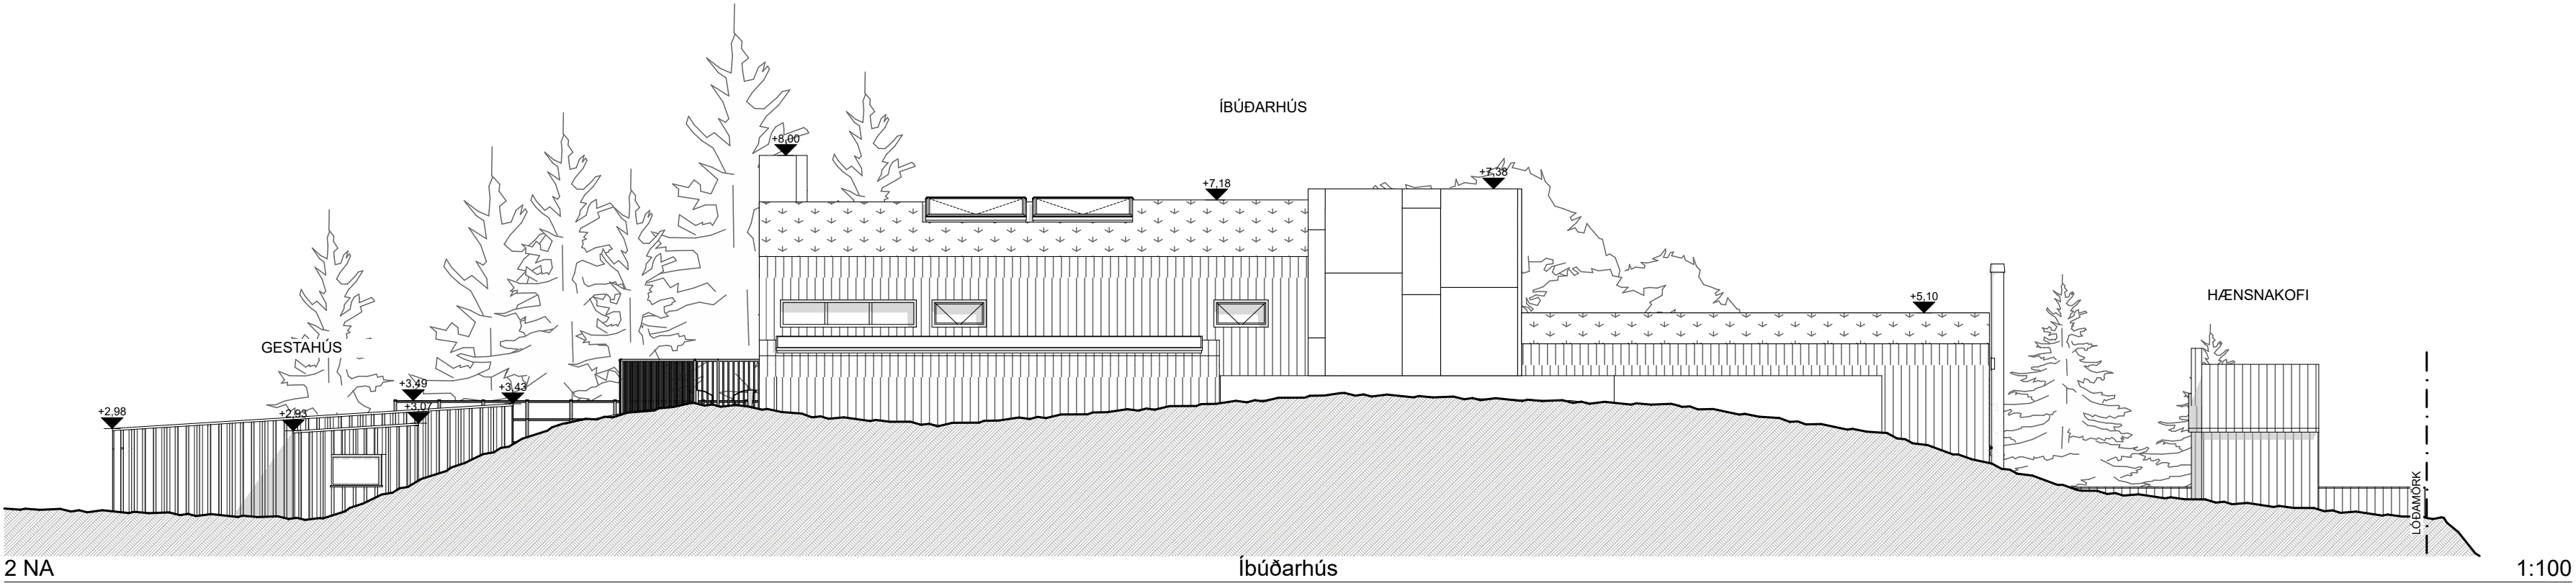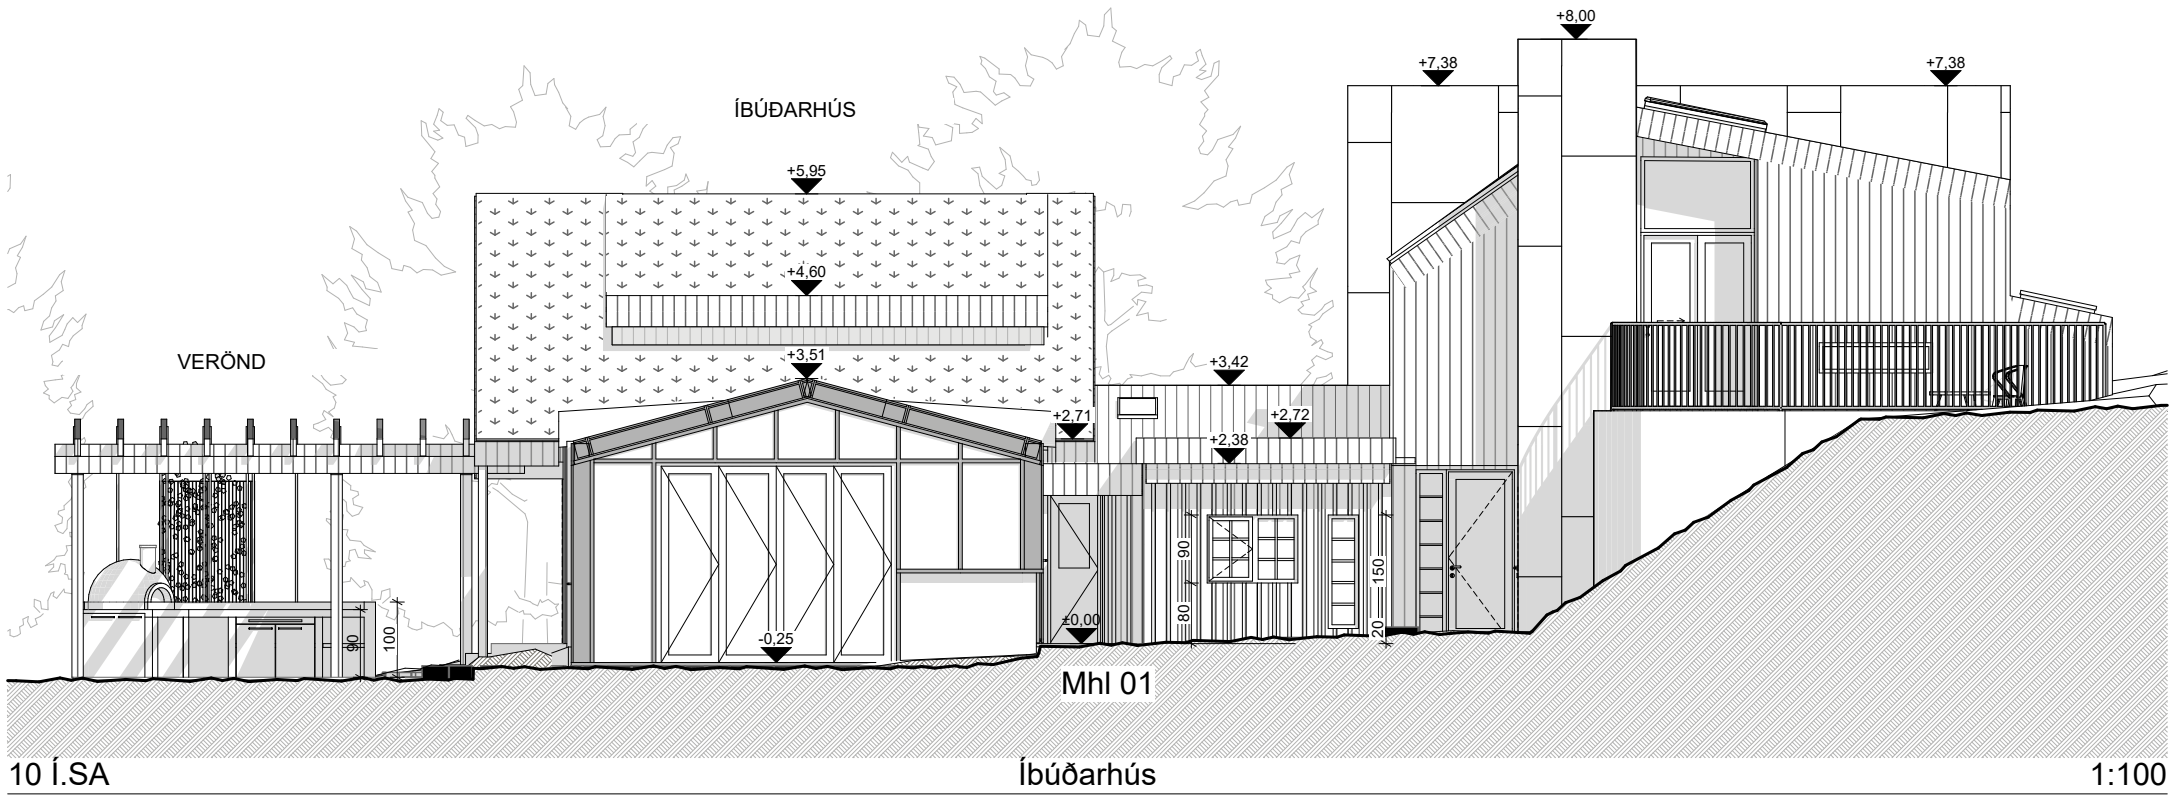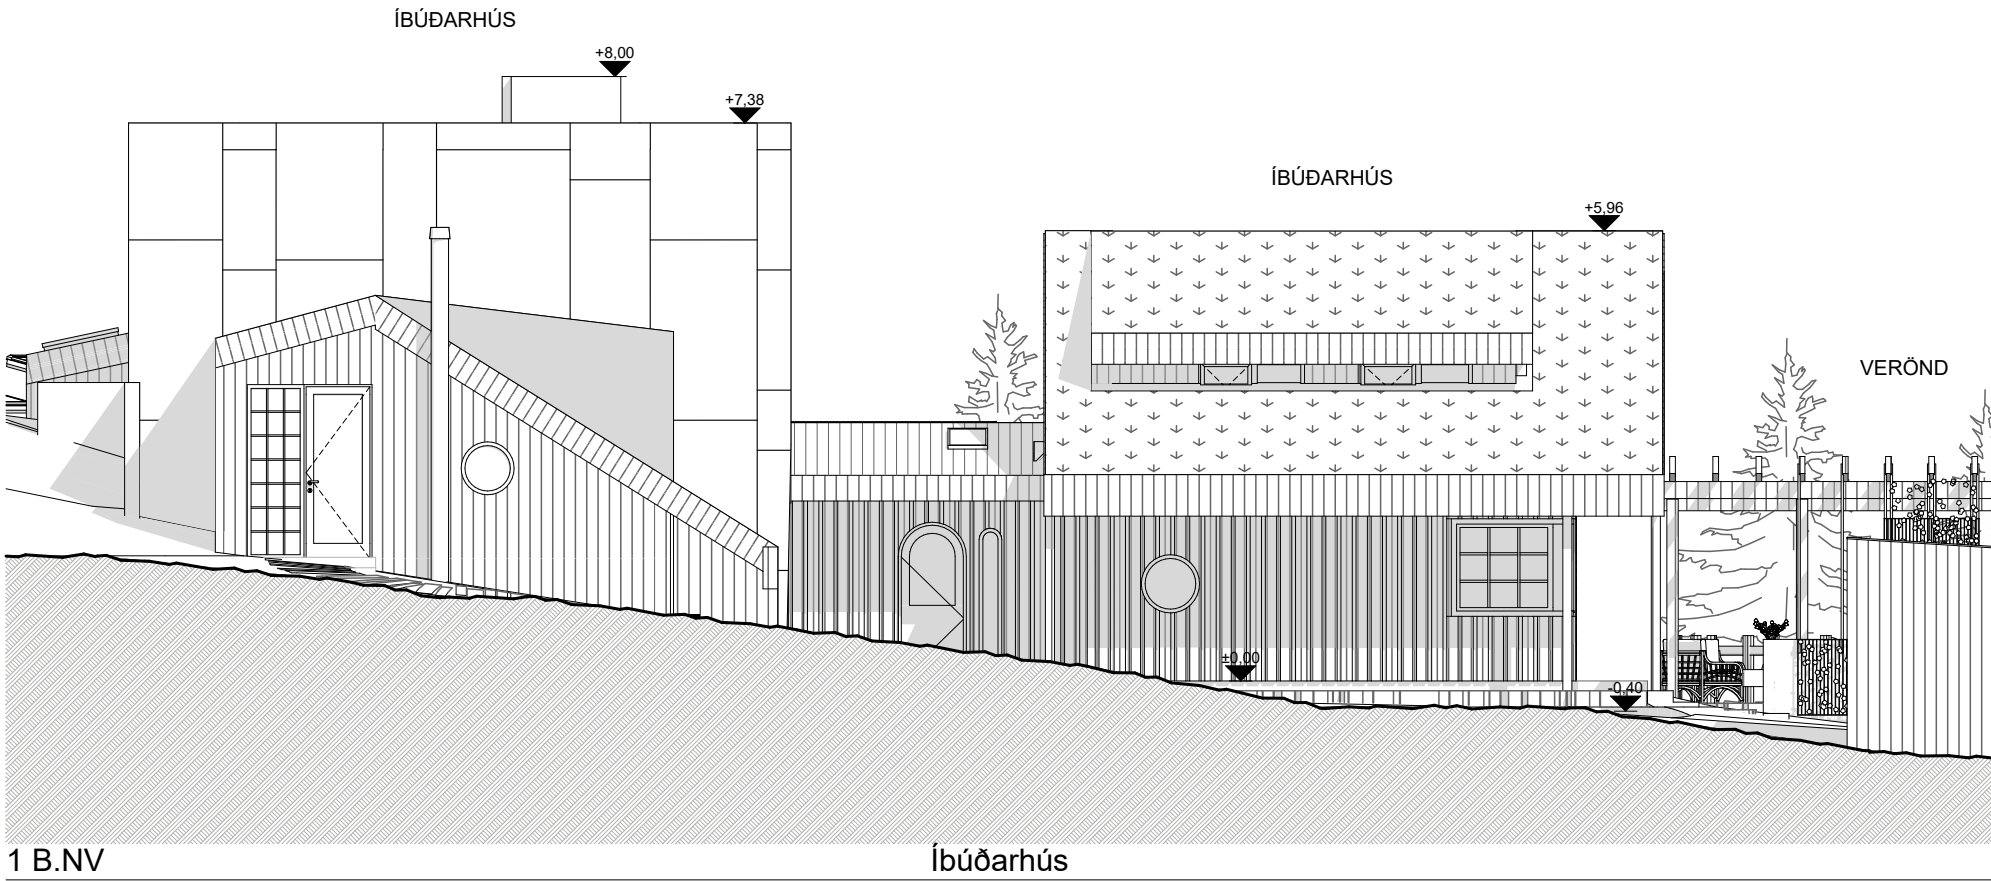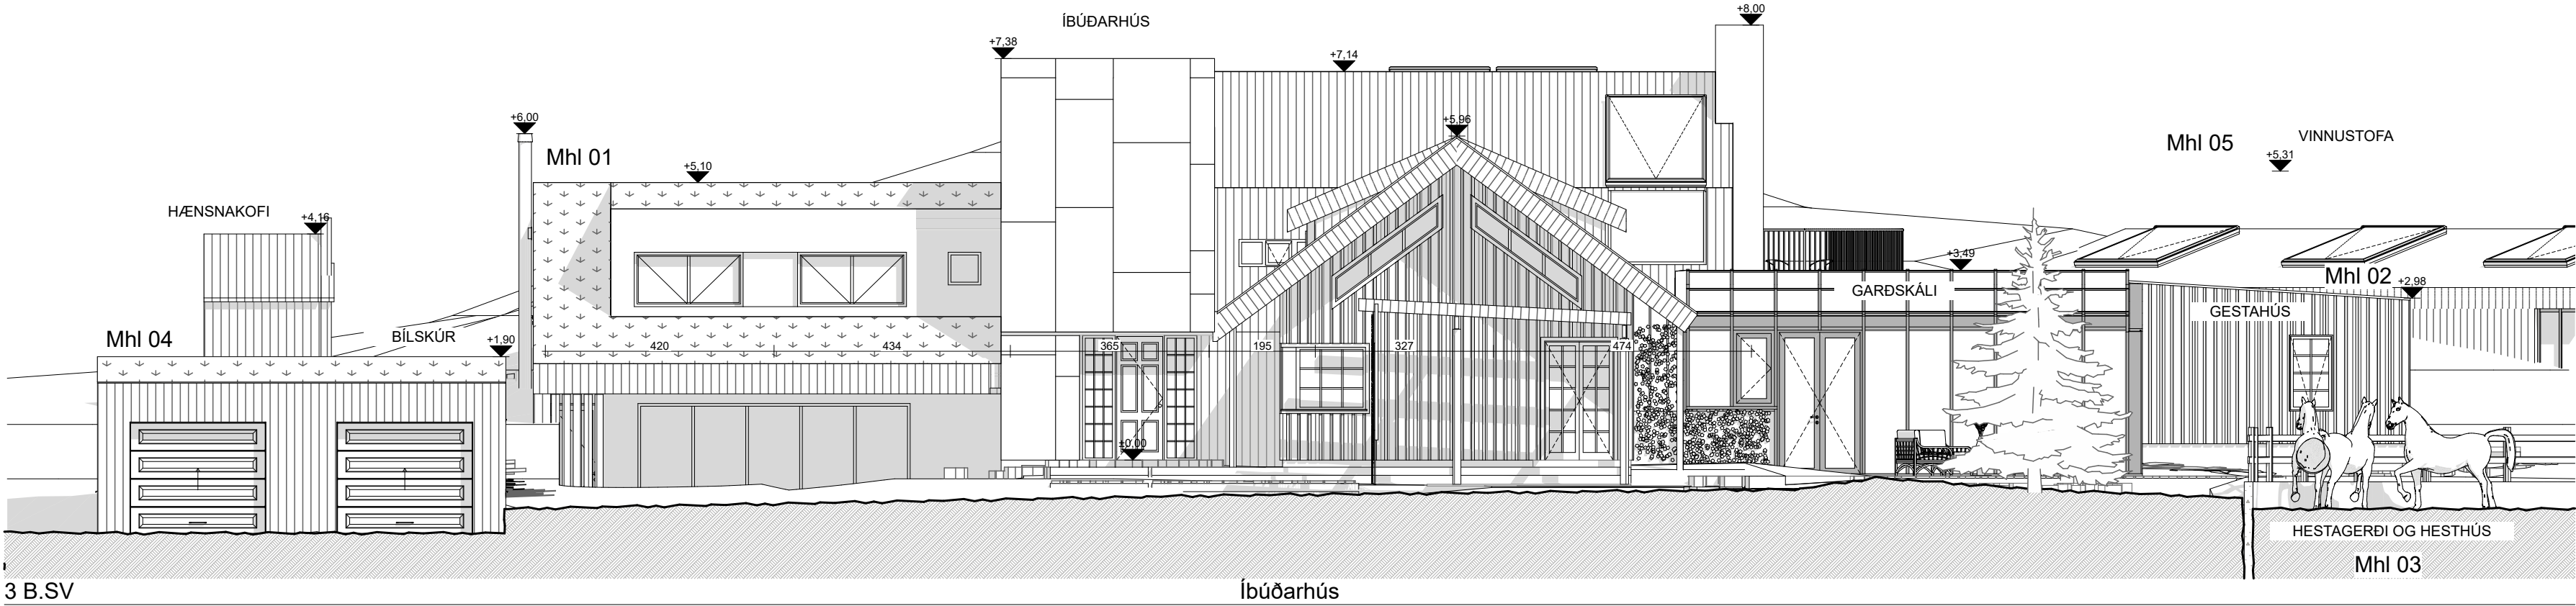


+Arkitektar			
Fornahvarf 10		dags.	10.1.2023
Kópavogur		mkv.	1:100
Útlit		teikn.	AbS / AB / AMK
		verknr.	2004

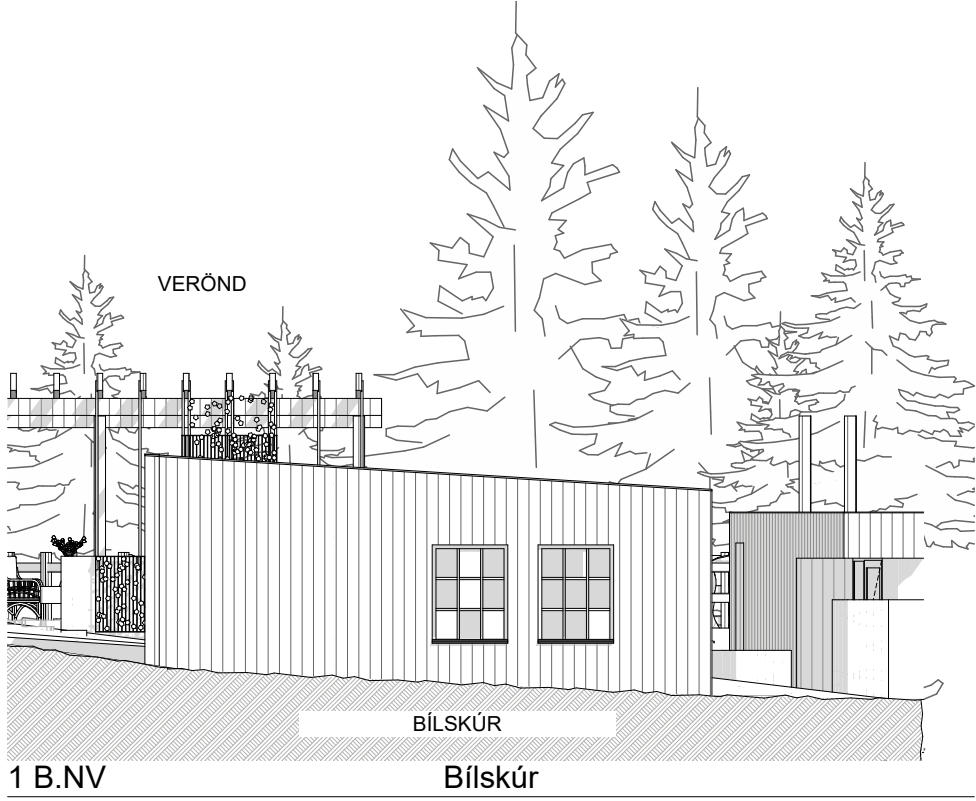


1 B.NV BÍLSKÚR

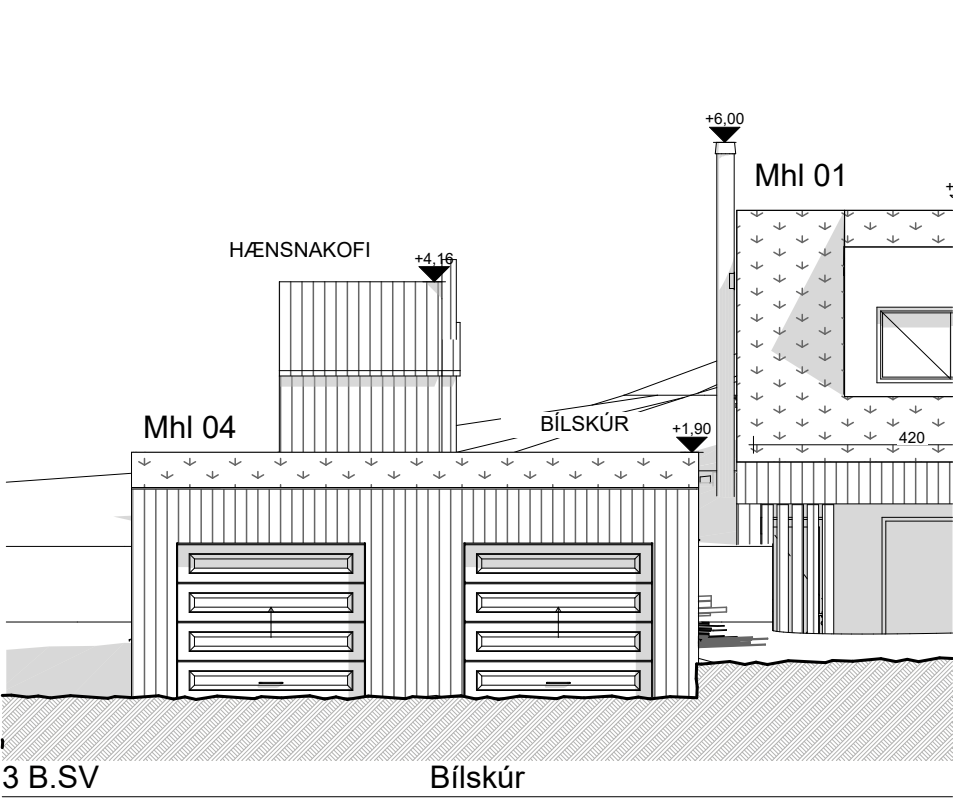


3 B.SV BÍLSKÚR

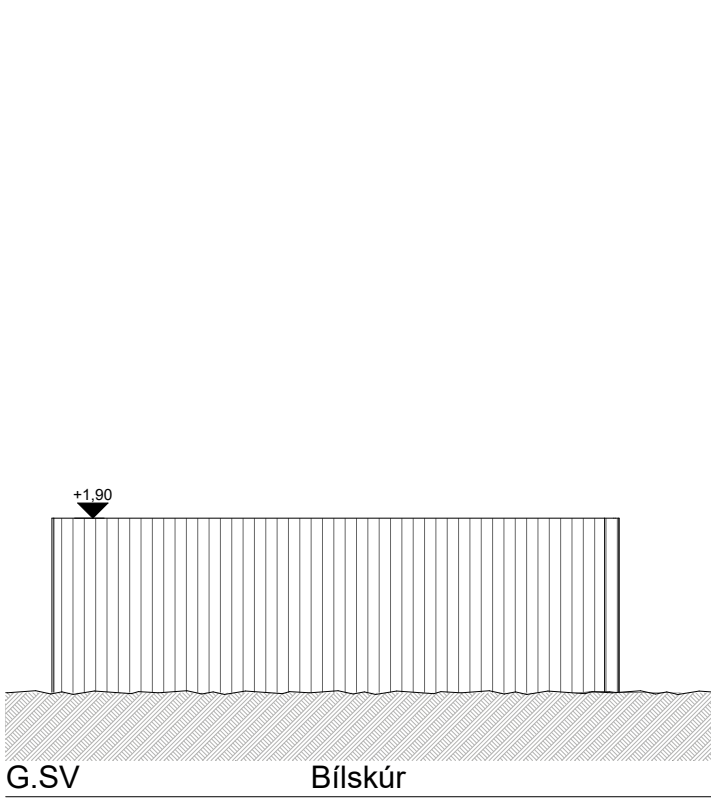


G.SV BÍLSKÚR

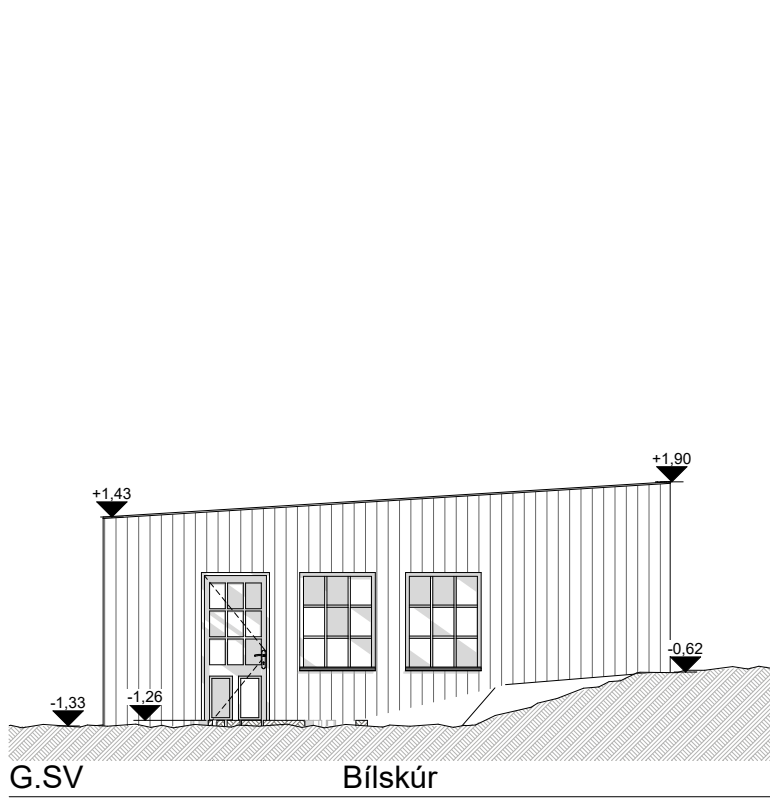


G.SV BÍLSKÚR

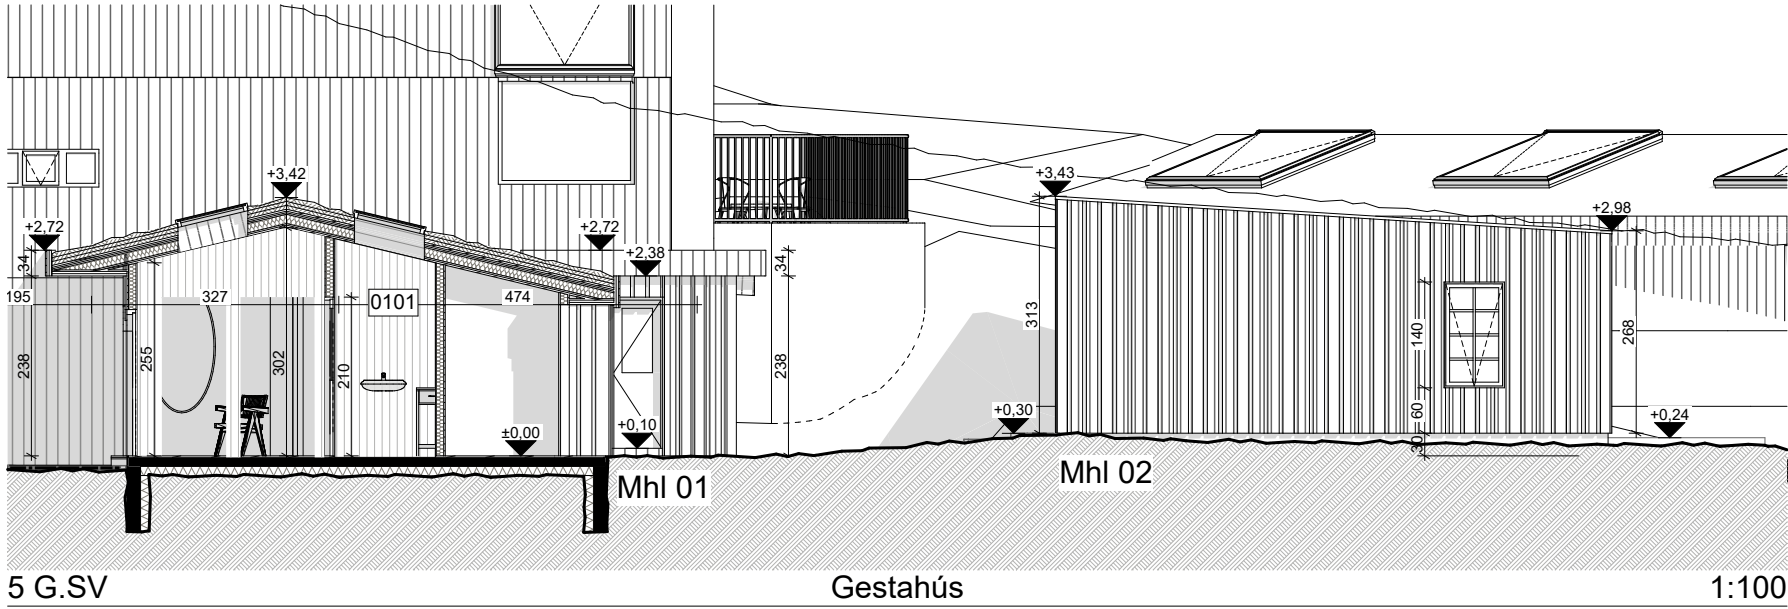


5 G.SV Gestahús 1:100

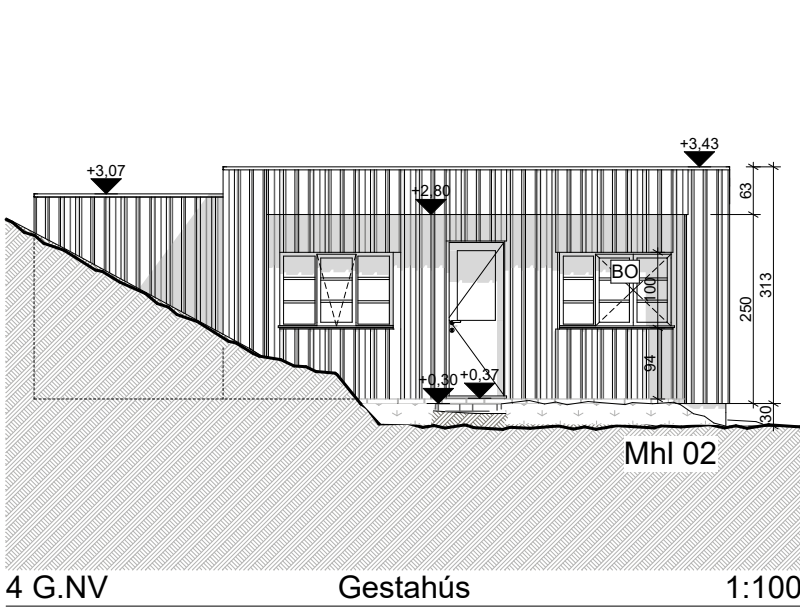

4 G.NV Gestahús 1:100

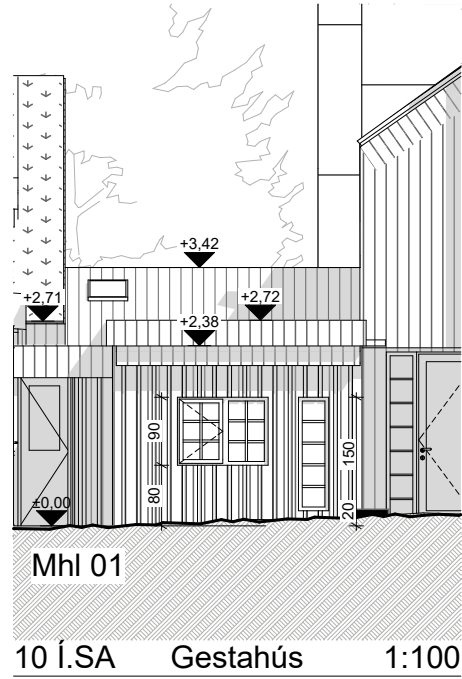


10 Í.SA Gestahús 1:100

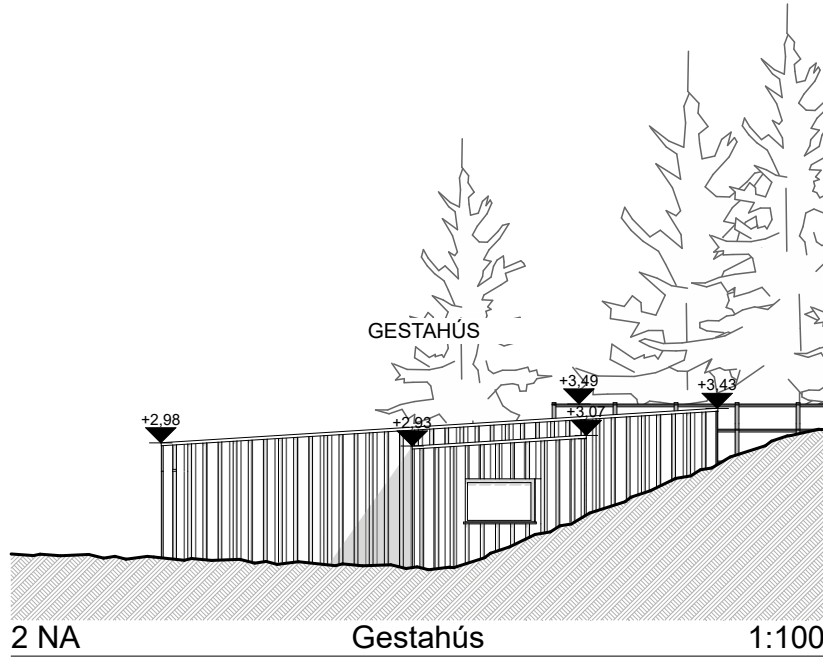


2 NA Gestahús 1:100

Hesthús - Mhl 03 - óbreytt


Mhl 03

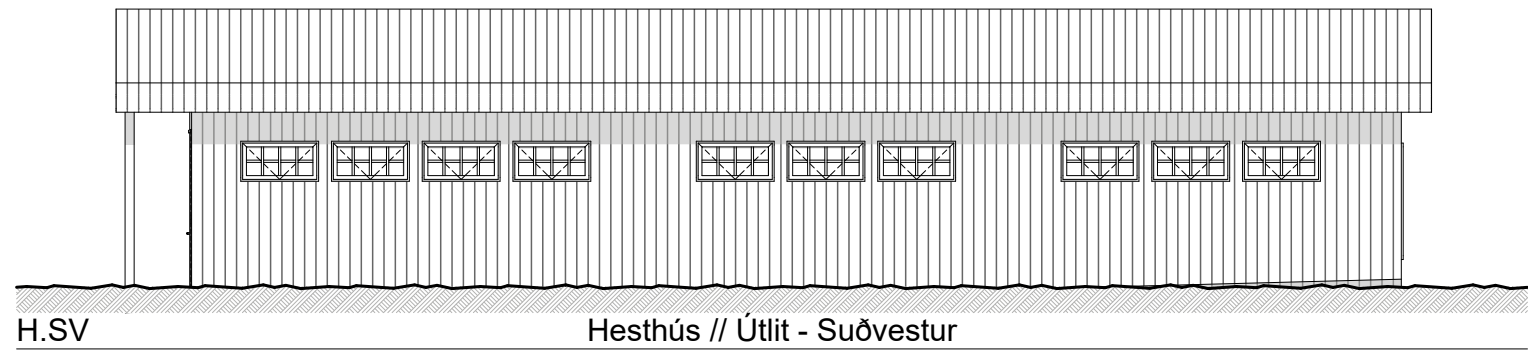


H.SV Hesthús // Útlit - Suðvestur

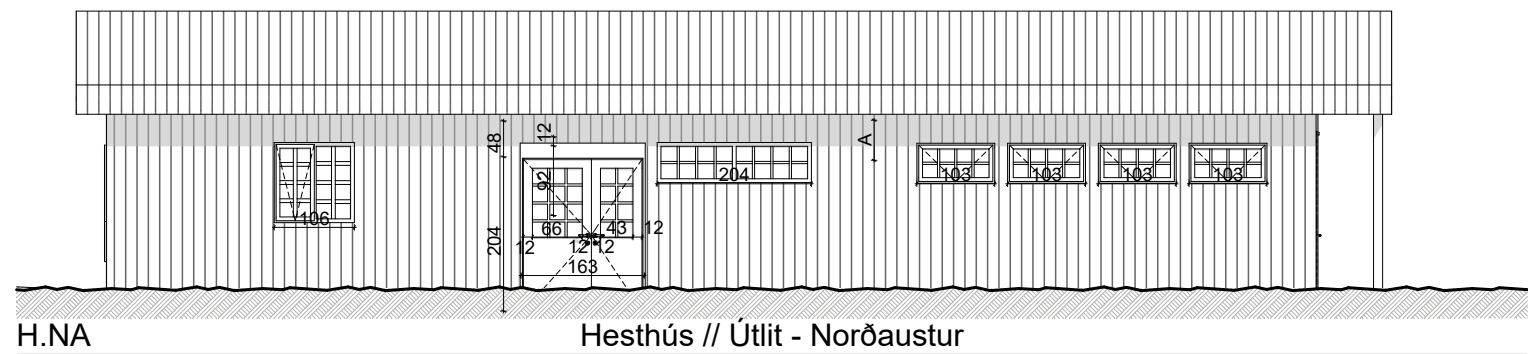


H.NA Hesthús // Útlit - Norðaustur

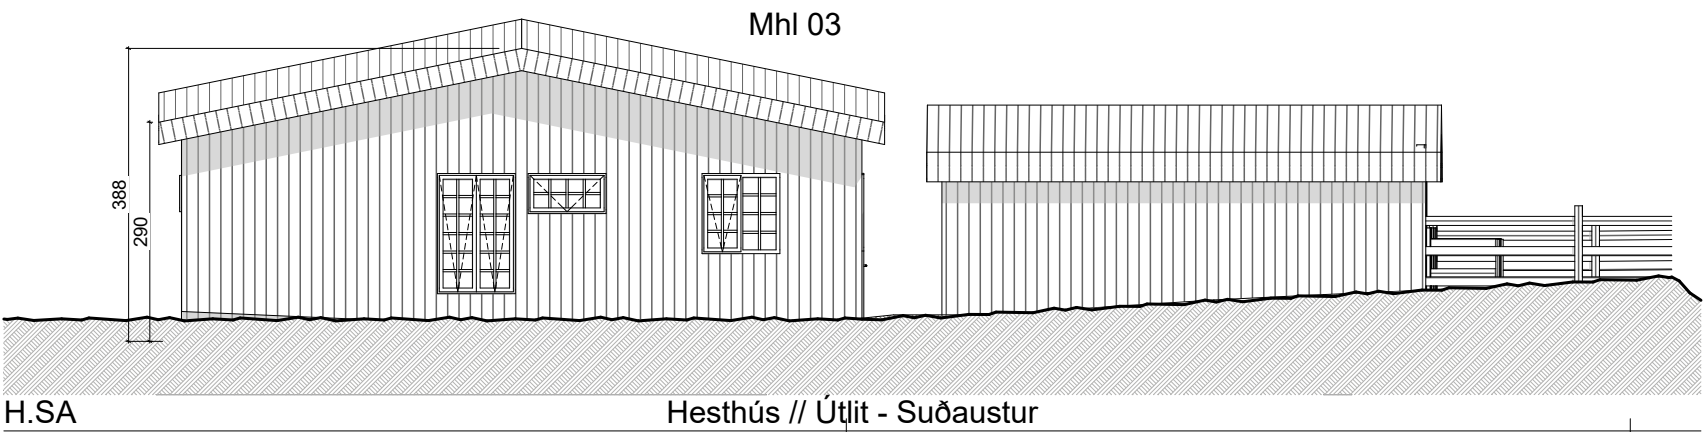


H.SA Hesthús // Útlit - Suðaustur

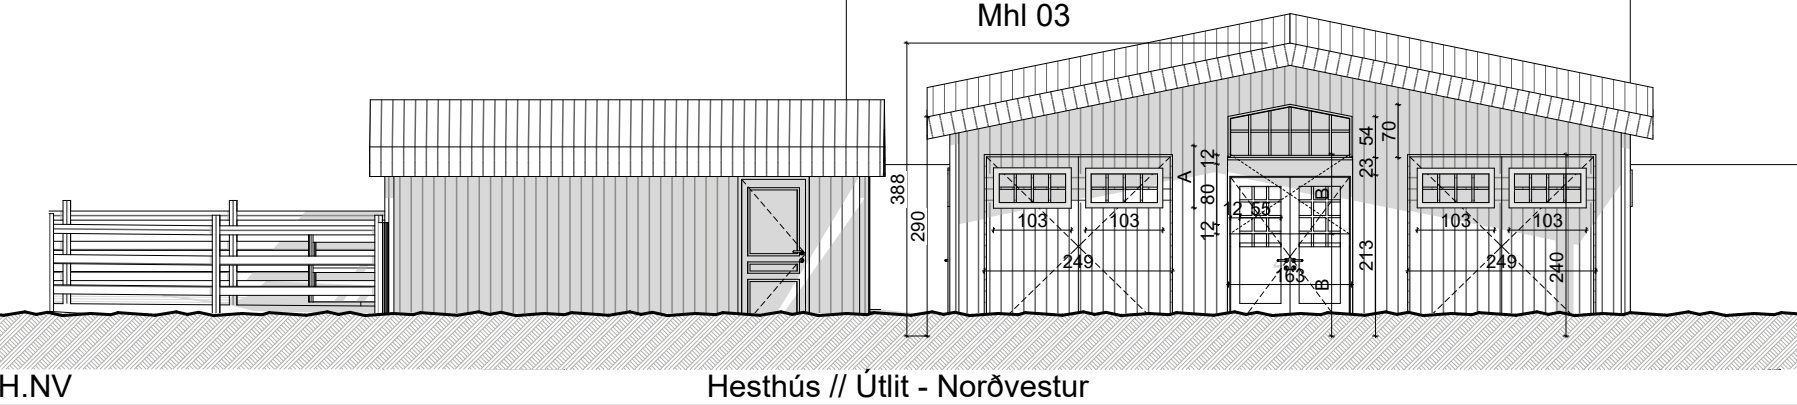


H.NV Hesthús // Útlit - Norðvestur

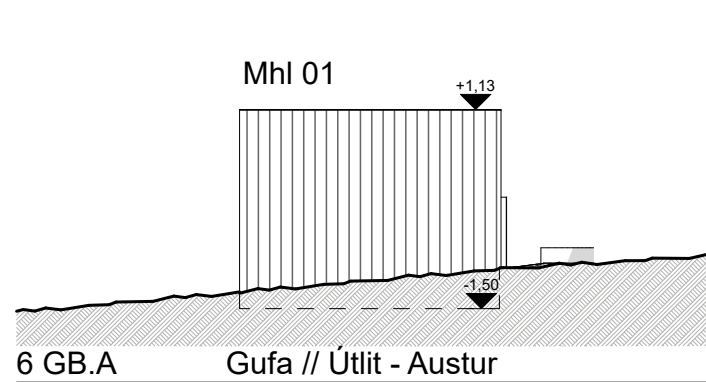


6 GB.A Gufa // Útlit - Austur

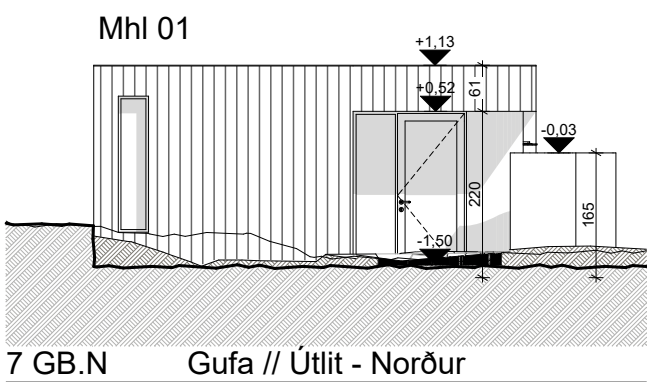

7 GB.N Gufa // Útlit - Norður

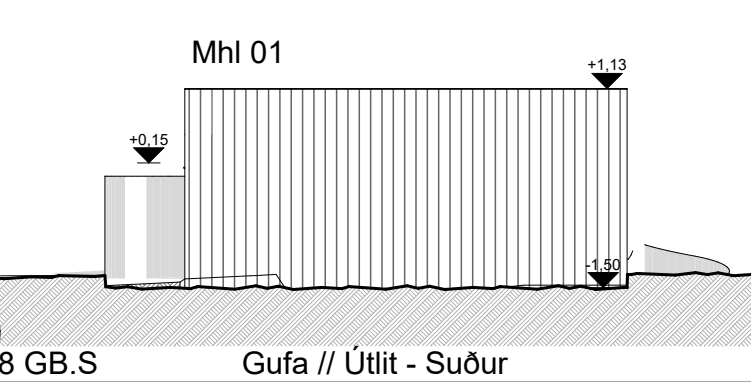

8 GB.S Gufa // Útlit - Suður

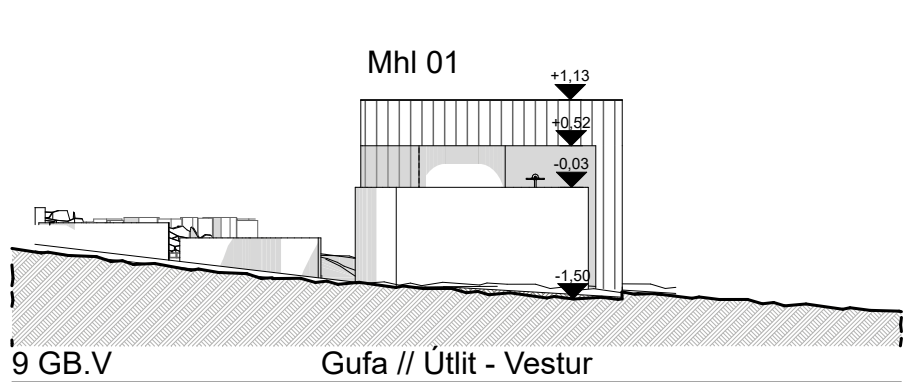

9 GB.V Gufa // Útlit - Vestur

+Arkitektar

Fornahvarf 10
Kópavogur

Útlit



dags.	10.1.2023
mkv.	1:100
teikn.	APŠ / AB / AMK
verknr.	2004