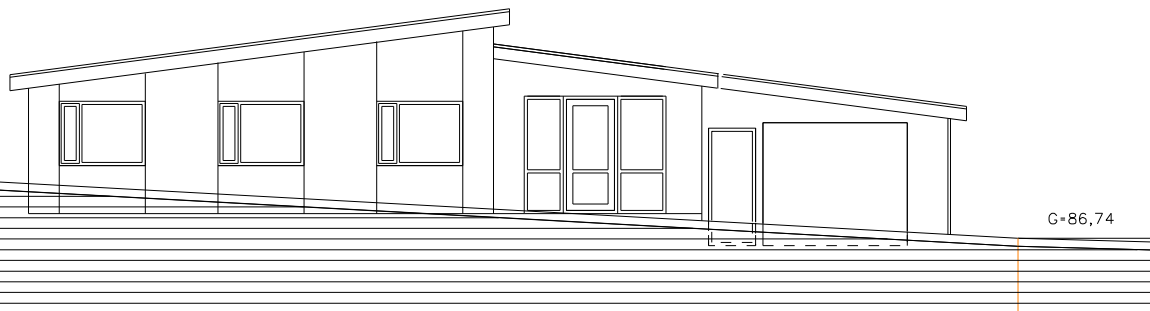
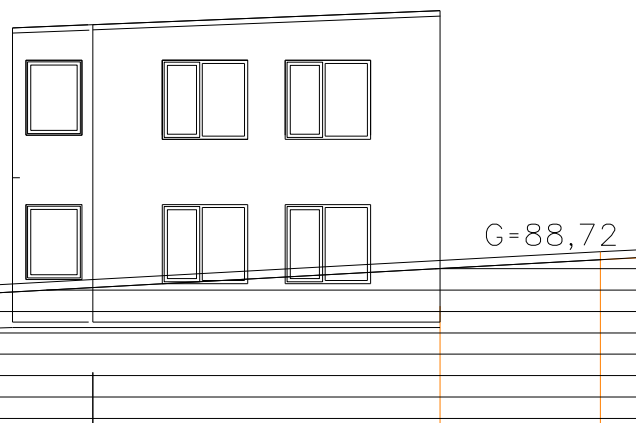
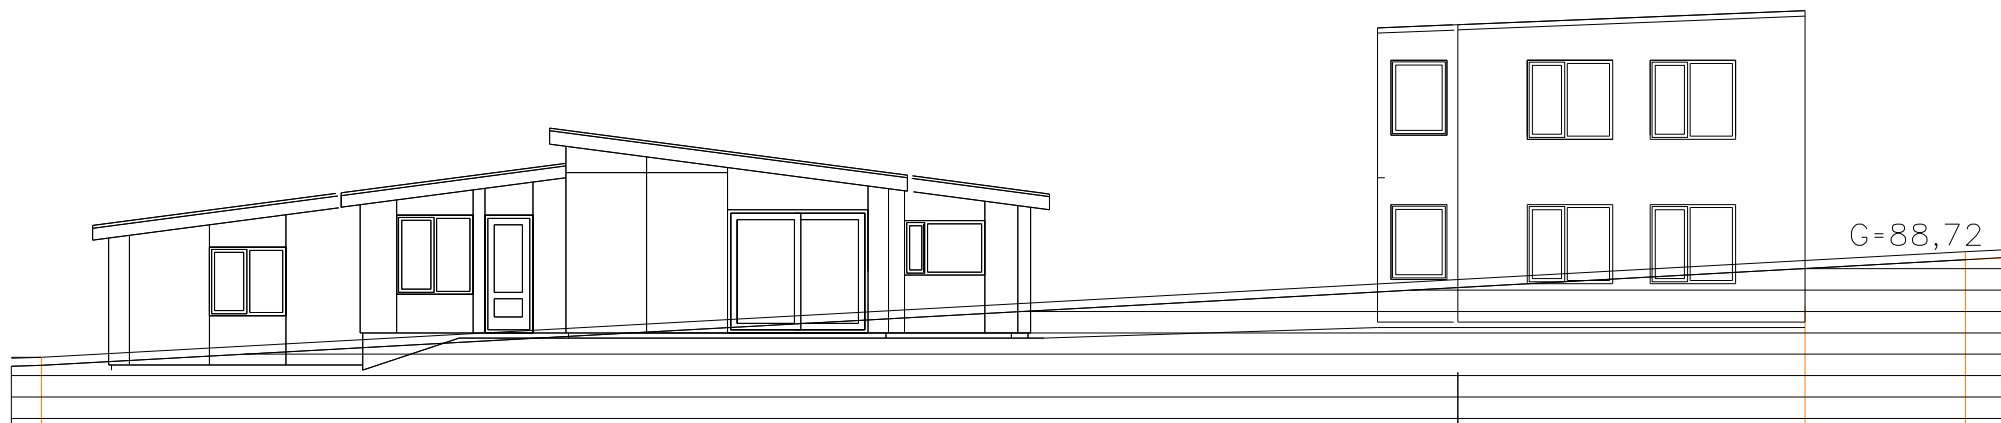
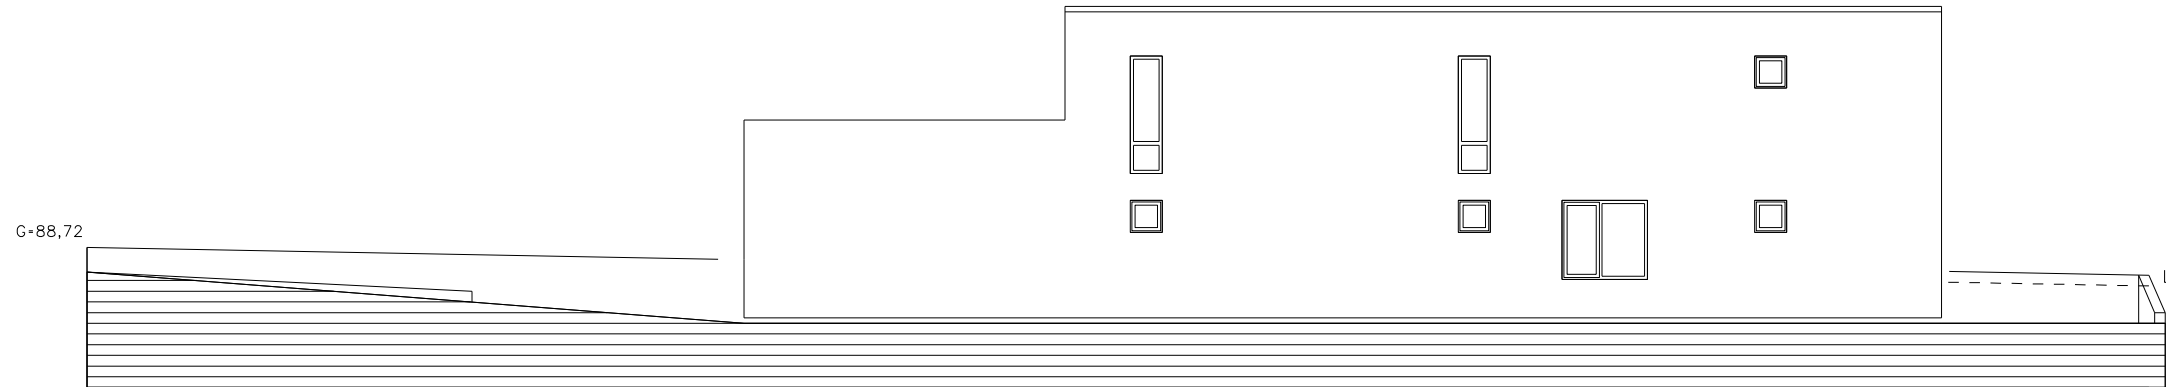
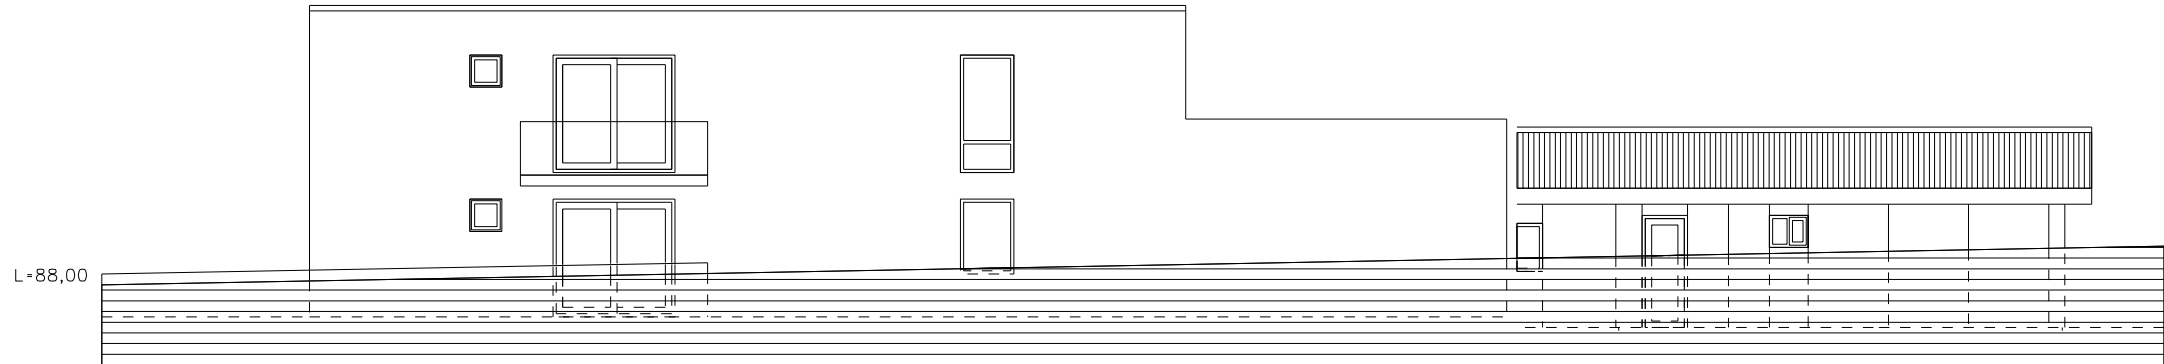
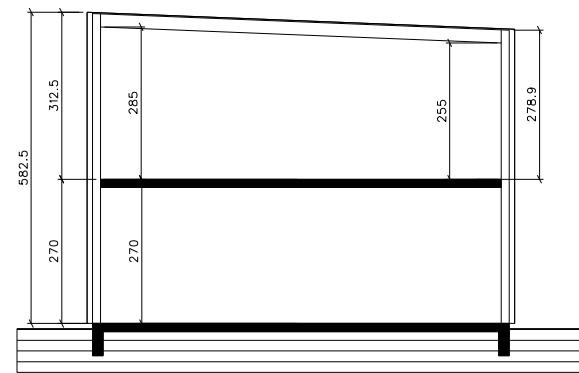
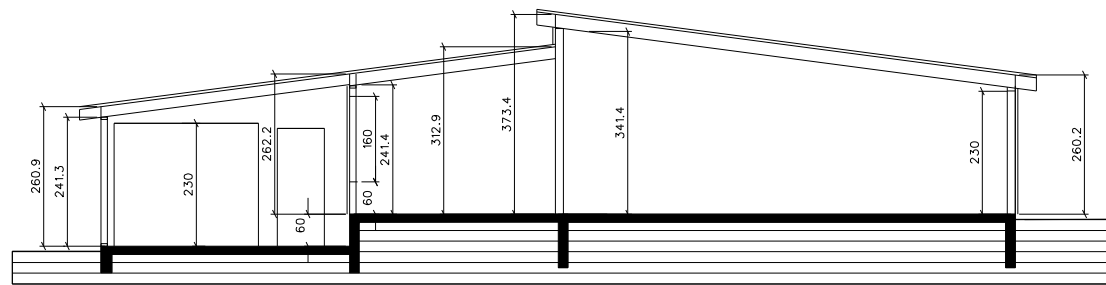
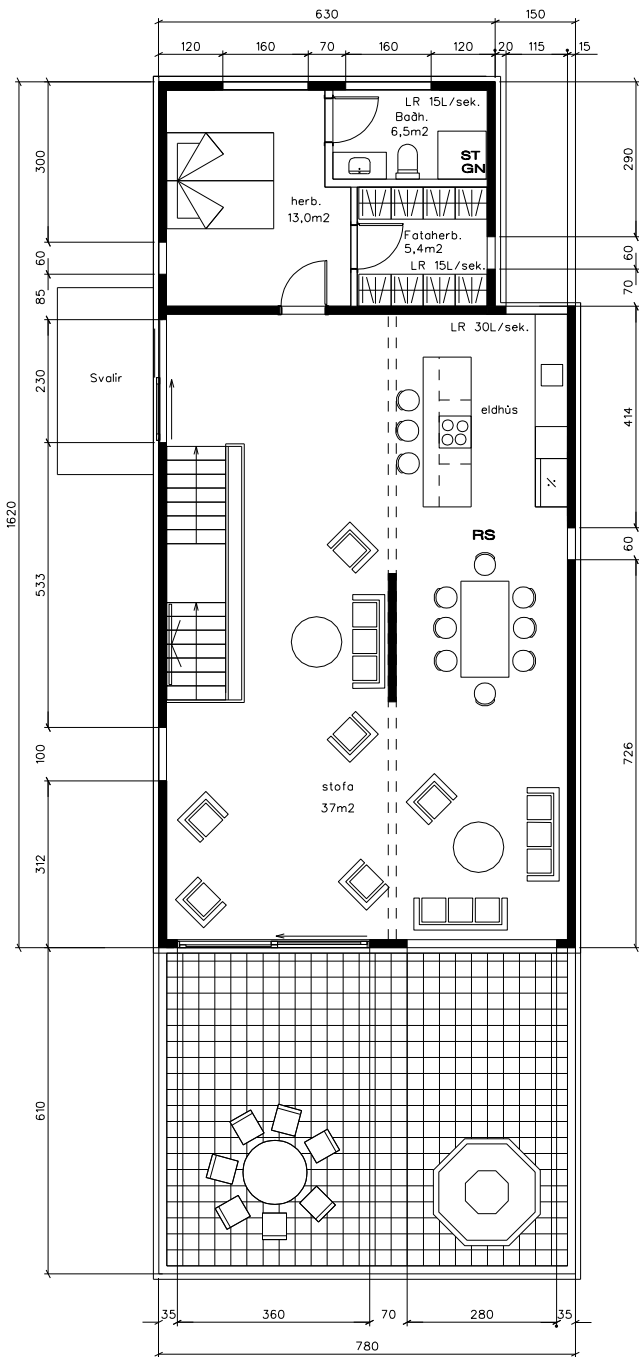


## GRUNDARHVARF 8

Viðbygging, uppskipting láðar og nýtt hús. Byggingarnefndarteikningar

Dags : 10. september 2025

Mk 1:100

BLAD: 2

## SVEINN ÍVARSSON ARKITEKT F.A.Í.

LYNGHÁLSI 3 110 R.VÍK SÍMI 567-9006 FAX 567-2781 KT. 130254-7649  
SVEINN ÍVARSSON e.h.f. GRUNDARHVARF19 KÖPAVOGI KT: 550296 2339

Skjal sótt af '0000000000' dags: 24.10.2026