


Dalvegur

reflex


Reflex Arkitekter
PG-Verk
7 November 2022

Skjal sótt af '00000000000' dags: 19.08 2026

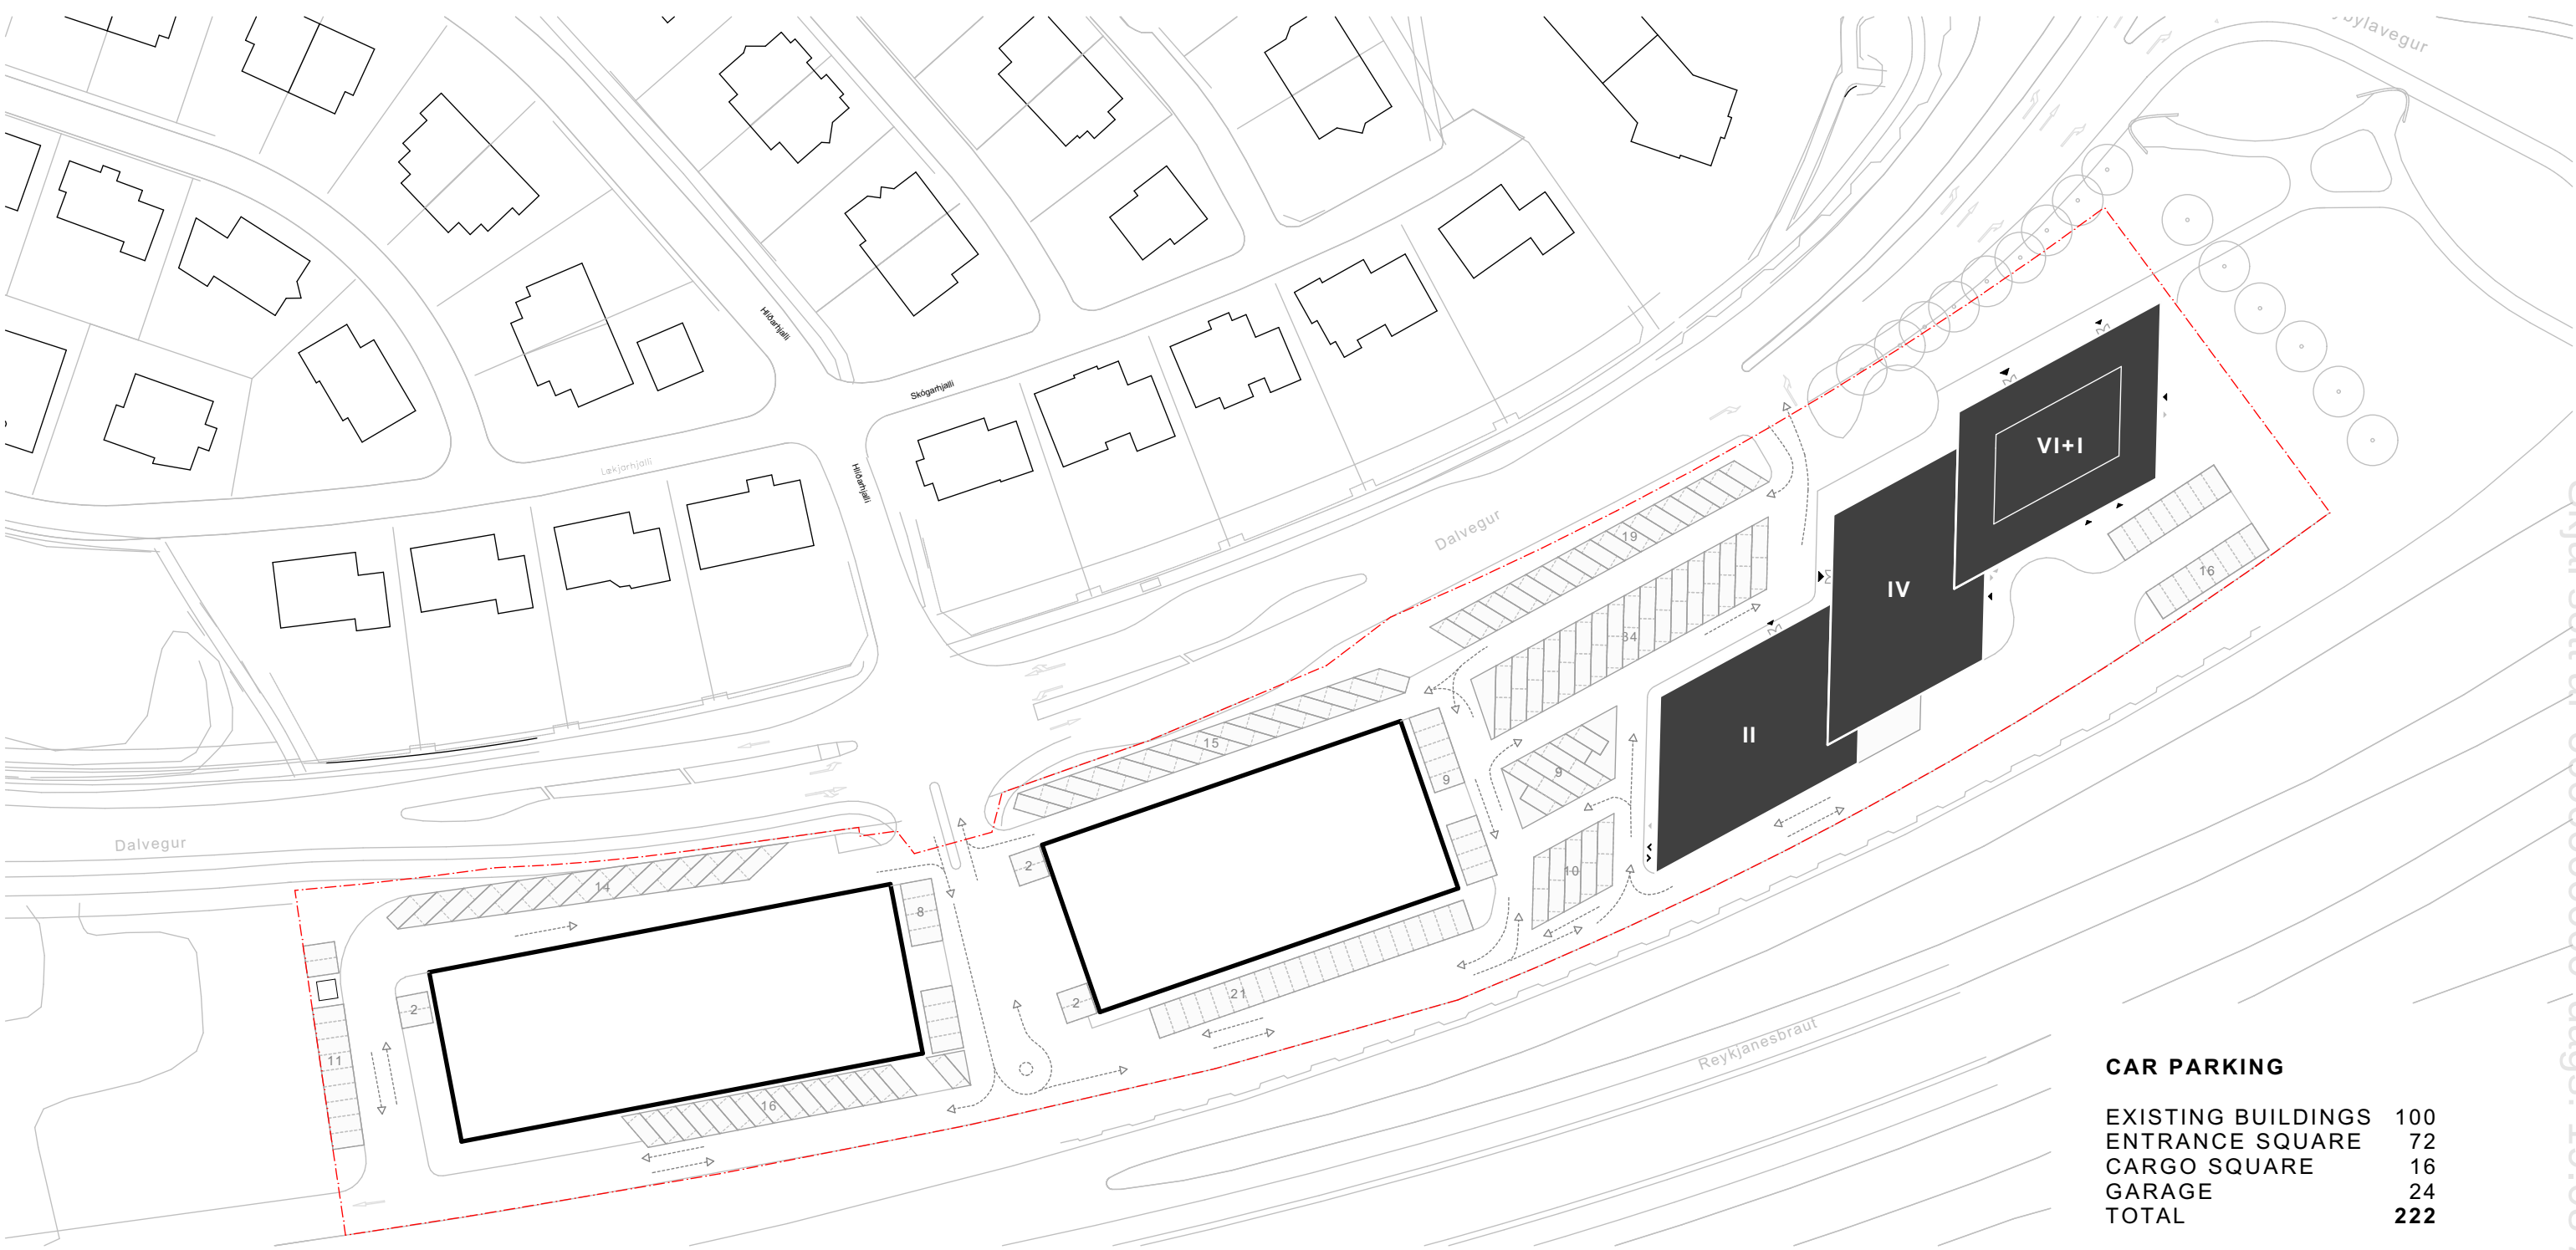


CAR PARKING	
EXISTING BUILDINGS	100
ENTRANCE SQUARE	72
CARGO SQUARE	16
GARAGE	24
TOTAL	222




Skjal sótt af '0000000000' dags: 19.08.2026

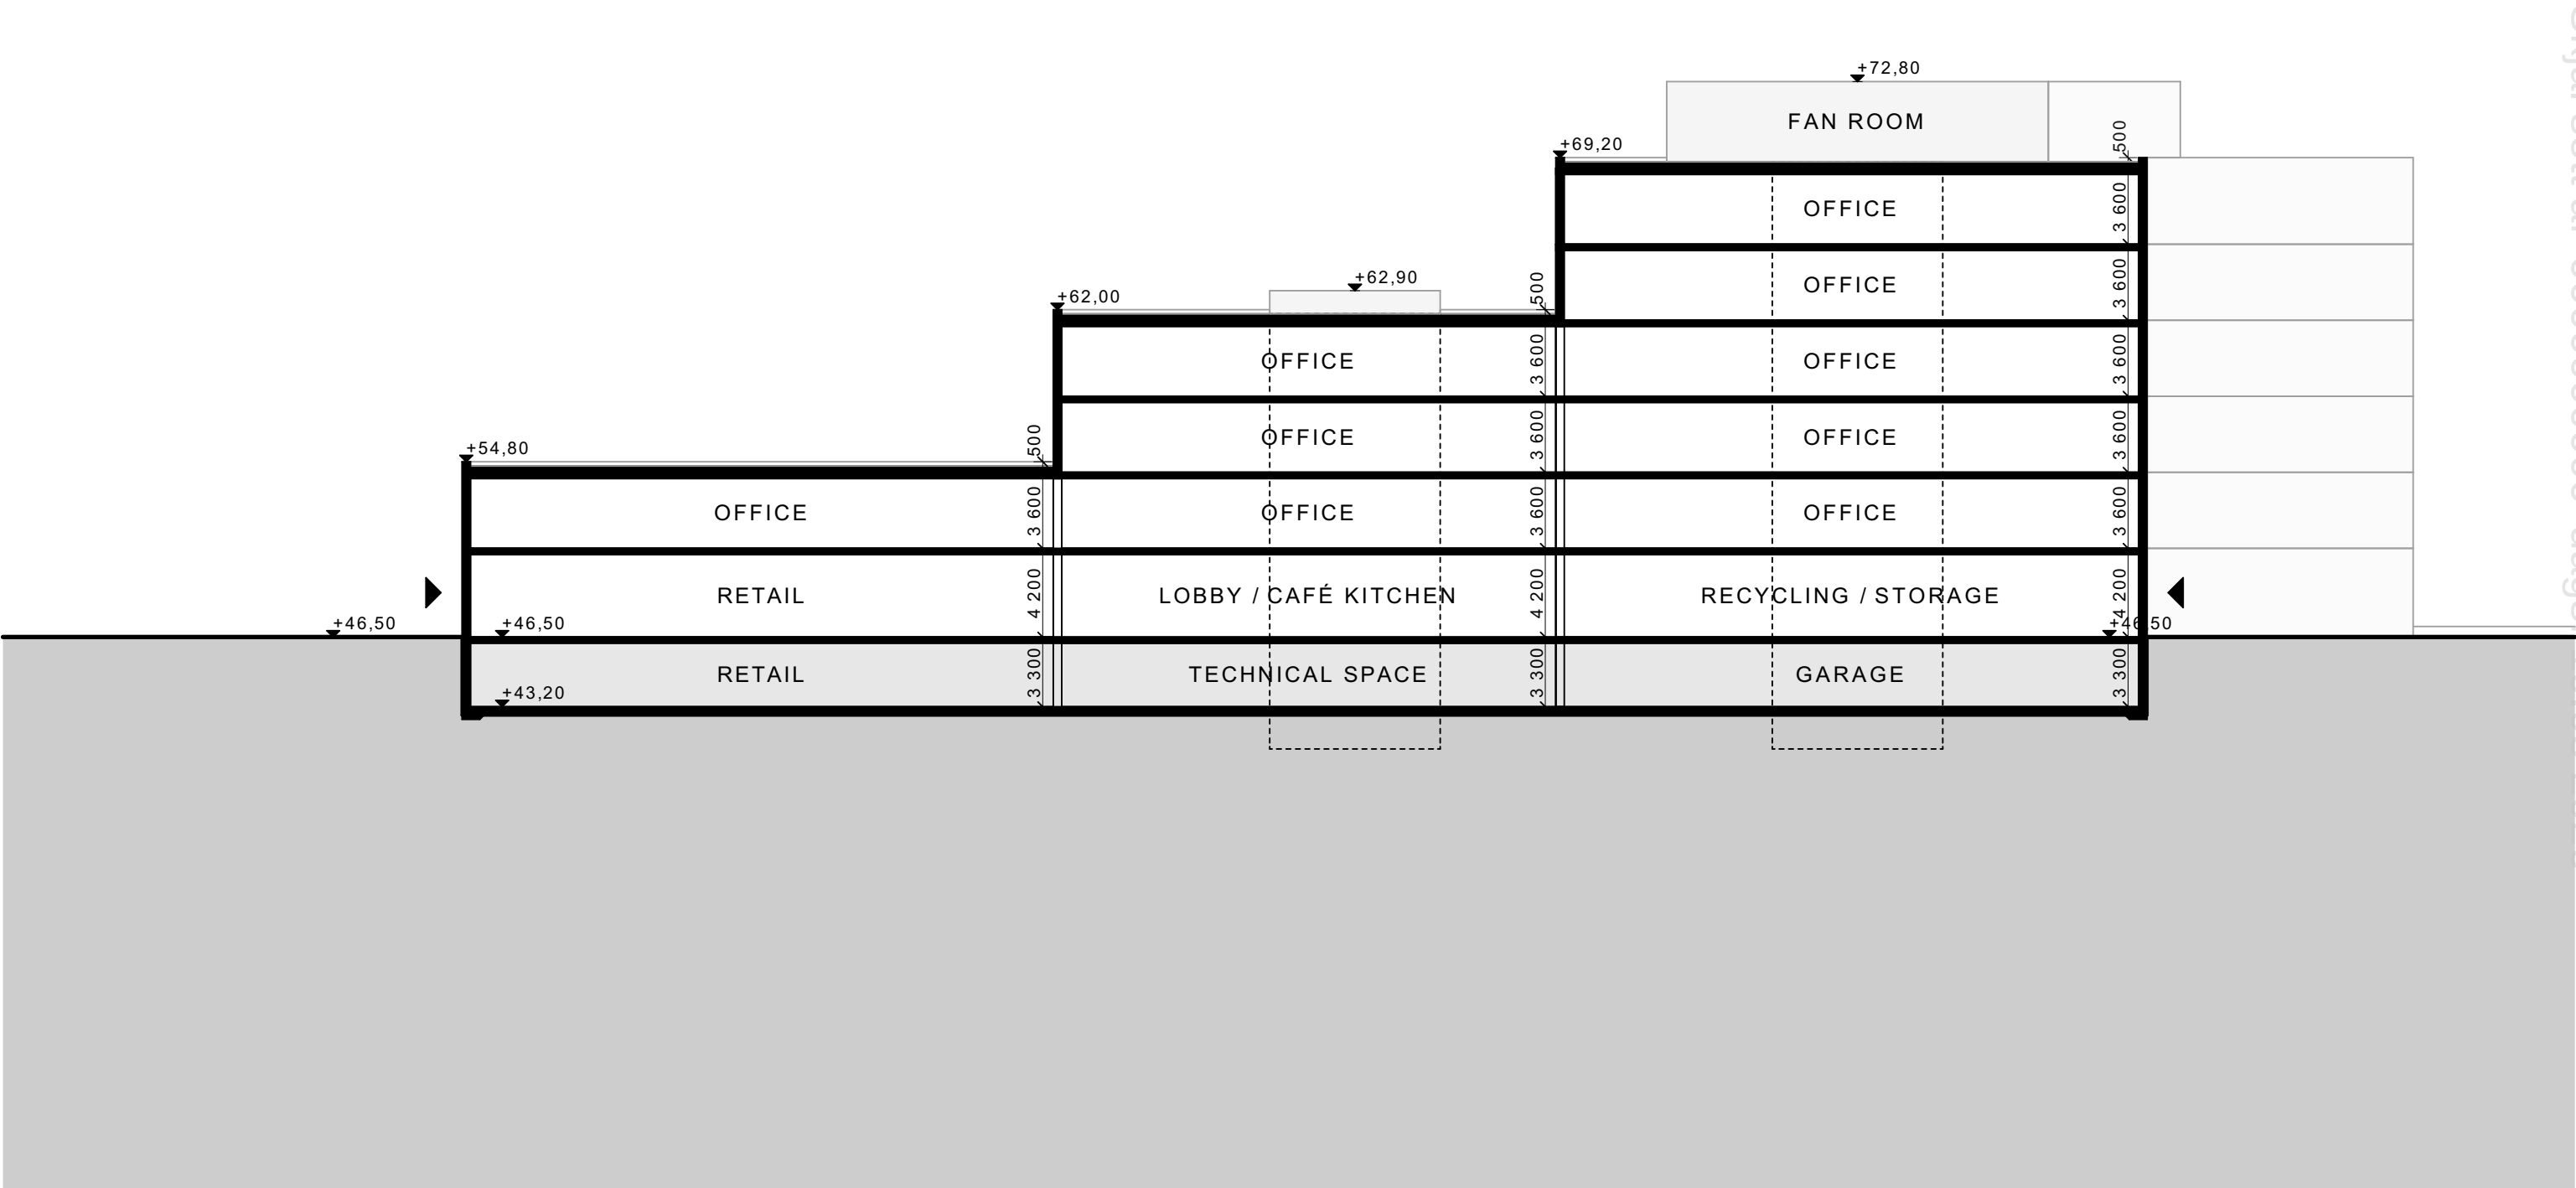




Solar analysis

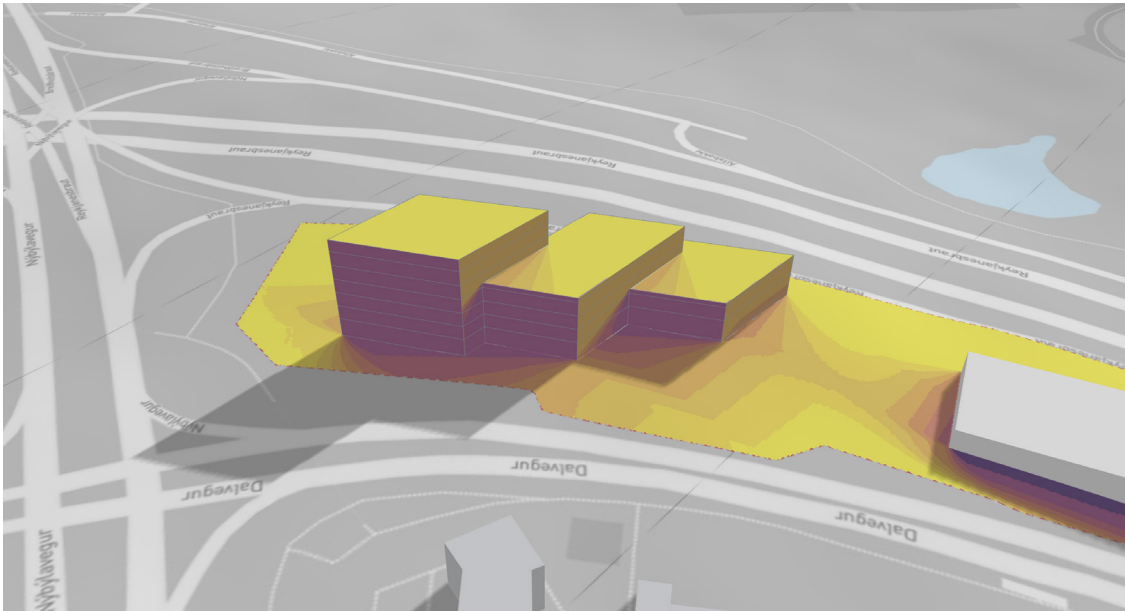


March 21

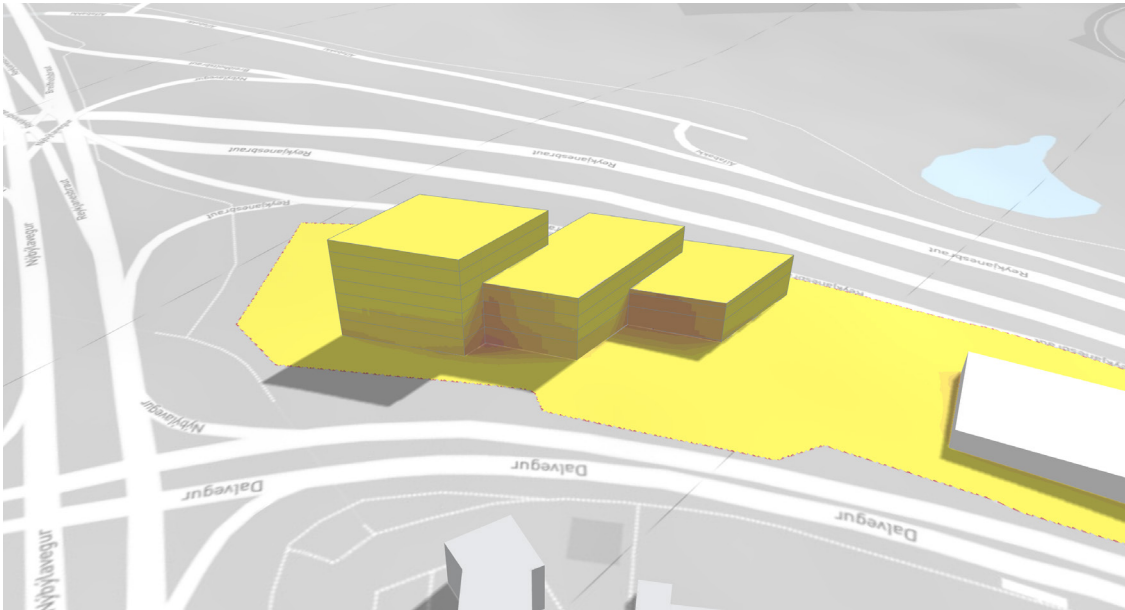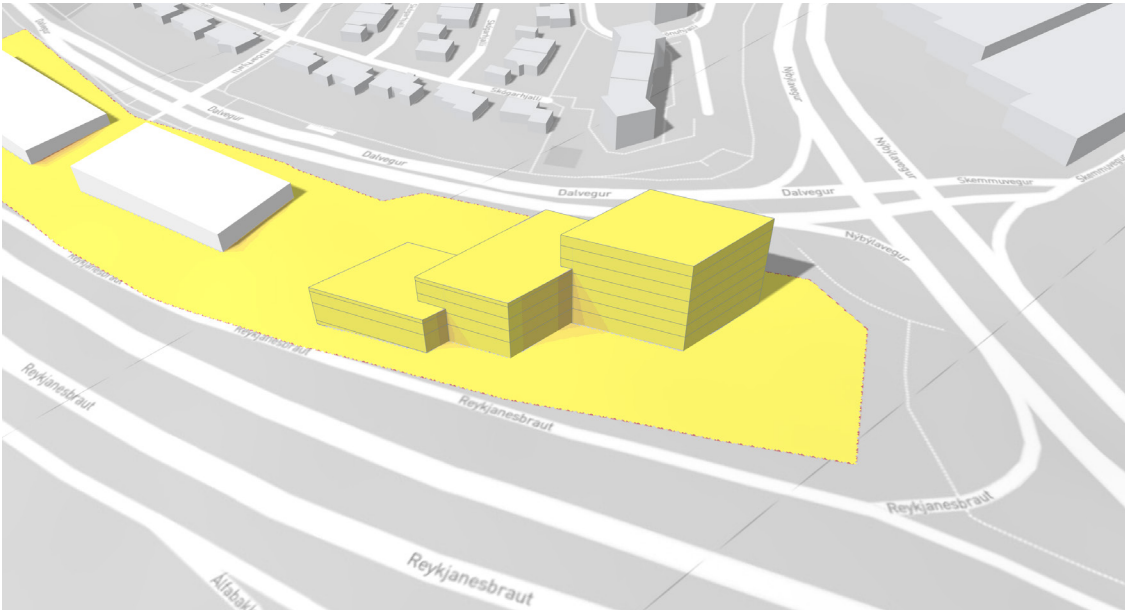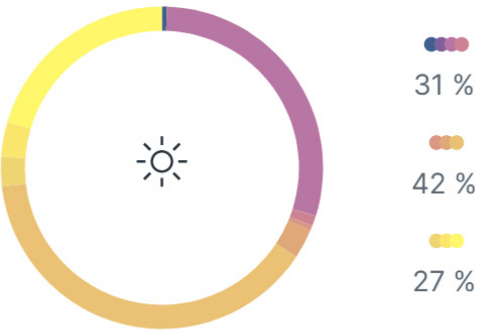


June 21

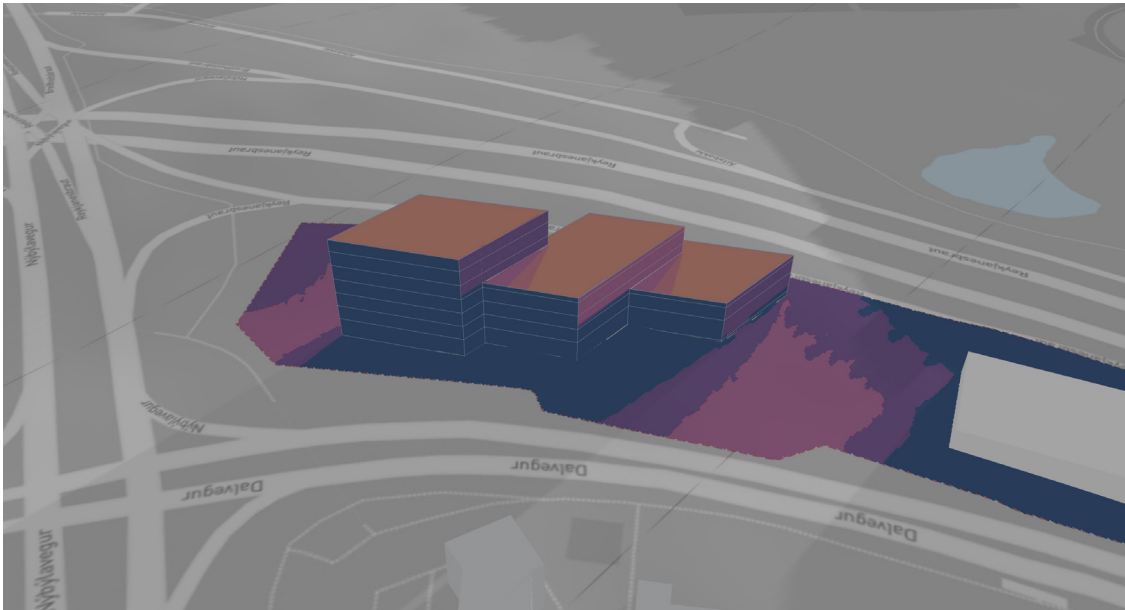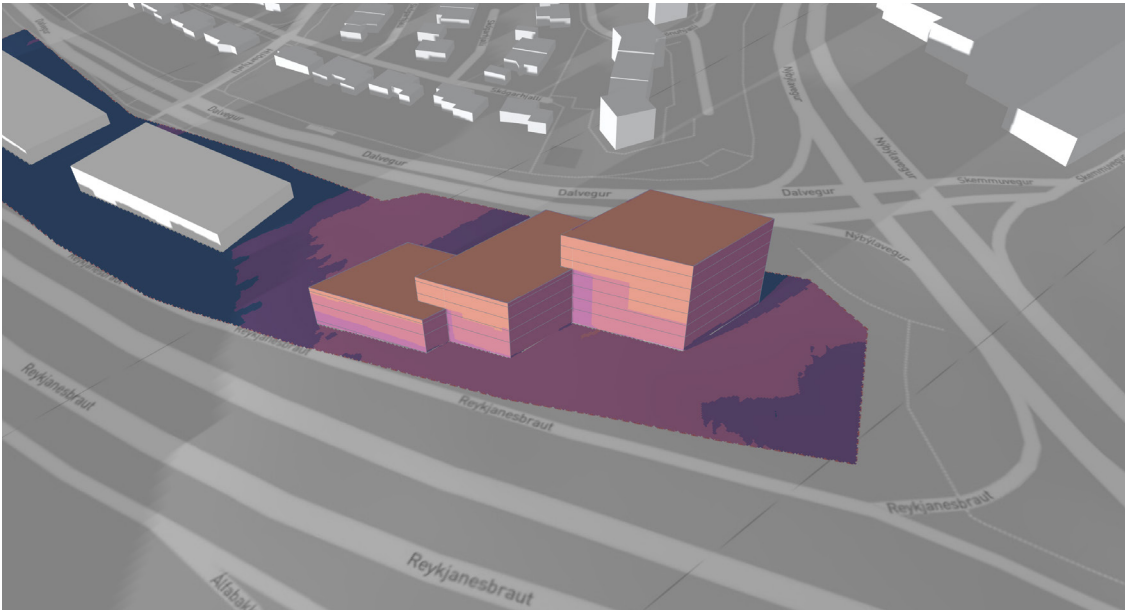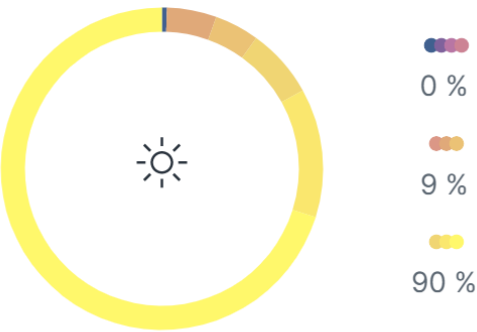

December 21

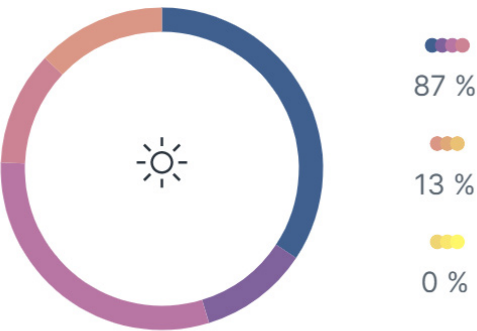


Wind analysis



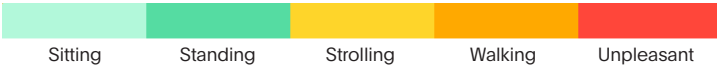


Existing situation


Future situation

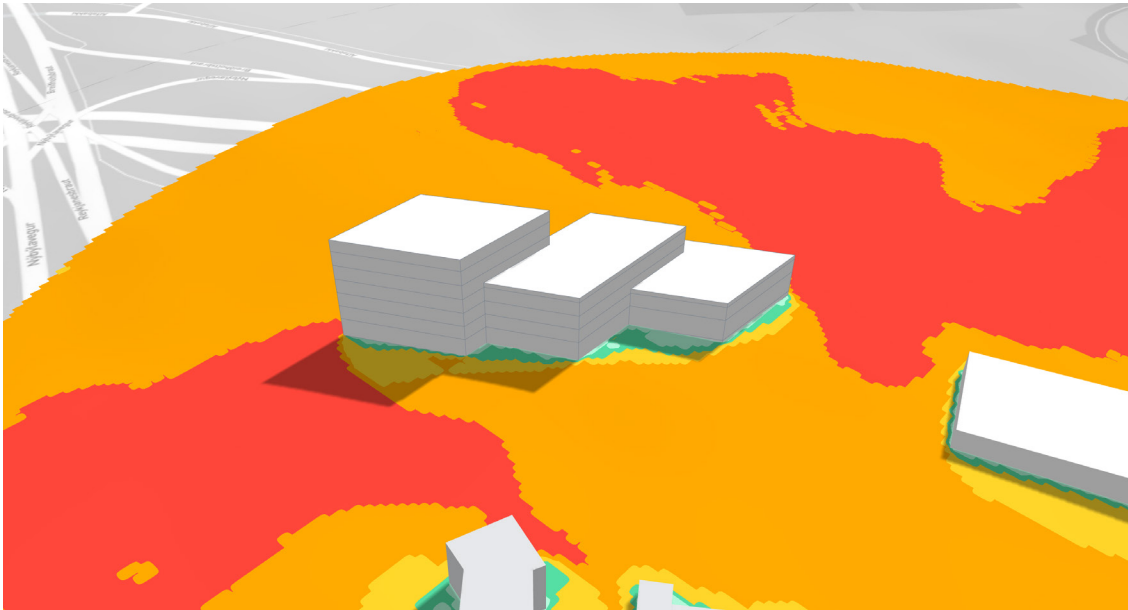


Most common wind direction

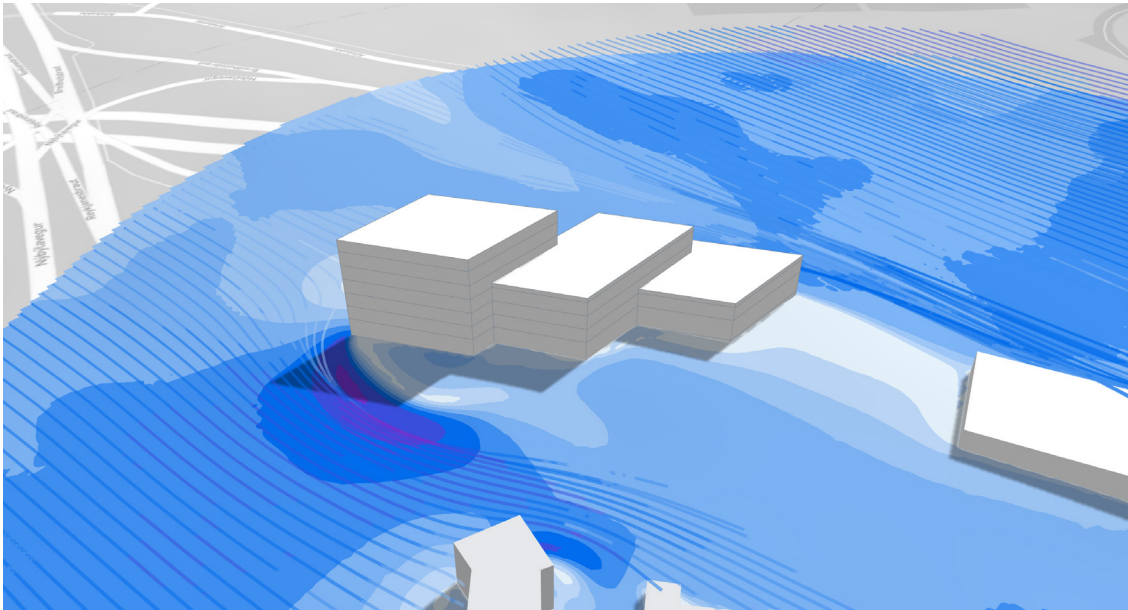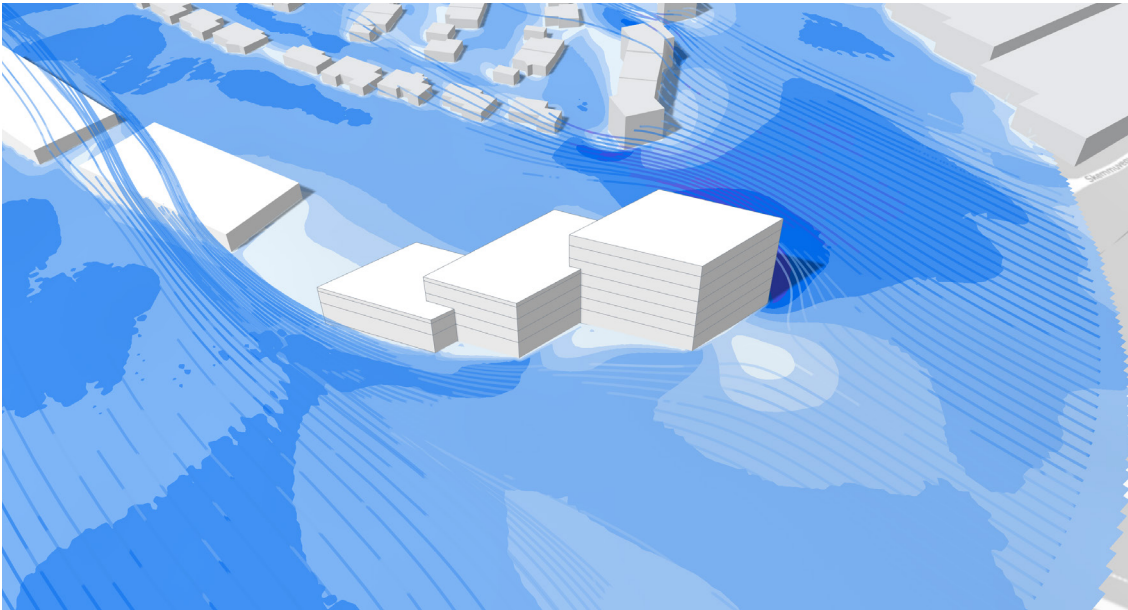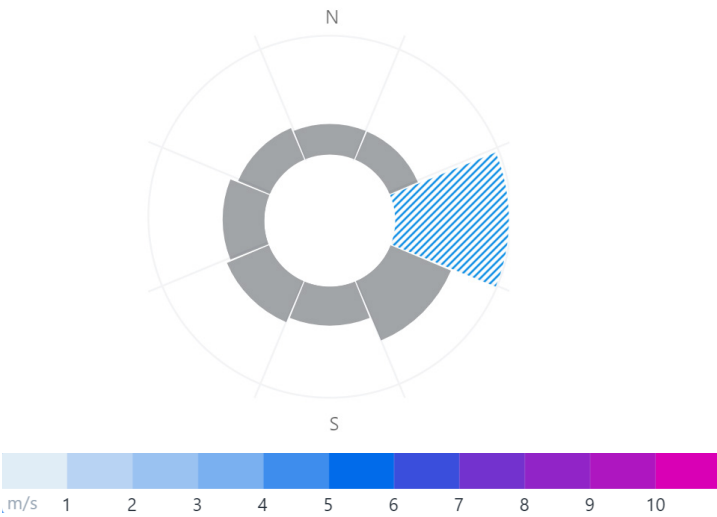


Climate comfort analysis

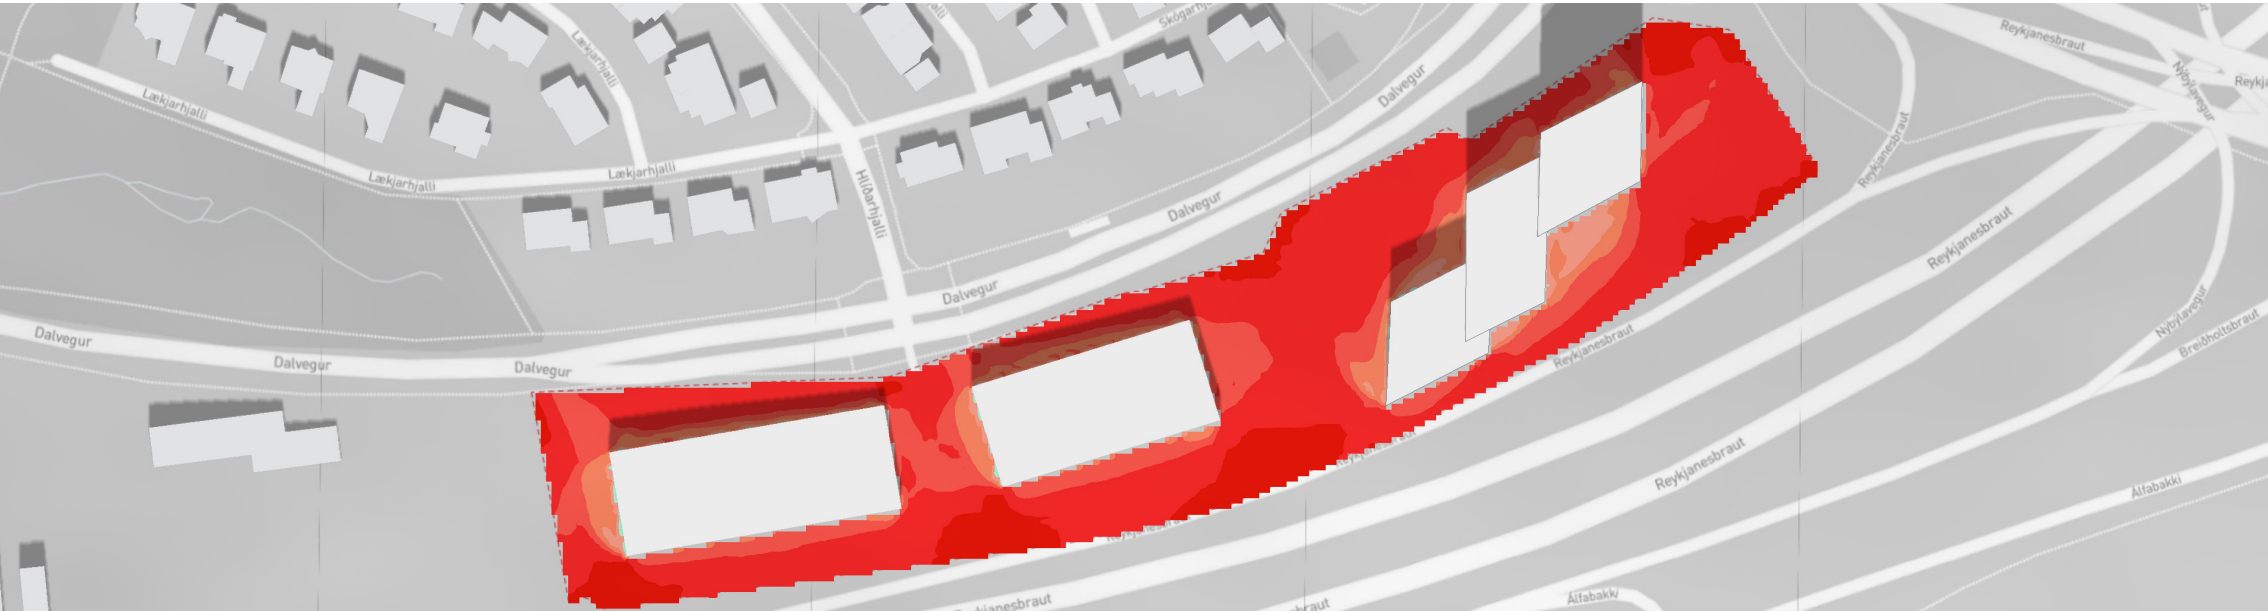


April 21

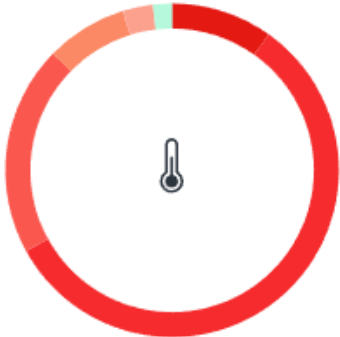


98 %
2 %

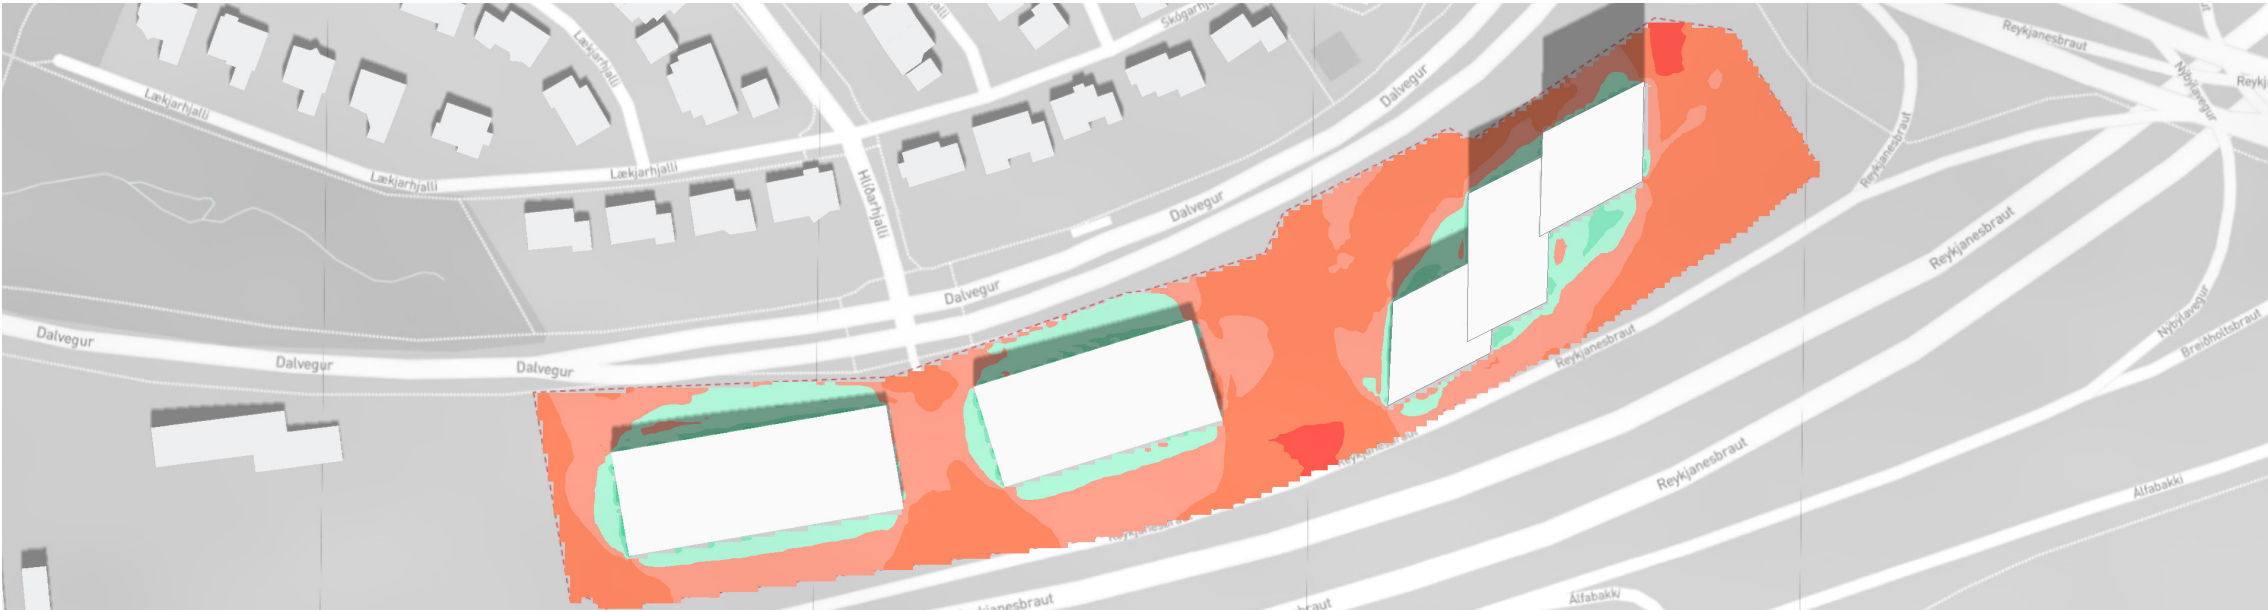


May 21

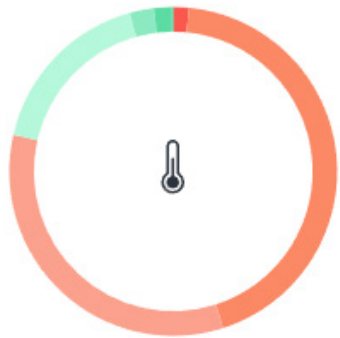


79 %
21 %

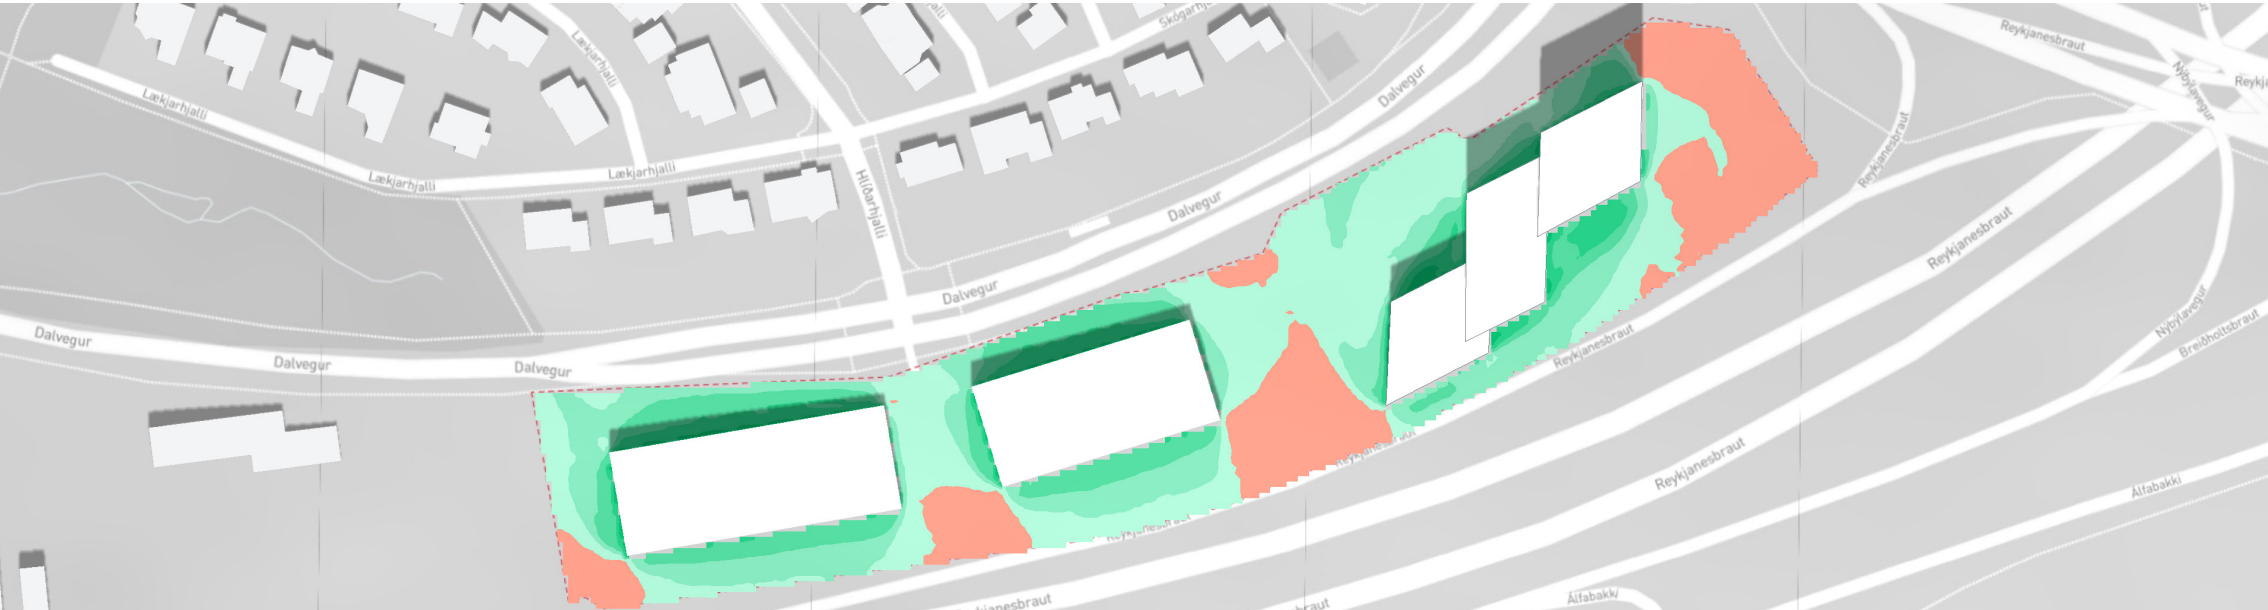

June 21

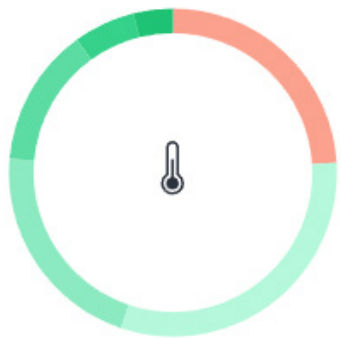

24 %
76 %

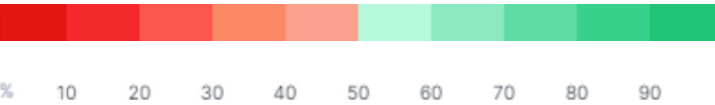



Skjal sótt af '0000000000' dags 18.2026



Skjal sótt af '00000000000' dags: 19.08.2026



Skjal sótt af '00000000000' dags: 19.08.2026

