



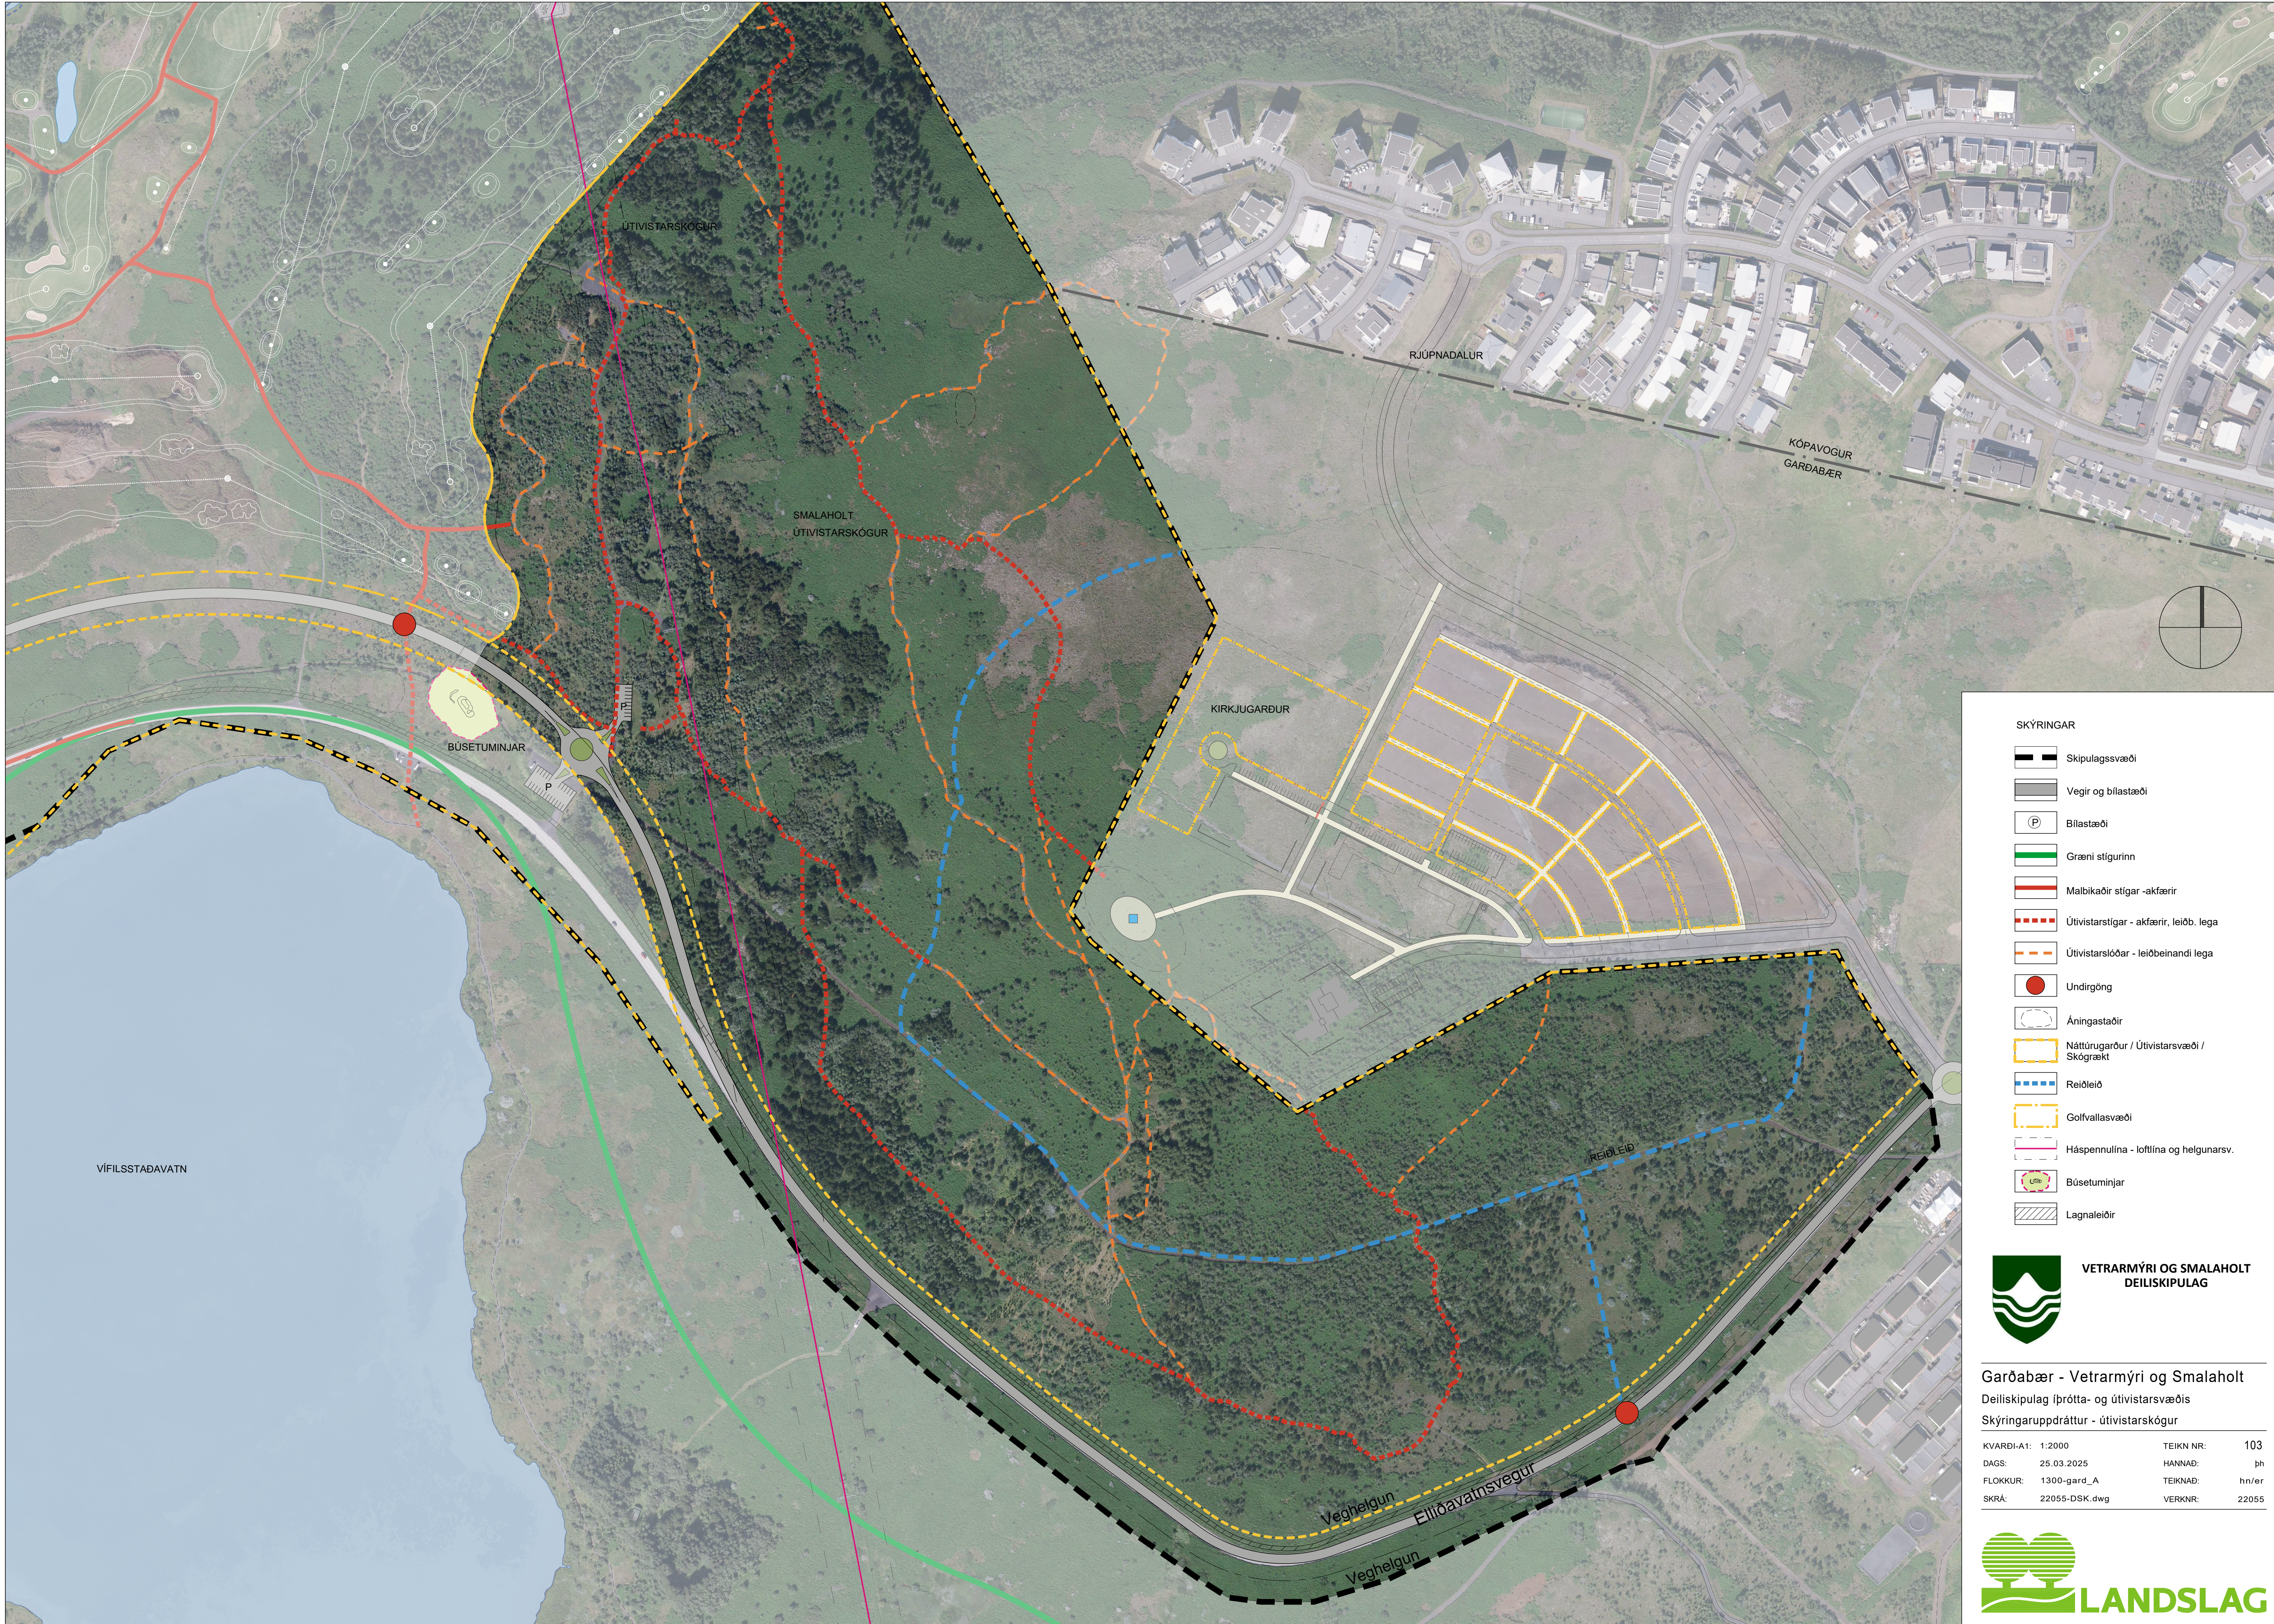

X:\10-VERK\1300-GARÐ\A\22055-GOLFVÖLLUR GKG-DSK\TEIKN\DWG\22055-DSK.DWG

Skjal sótt af '000000000' dags: 19.08 2026

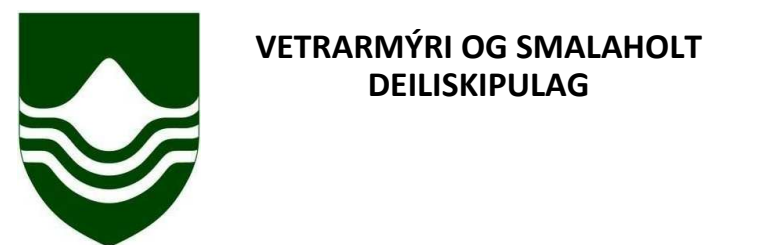

Garðabær - Vetrarmýri og Smalaholt  
Deiliskipulag íþrótta- og útivistarsvæðis  
Skýringaruppráttur - útivistarskógur

|                      |                |
|----------------------|----------------|
| KVARDI-A1: 1:2000    | TEIKN NR: 103  |
| DAGS: 25.03.2025     | HANNAD: ph     |
| FLOKKUR: 1300-gard_A | TEIKNAD: hn/er |
| SKRÁ: 22055-DSK.dwg  | VERKNR: 22055  |

