
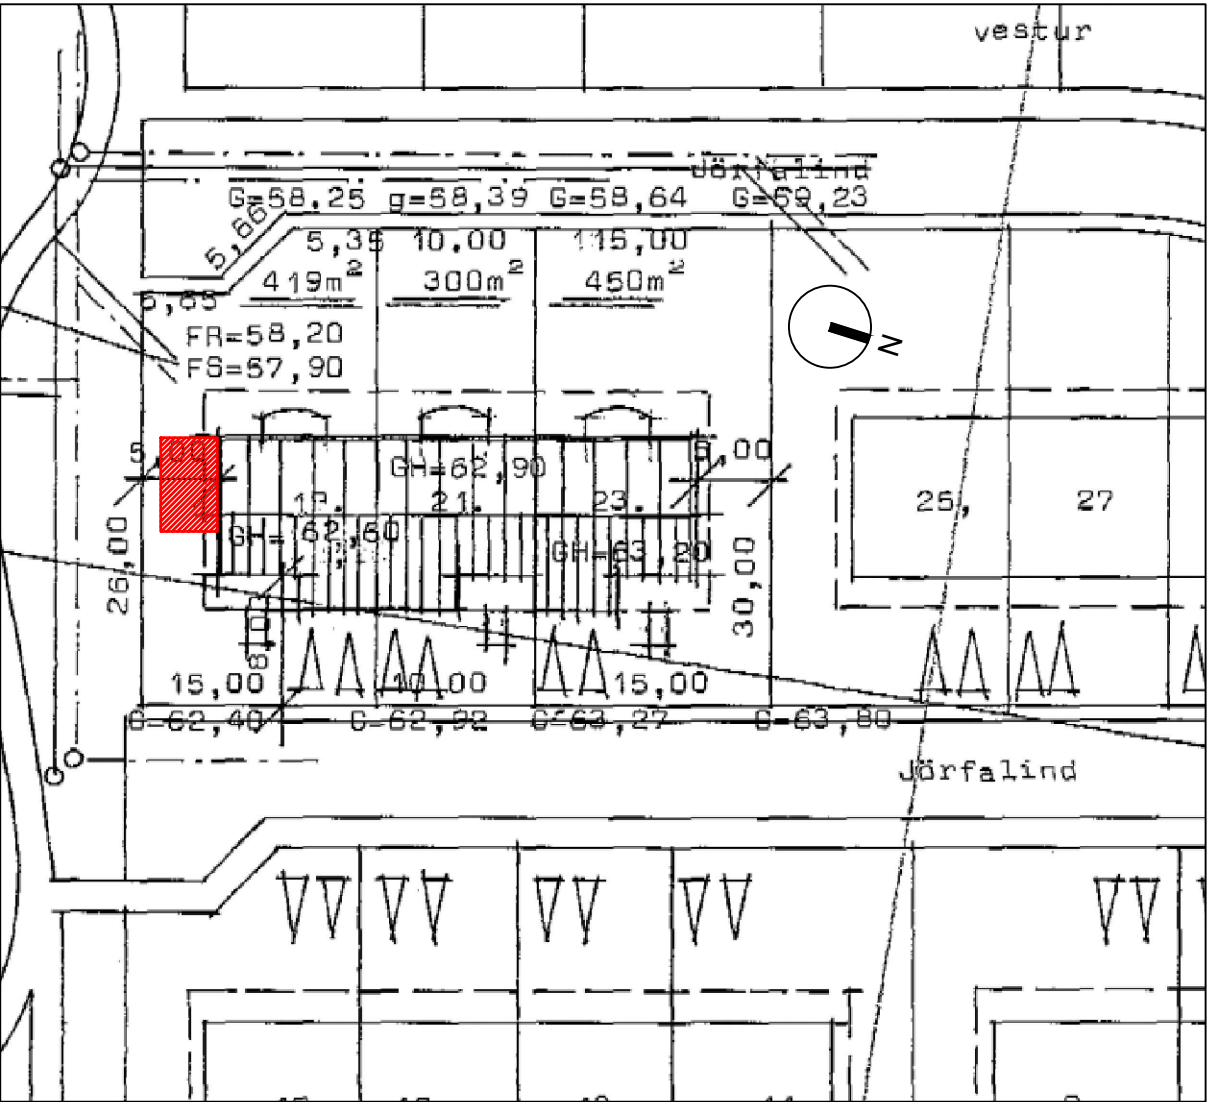


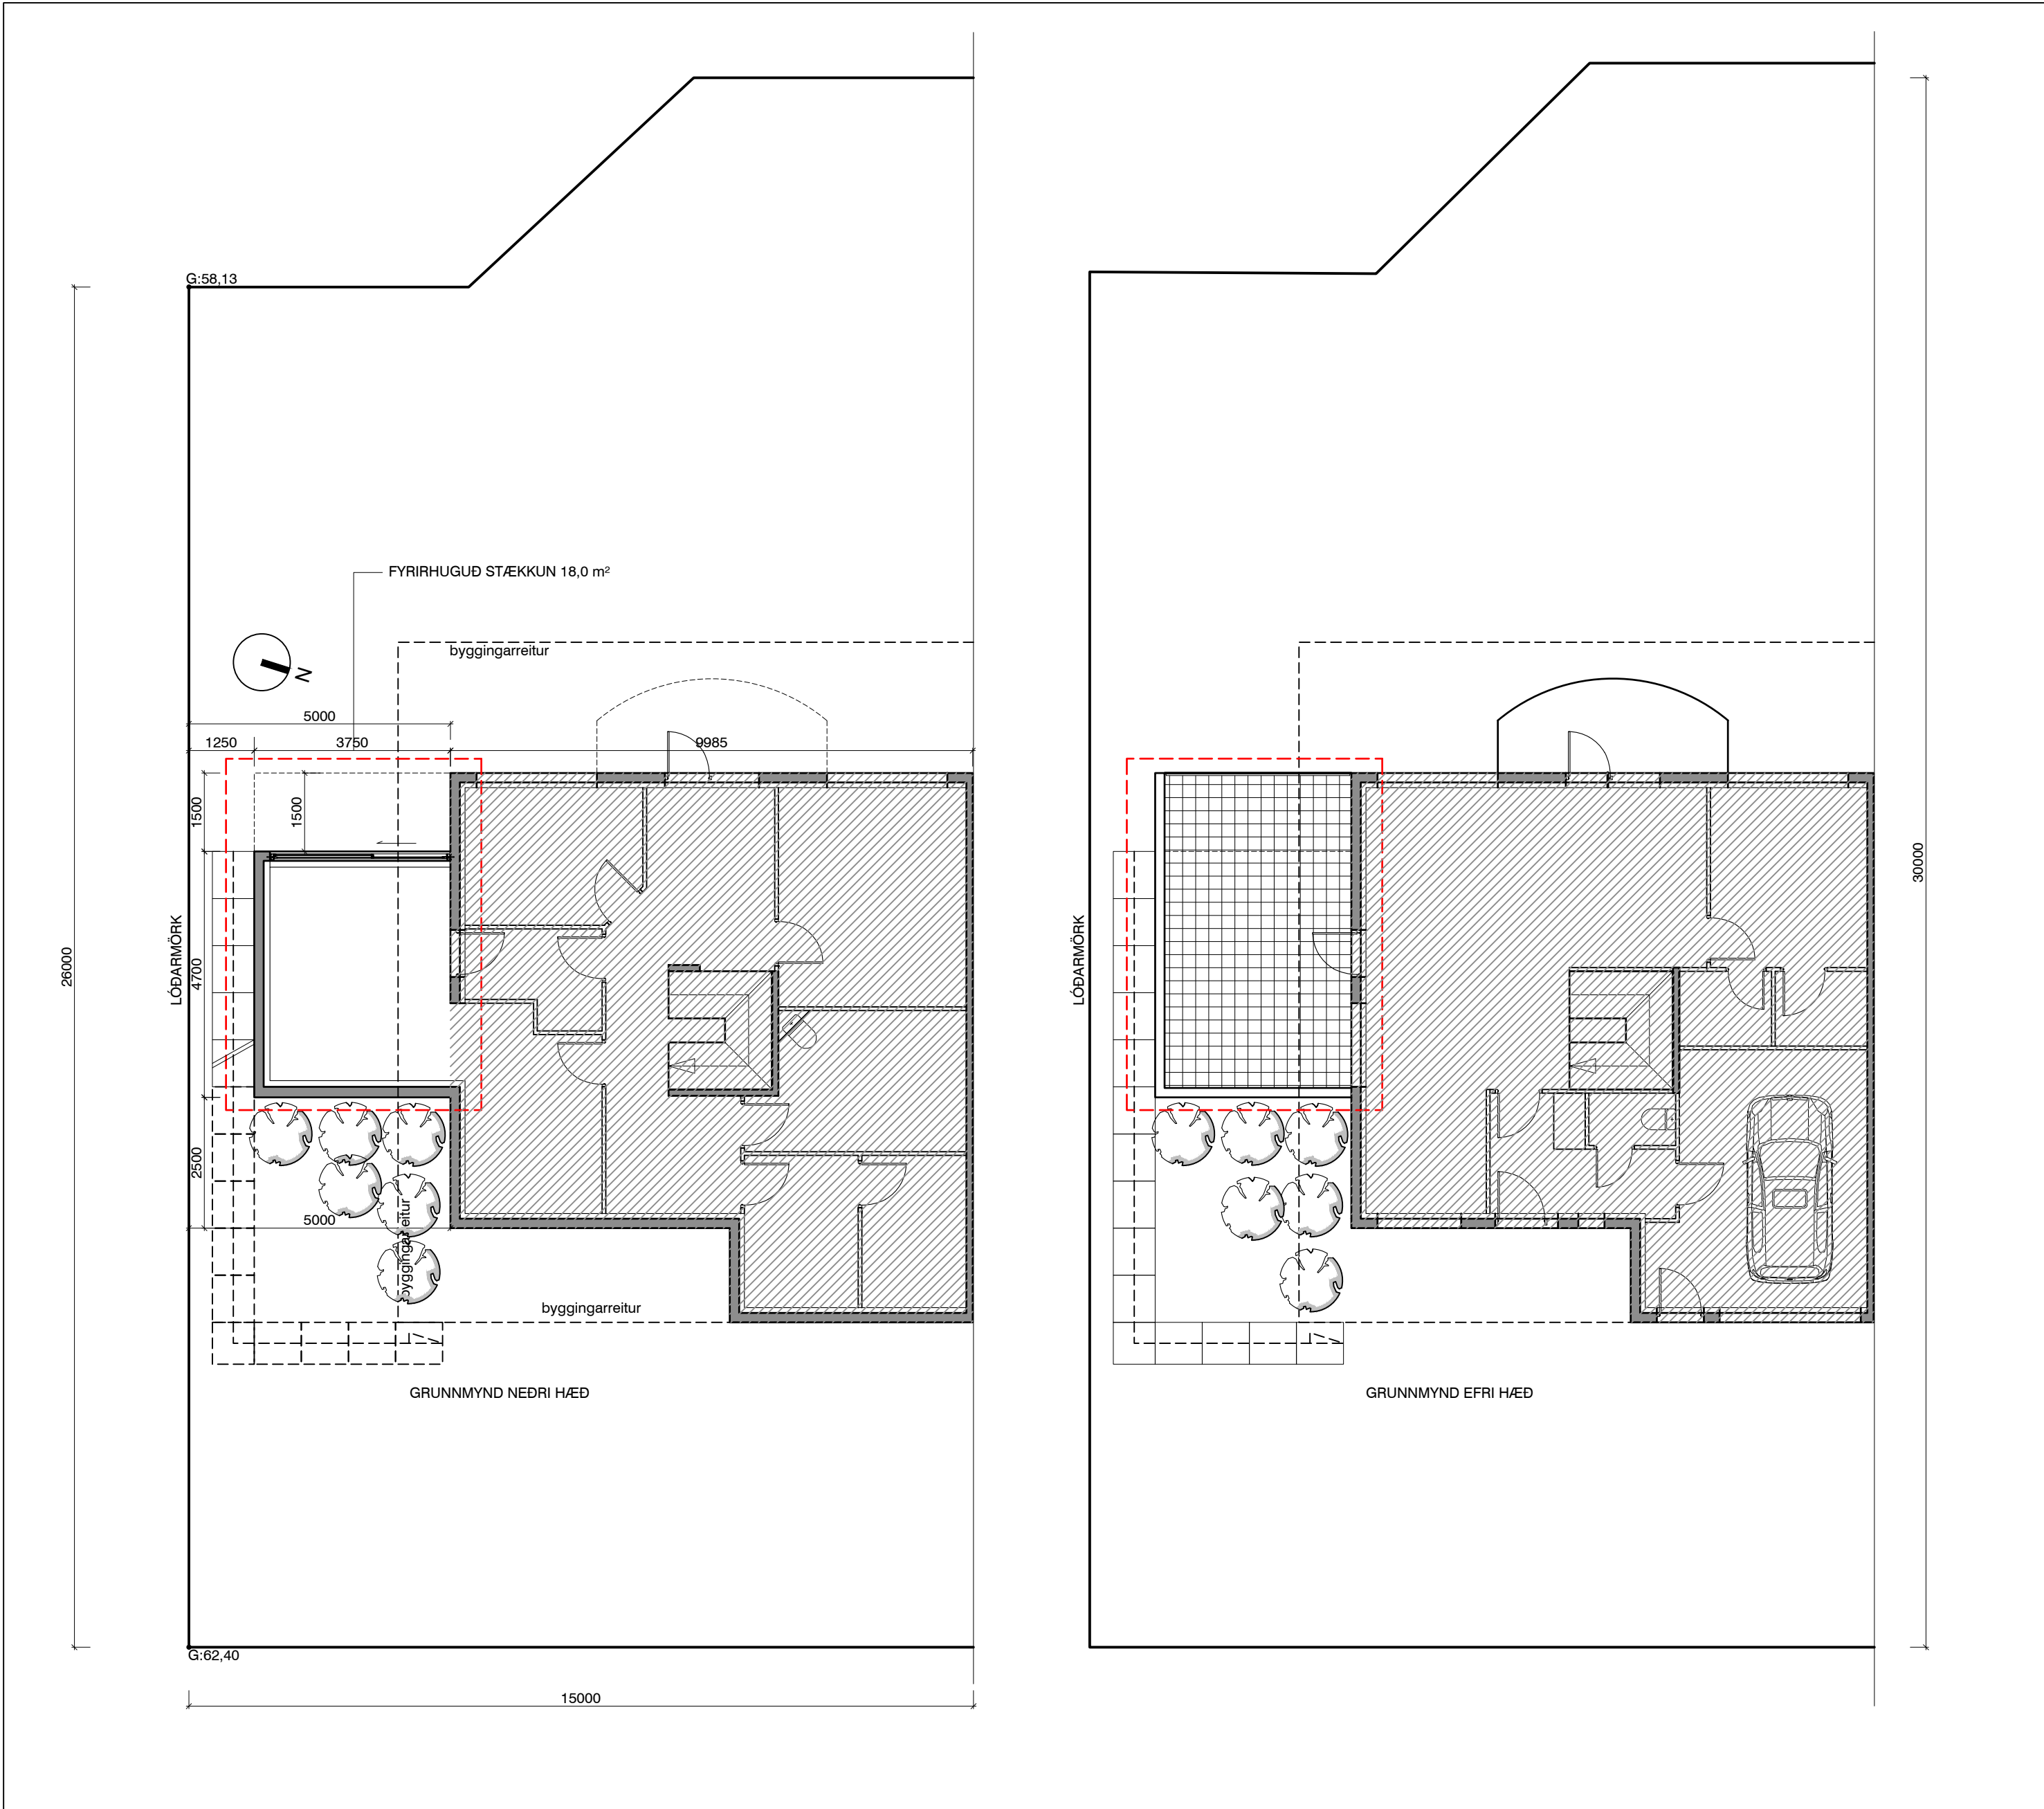


AFSTÖÐUMYND

mansard

teiknistofa ehf

Holtarbúð 27 - 210 Garðabæ
jonhraf@mansard.is
Kt.: 570394-2079 - s:862-7102

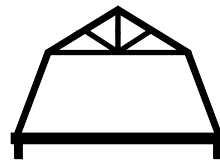


Verkheiti: JÖRFALIND 19 - KÓPAVOGI

Efni: FYRIRSPURN
GRUNNMYNDIR HÚSS NR. 19 - AFSTÖÐUMYND

Verknúmer: A-23-11-06	Mkv.: 1:100	A2
Teikn. nr.: FSP-01	Dags.: 29.11.2023	
Hannað: JHH	Teiknað: JHH	


Jón Hrafn Hlökkversson byggingafræðingur BÍ
Kt.: 260662-6519
Samþykkt:

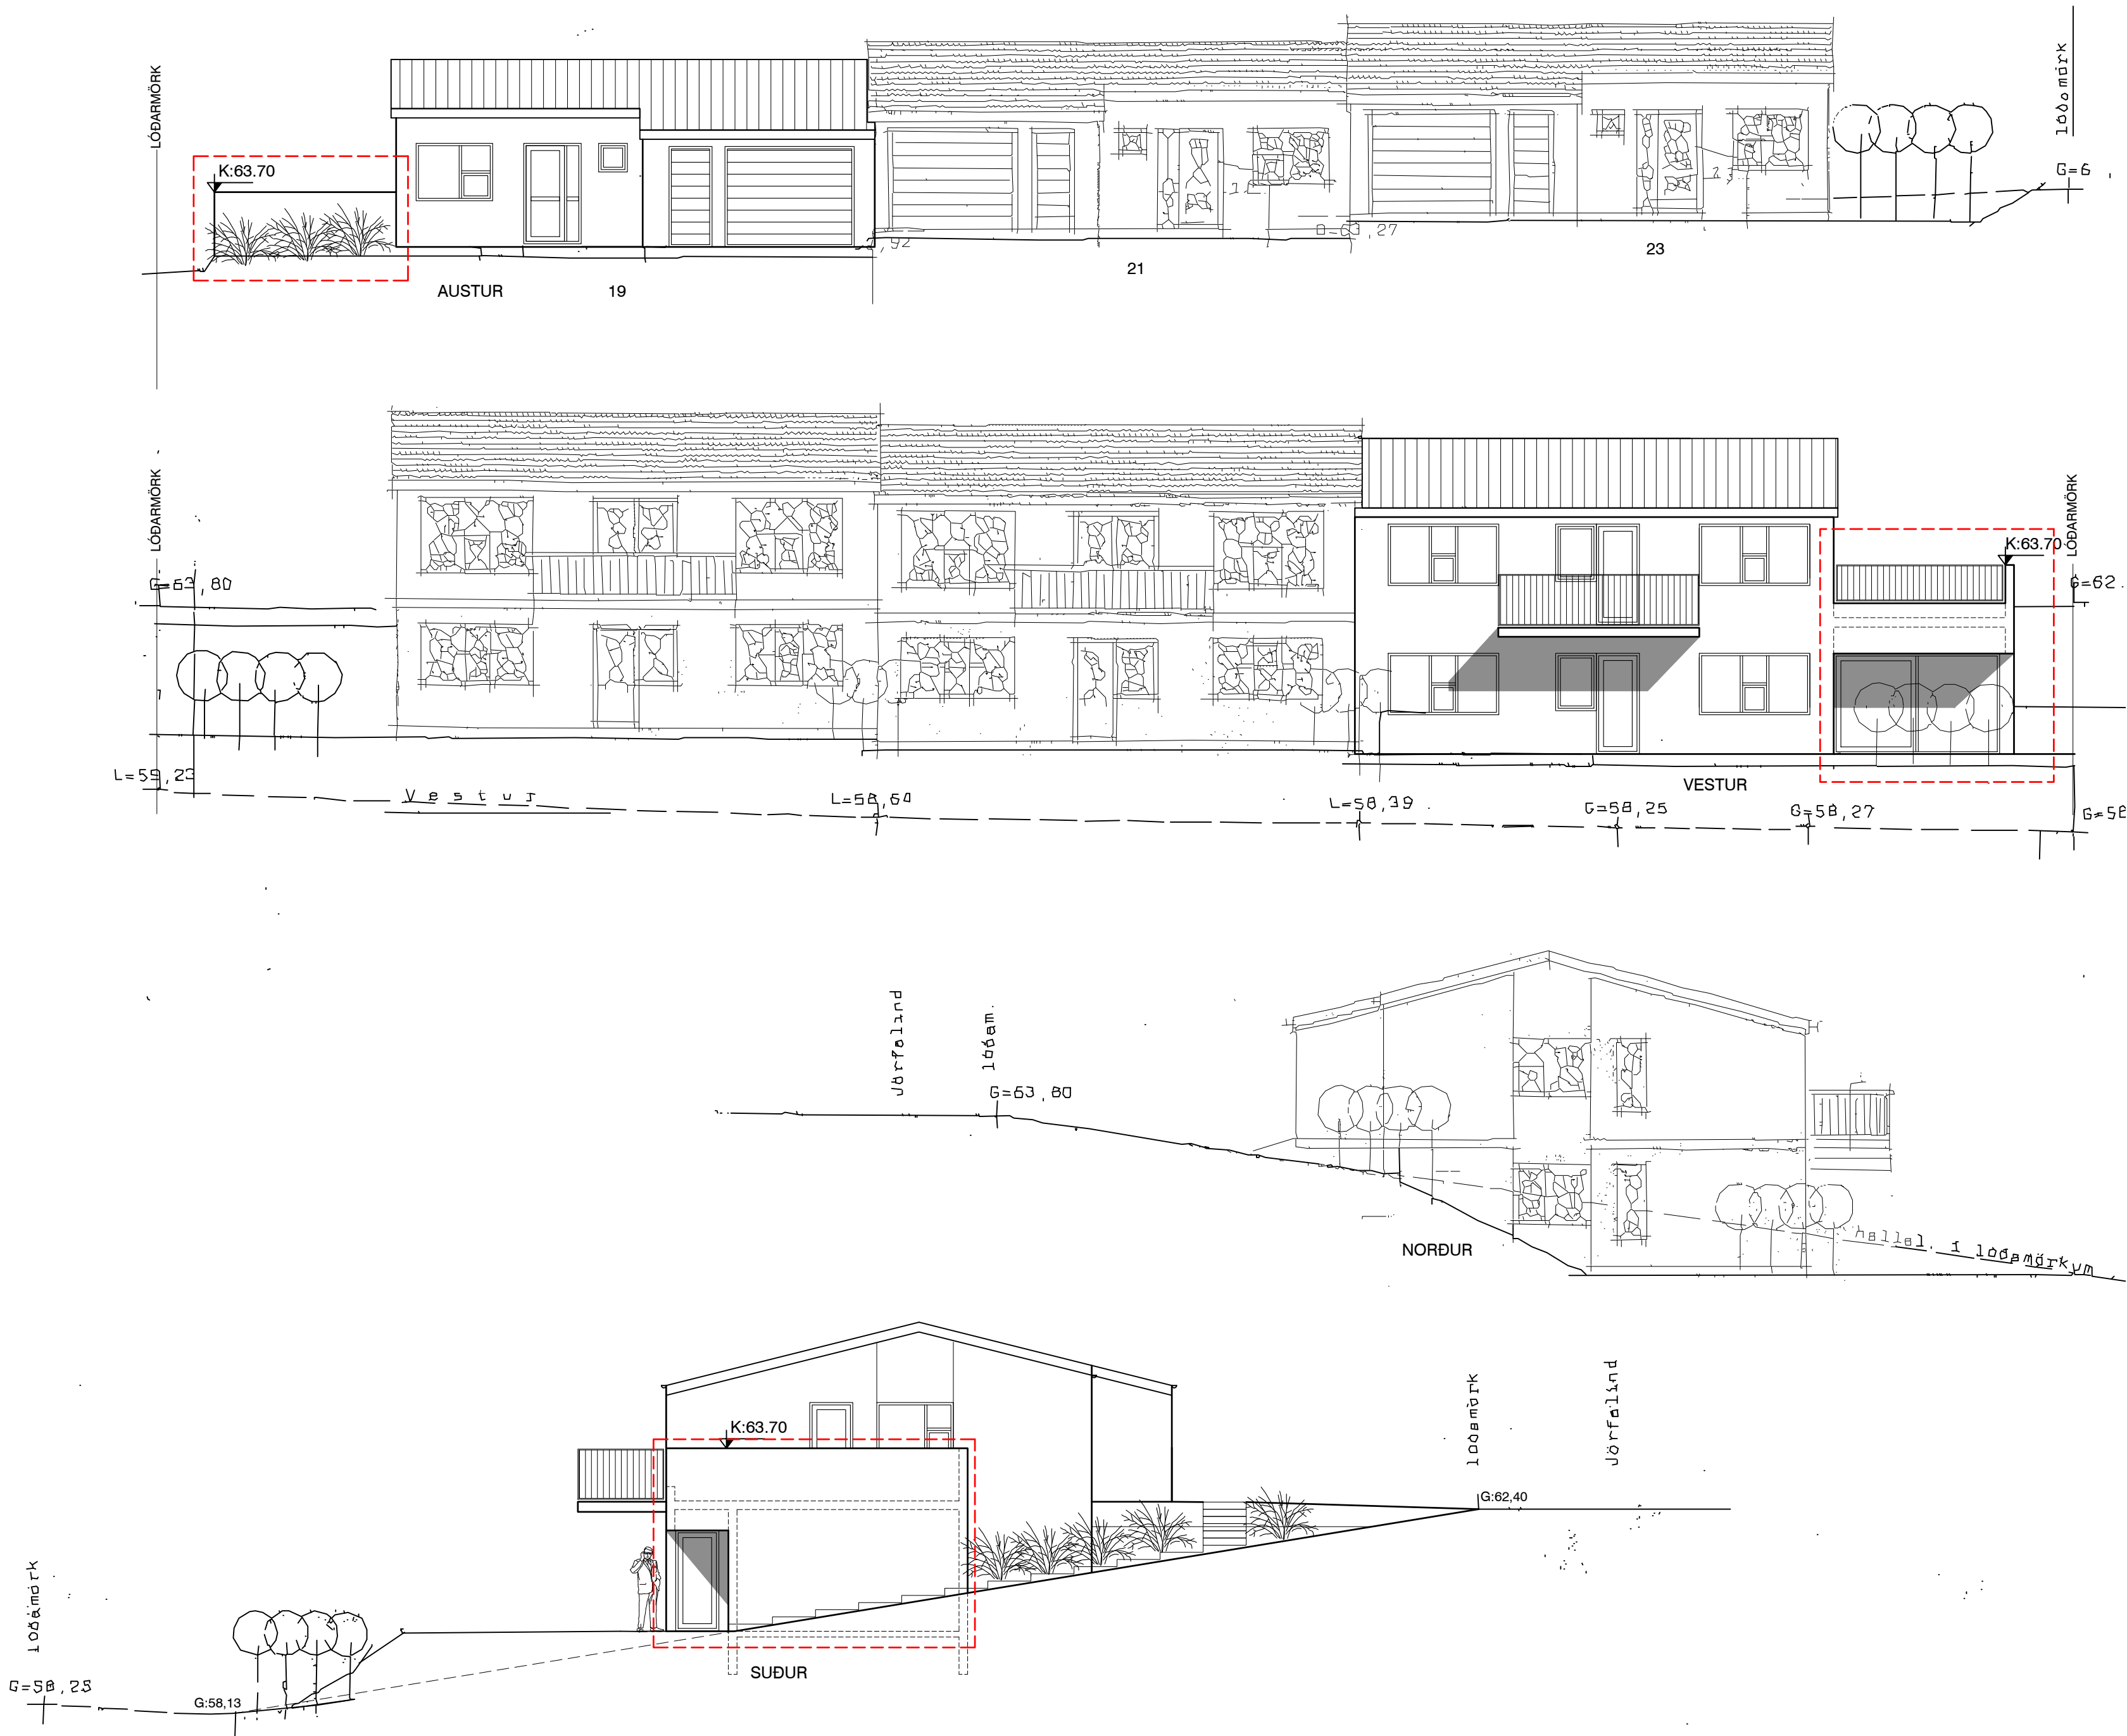

mansard

teiknistofa ehf

Holtsbúð 27 - 210 Garðabæ
jonhraf@mansard.is
Kt.: 570394-2079 - s:862-7102

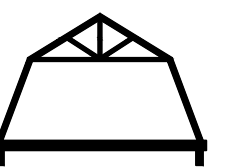

Verkheiti: JÖRFALIND 19 - KÓPAVOGI

Efni: FYRIRSPURN
ÚTLIT

Verknúmer: A-23-11-06 Mkv.: 1:100

Teikn. nr.: FSP-02 Dags.: 29.11.2023

Hannað: JHH Teiknað: JHH

Jón Hrafn Hlöðversson byggingafræðingur BÍ
Kt.: 260662-6519

Samþykkt:

A2