

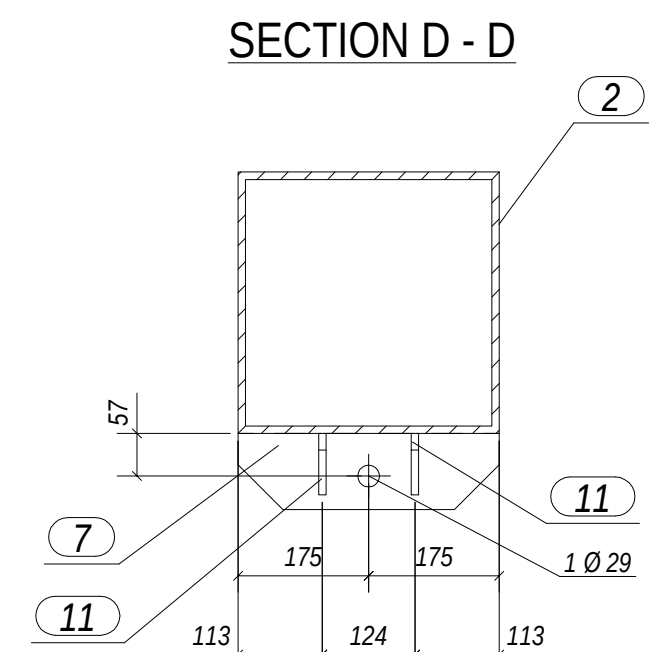
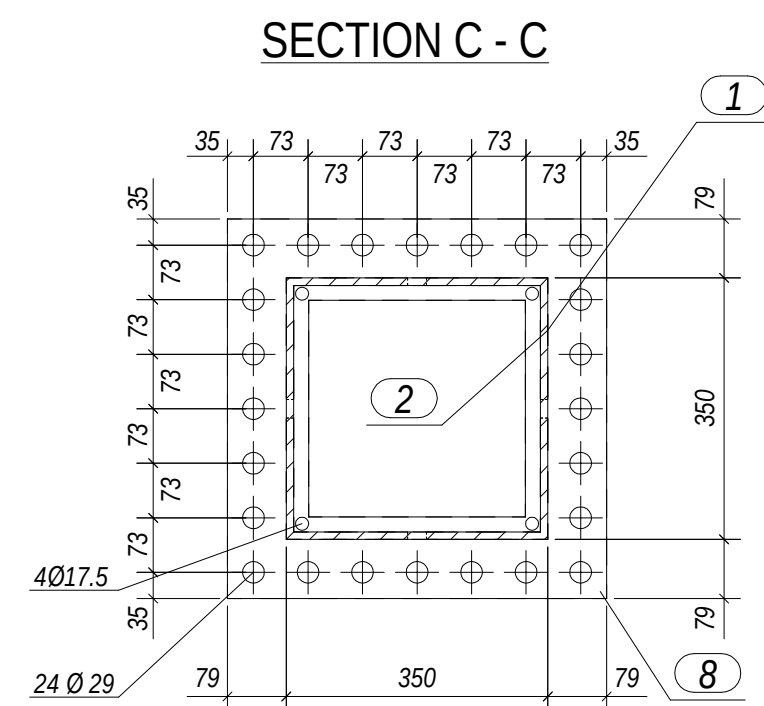
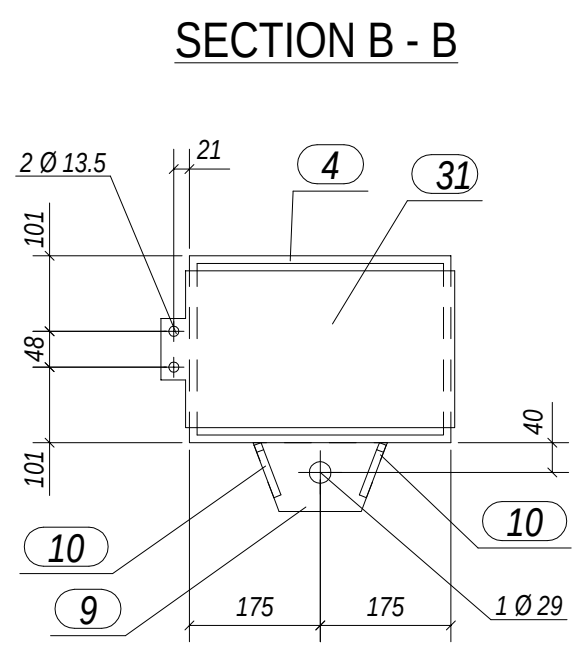
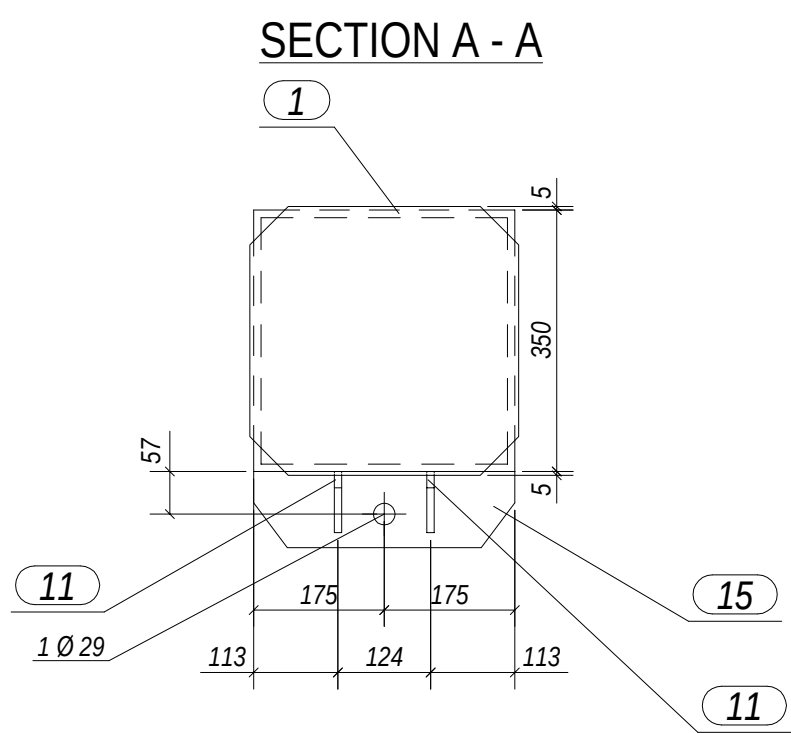


Confidential

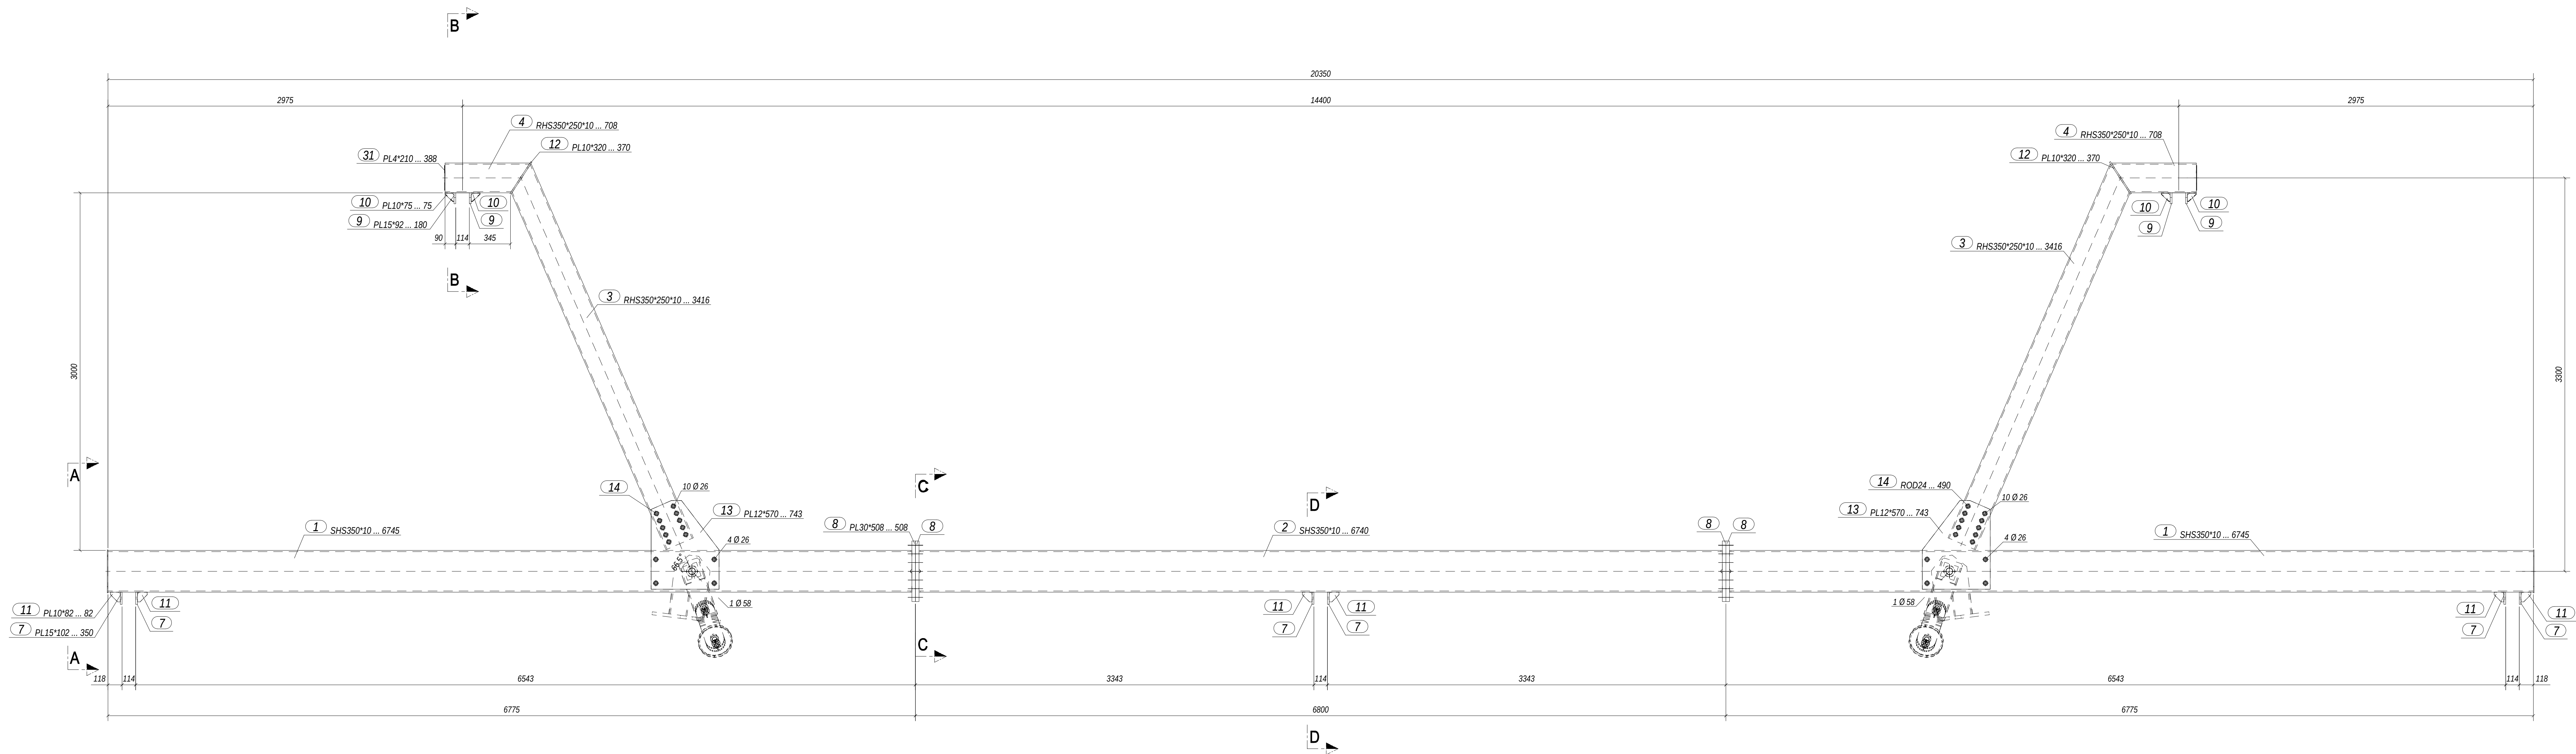

REV.:	DESCRIPTION:	DATE.:	DESIGNED:	CHECKED:	APPROVED:




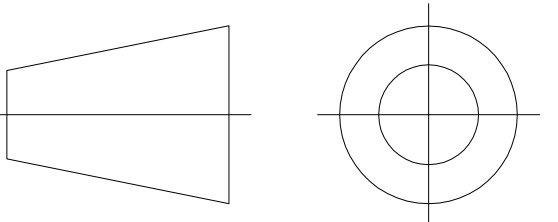




LANDSNET





DATE:	26.01.2023	DRAWING TYPE:	ASSEMBLY_DRAWING
PAPER SIZE:	A0	DESIGNED:	GMH
SCALE:	1:20	DRAWN:	HC
PROJECT NUMBER:	KH1/KLA-04	CHECKED:	SY
DRAWING NUMBER:	684-02-IM-02	APPROVED:	LANDSNET

ASSEMBLY_DRAWING	SHEET:
BSJX220KV	2
GUYED_SUSPENSION_TOWER_WITH	
EARTHWIRE_PEAK	
TYPE_CROSSARM_ASSEMBLY_	REVISION:
BSJX	0



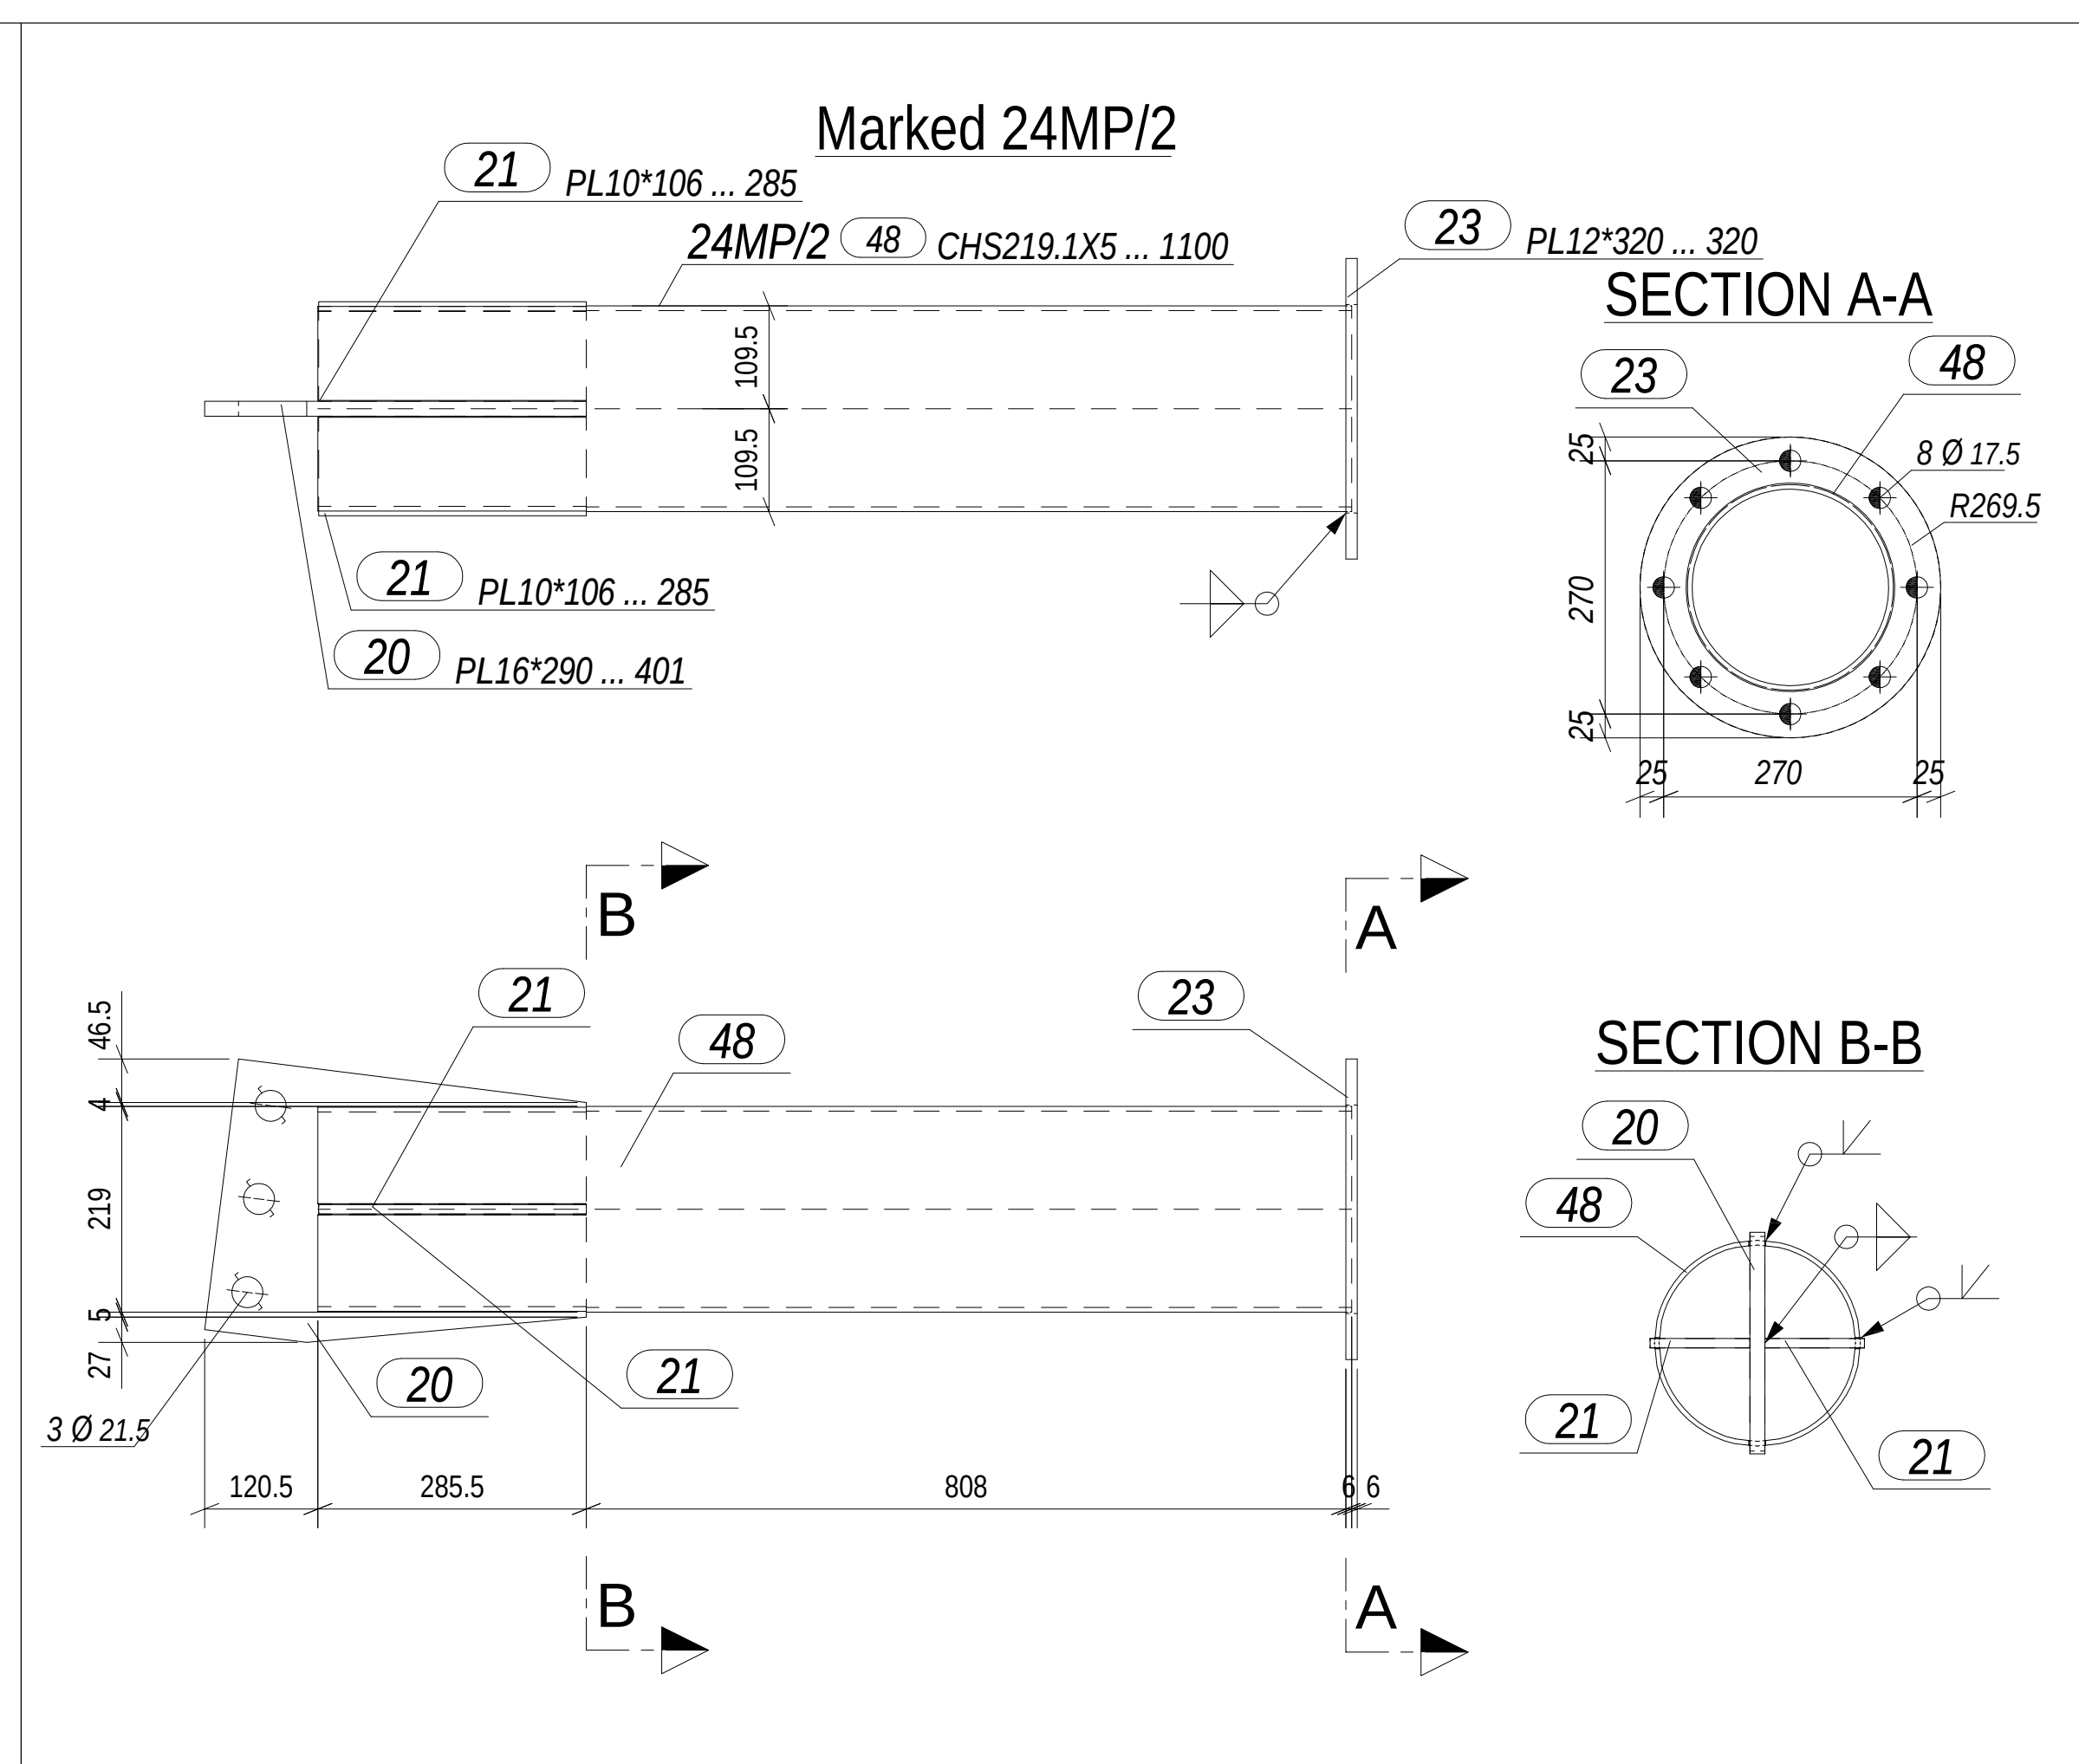
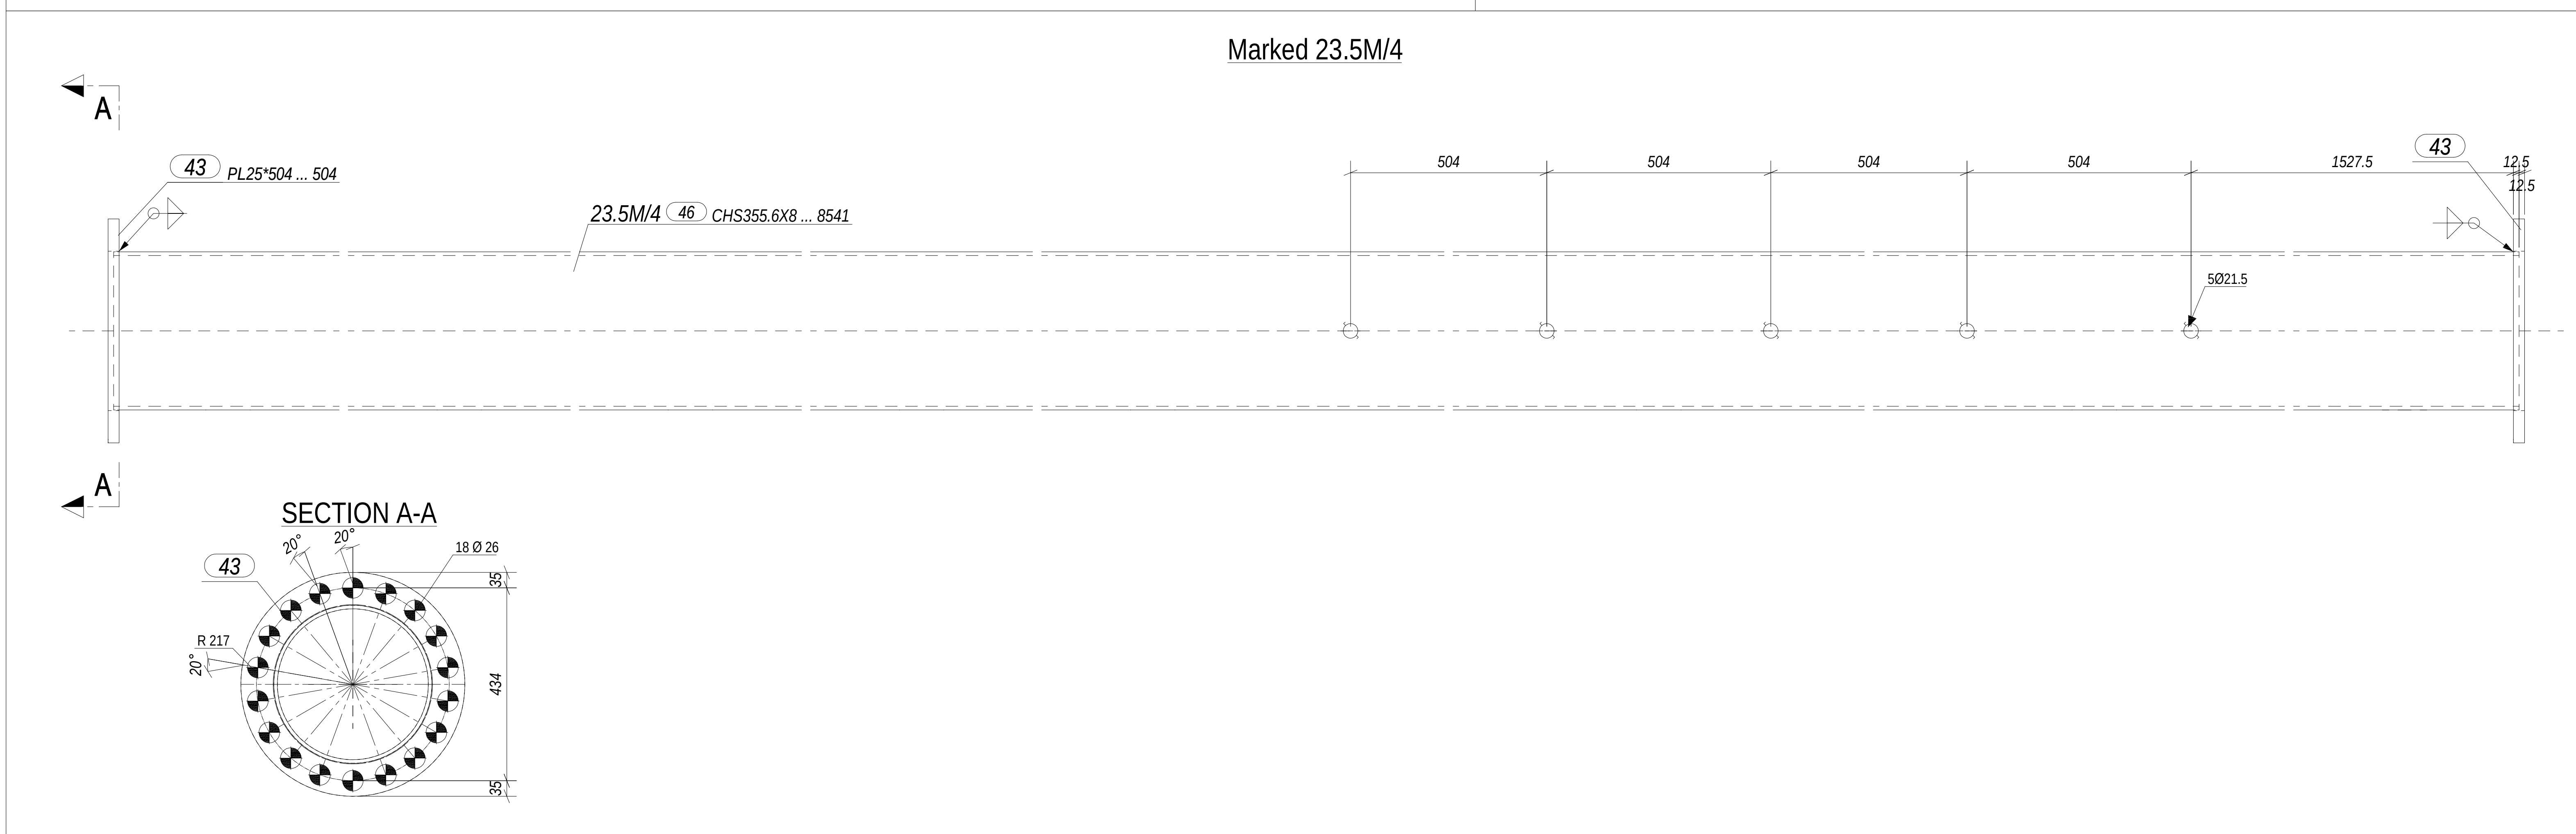
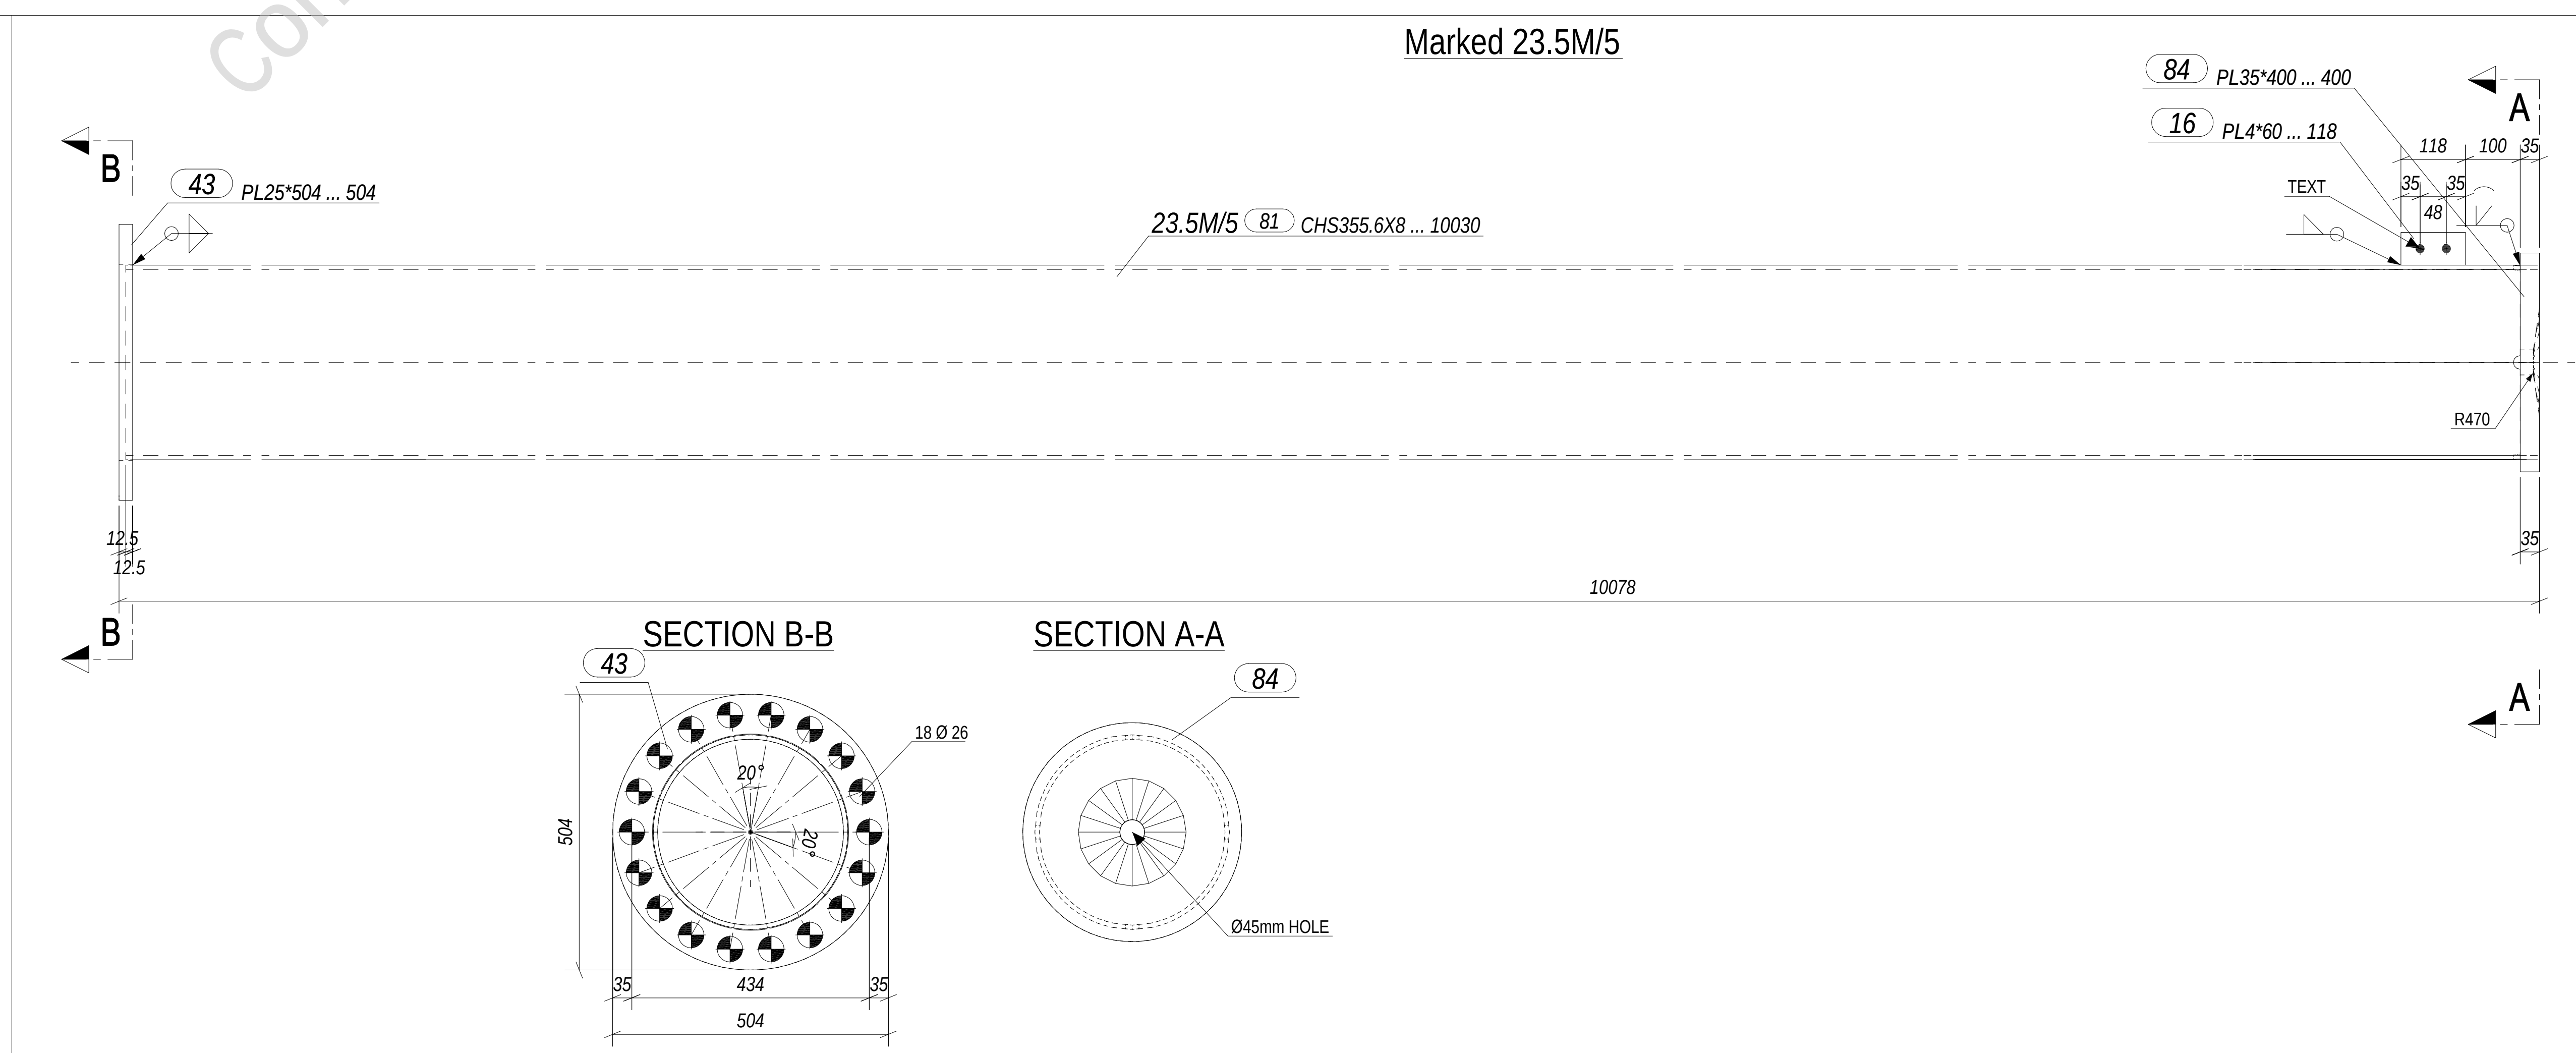
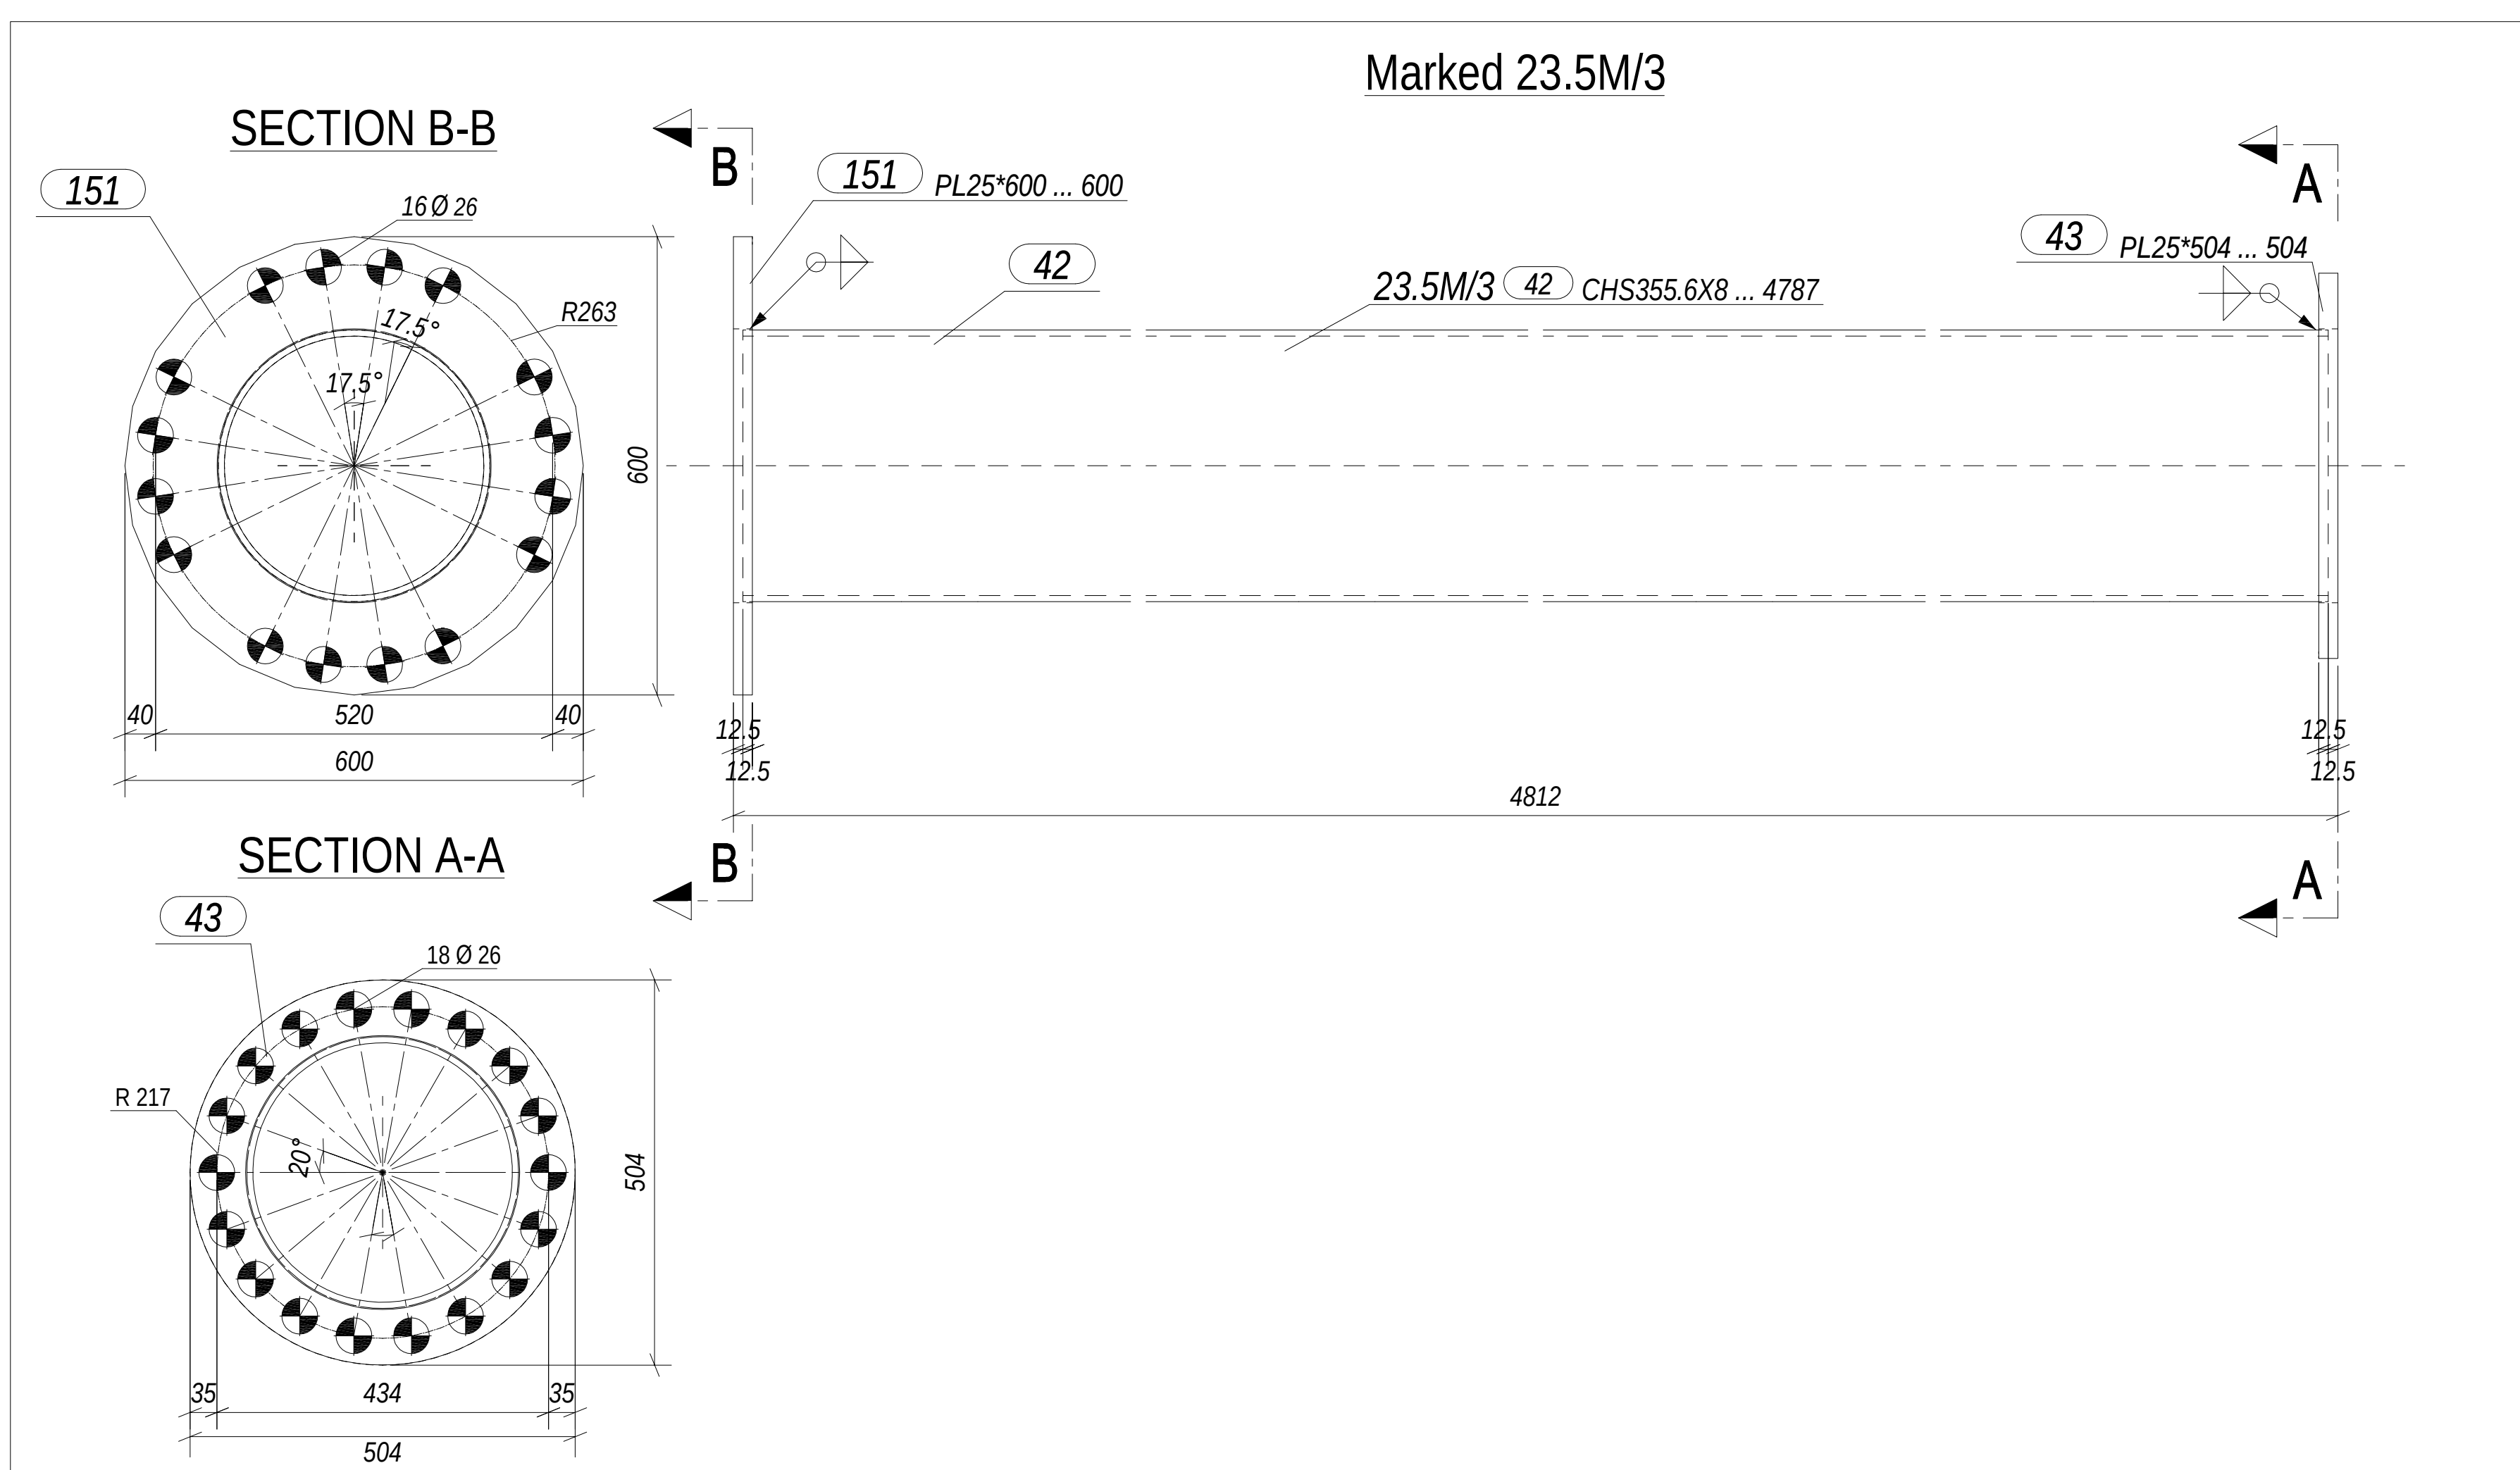


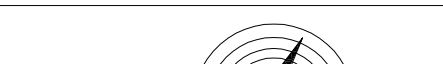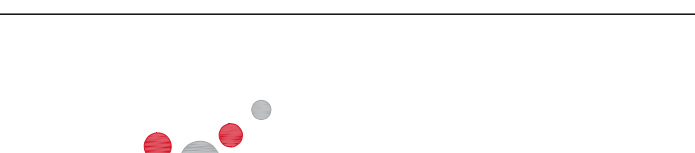						 	DATE: 26.01.2023 PAPER SIZE: A0 SCALE: 1:10 PROJECT NUMBER: KH1/KLA-04 DRAWING NUMBER: 684-02-IM-08	DRAWING TYPE: ASSEMBLY_DRAWING DESIGNED: GMH DRAWN: HC CHECKED: SY APPROVED: LANDSNET	ASSEMBLY_DRAWING BSJX220KV GUYED_SUSPENSION_TOWER_WITH EARTHWIRE_PEAK GENERAL_LAYOUT 23.5M_LEG	SHEET: 8 REVISION: 0
REV.:		DESCRIPTION:	DATE.:	DESIGNED:	CHECKED:	APPROVED:	 			







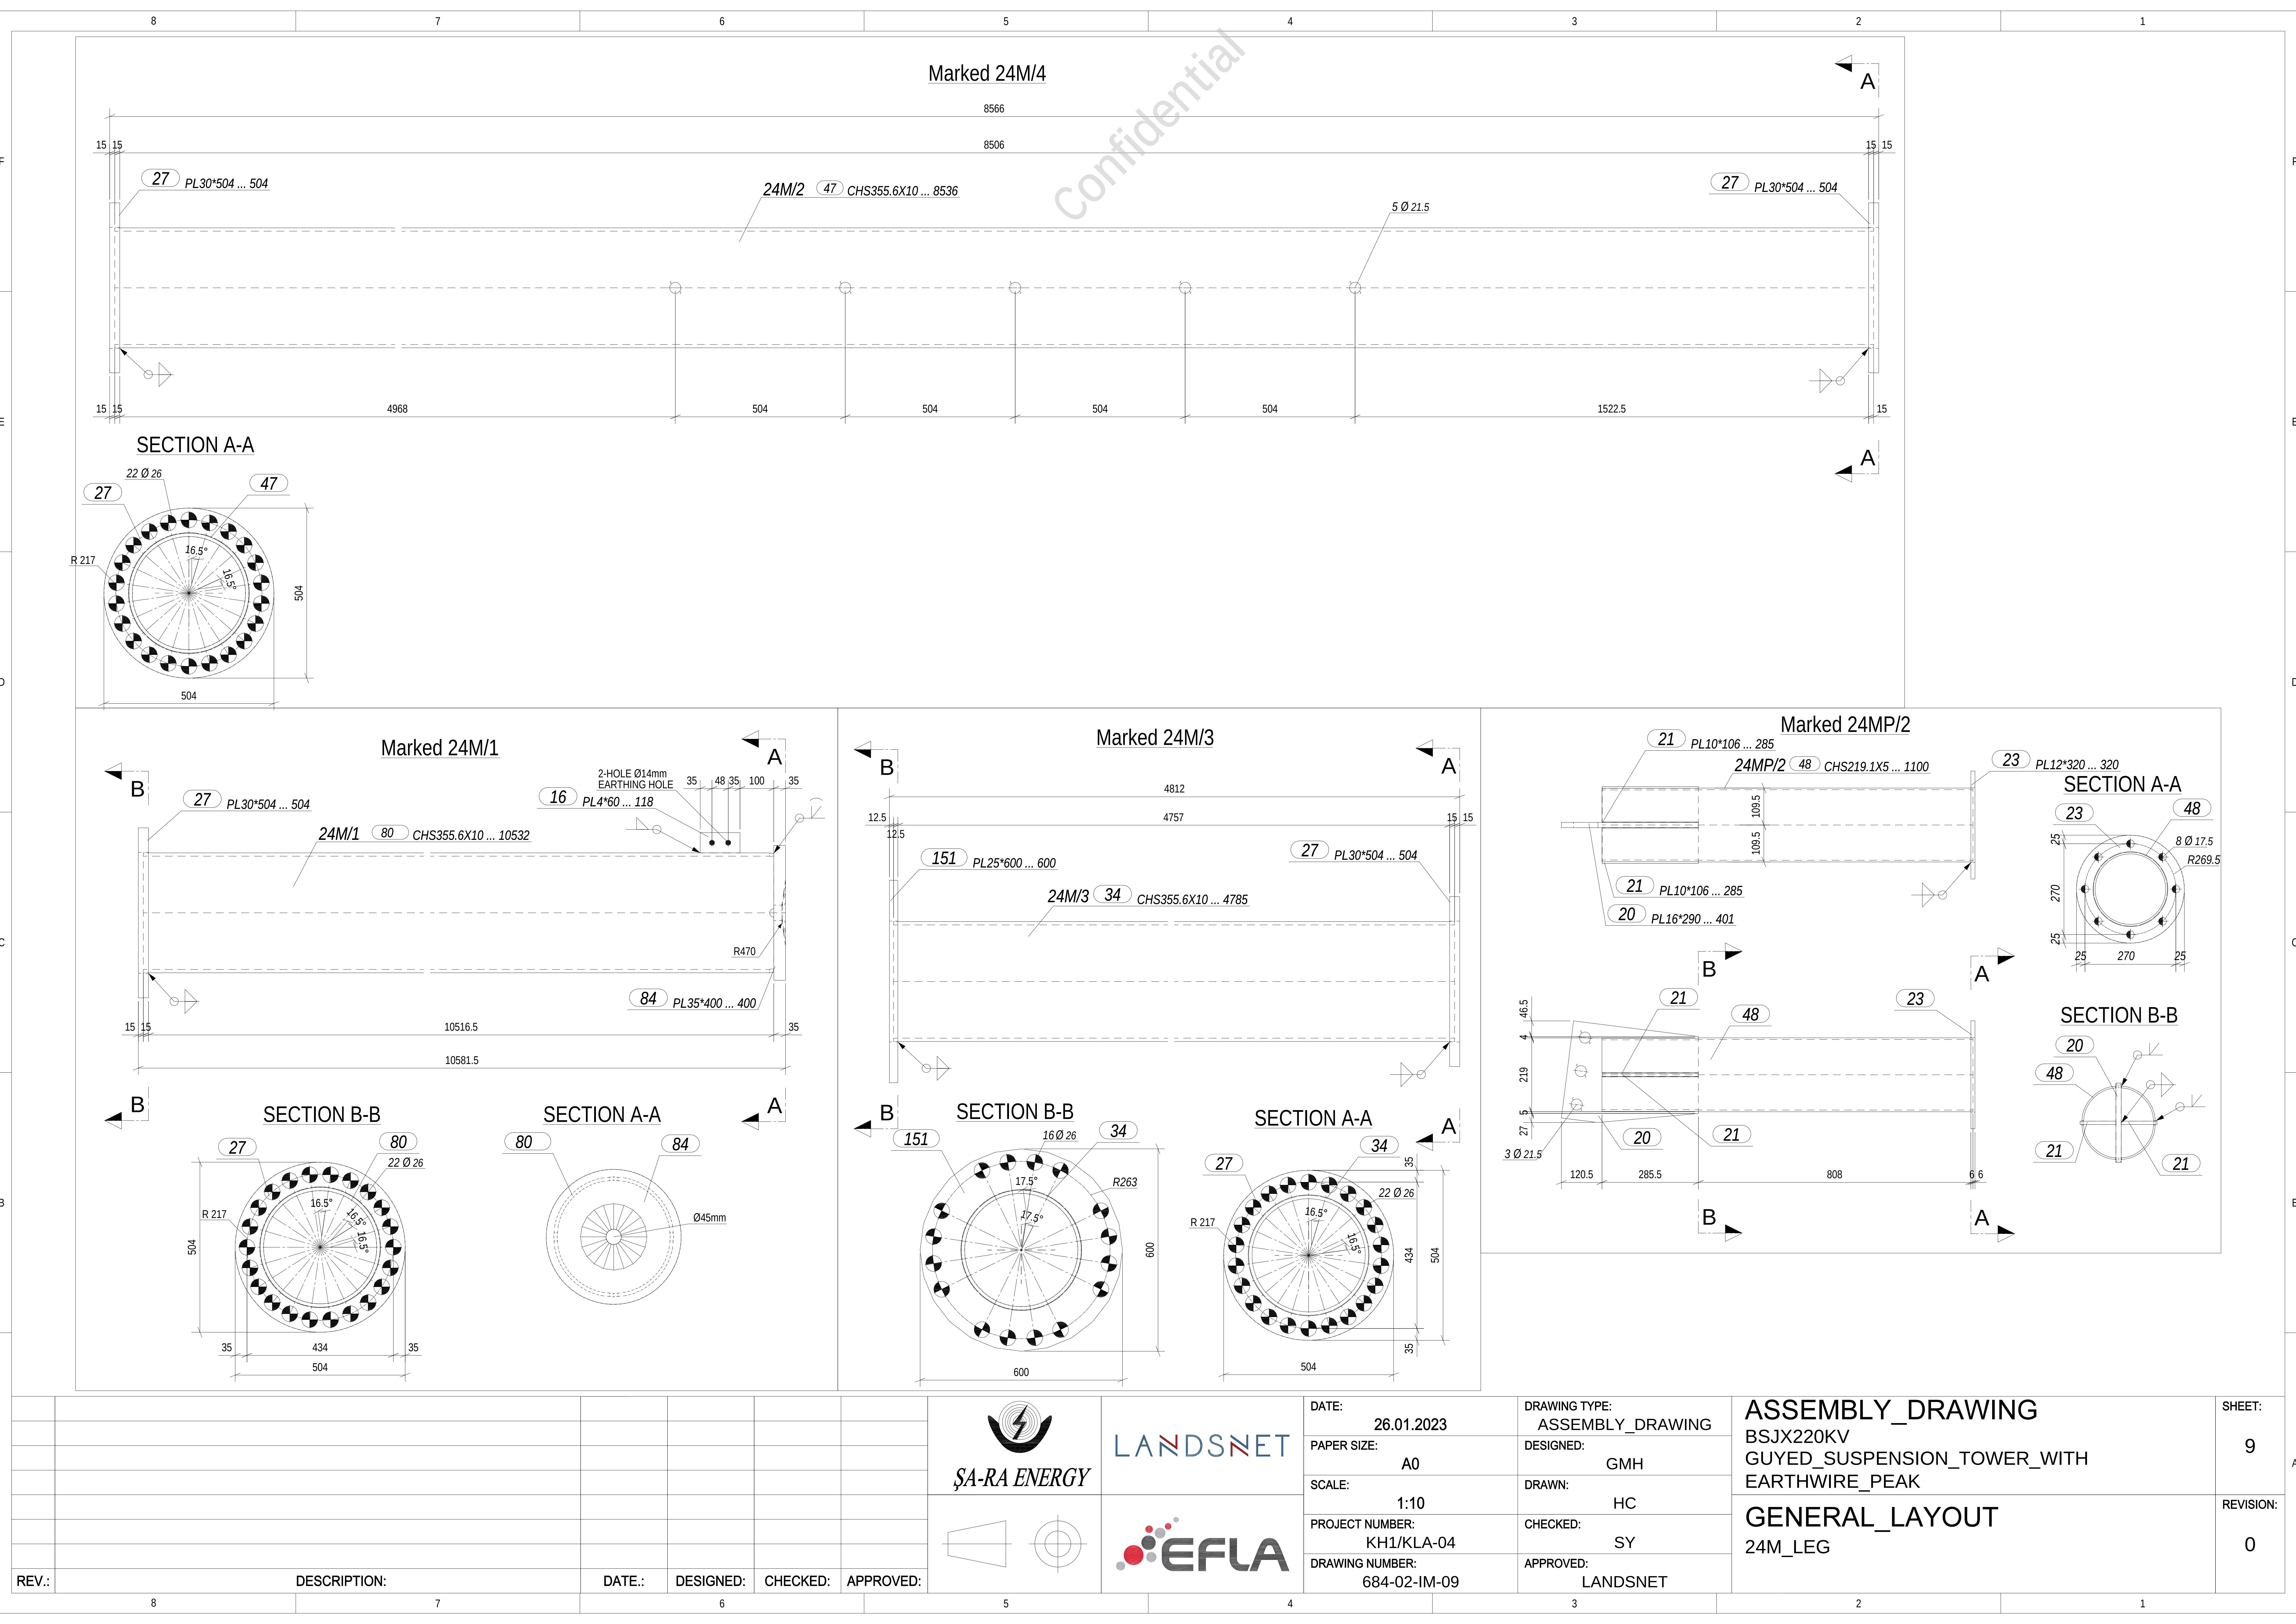


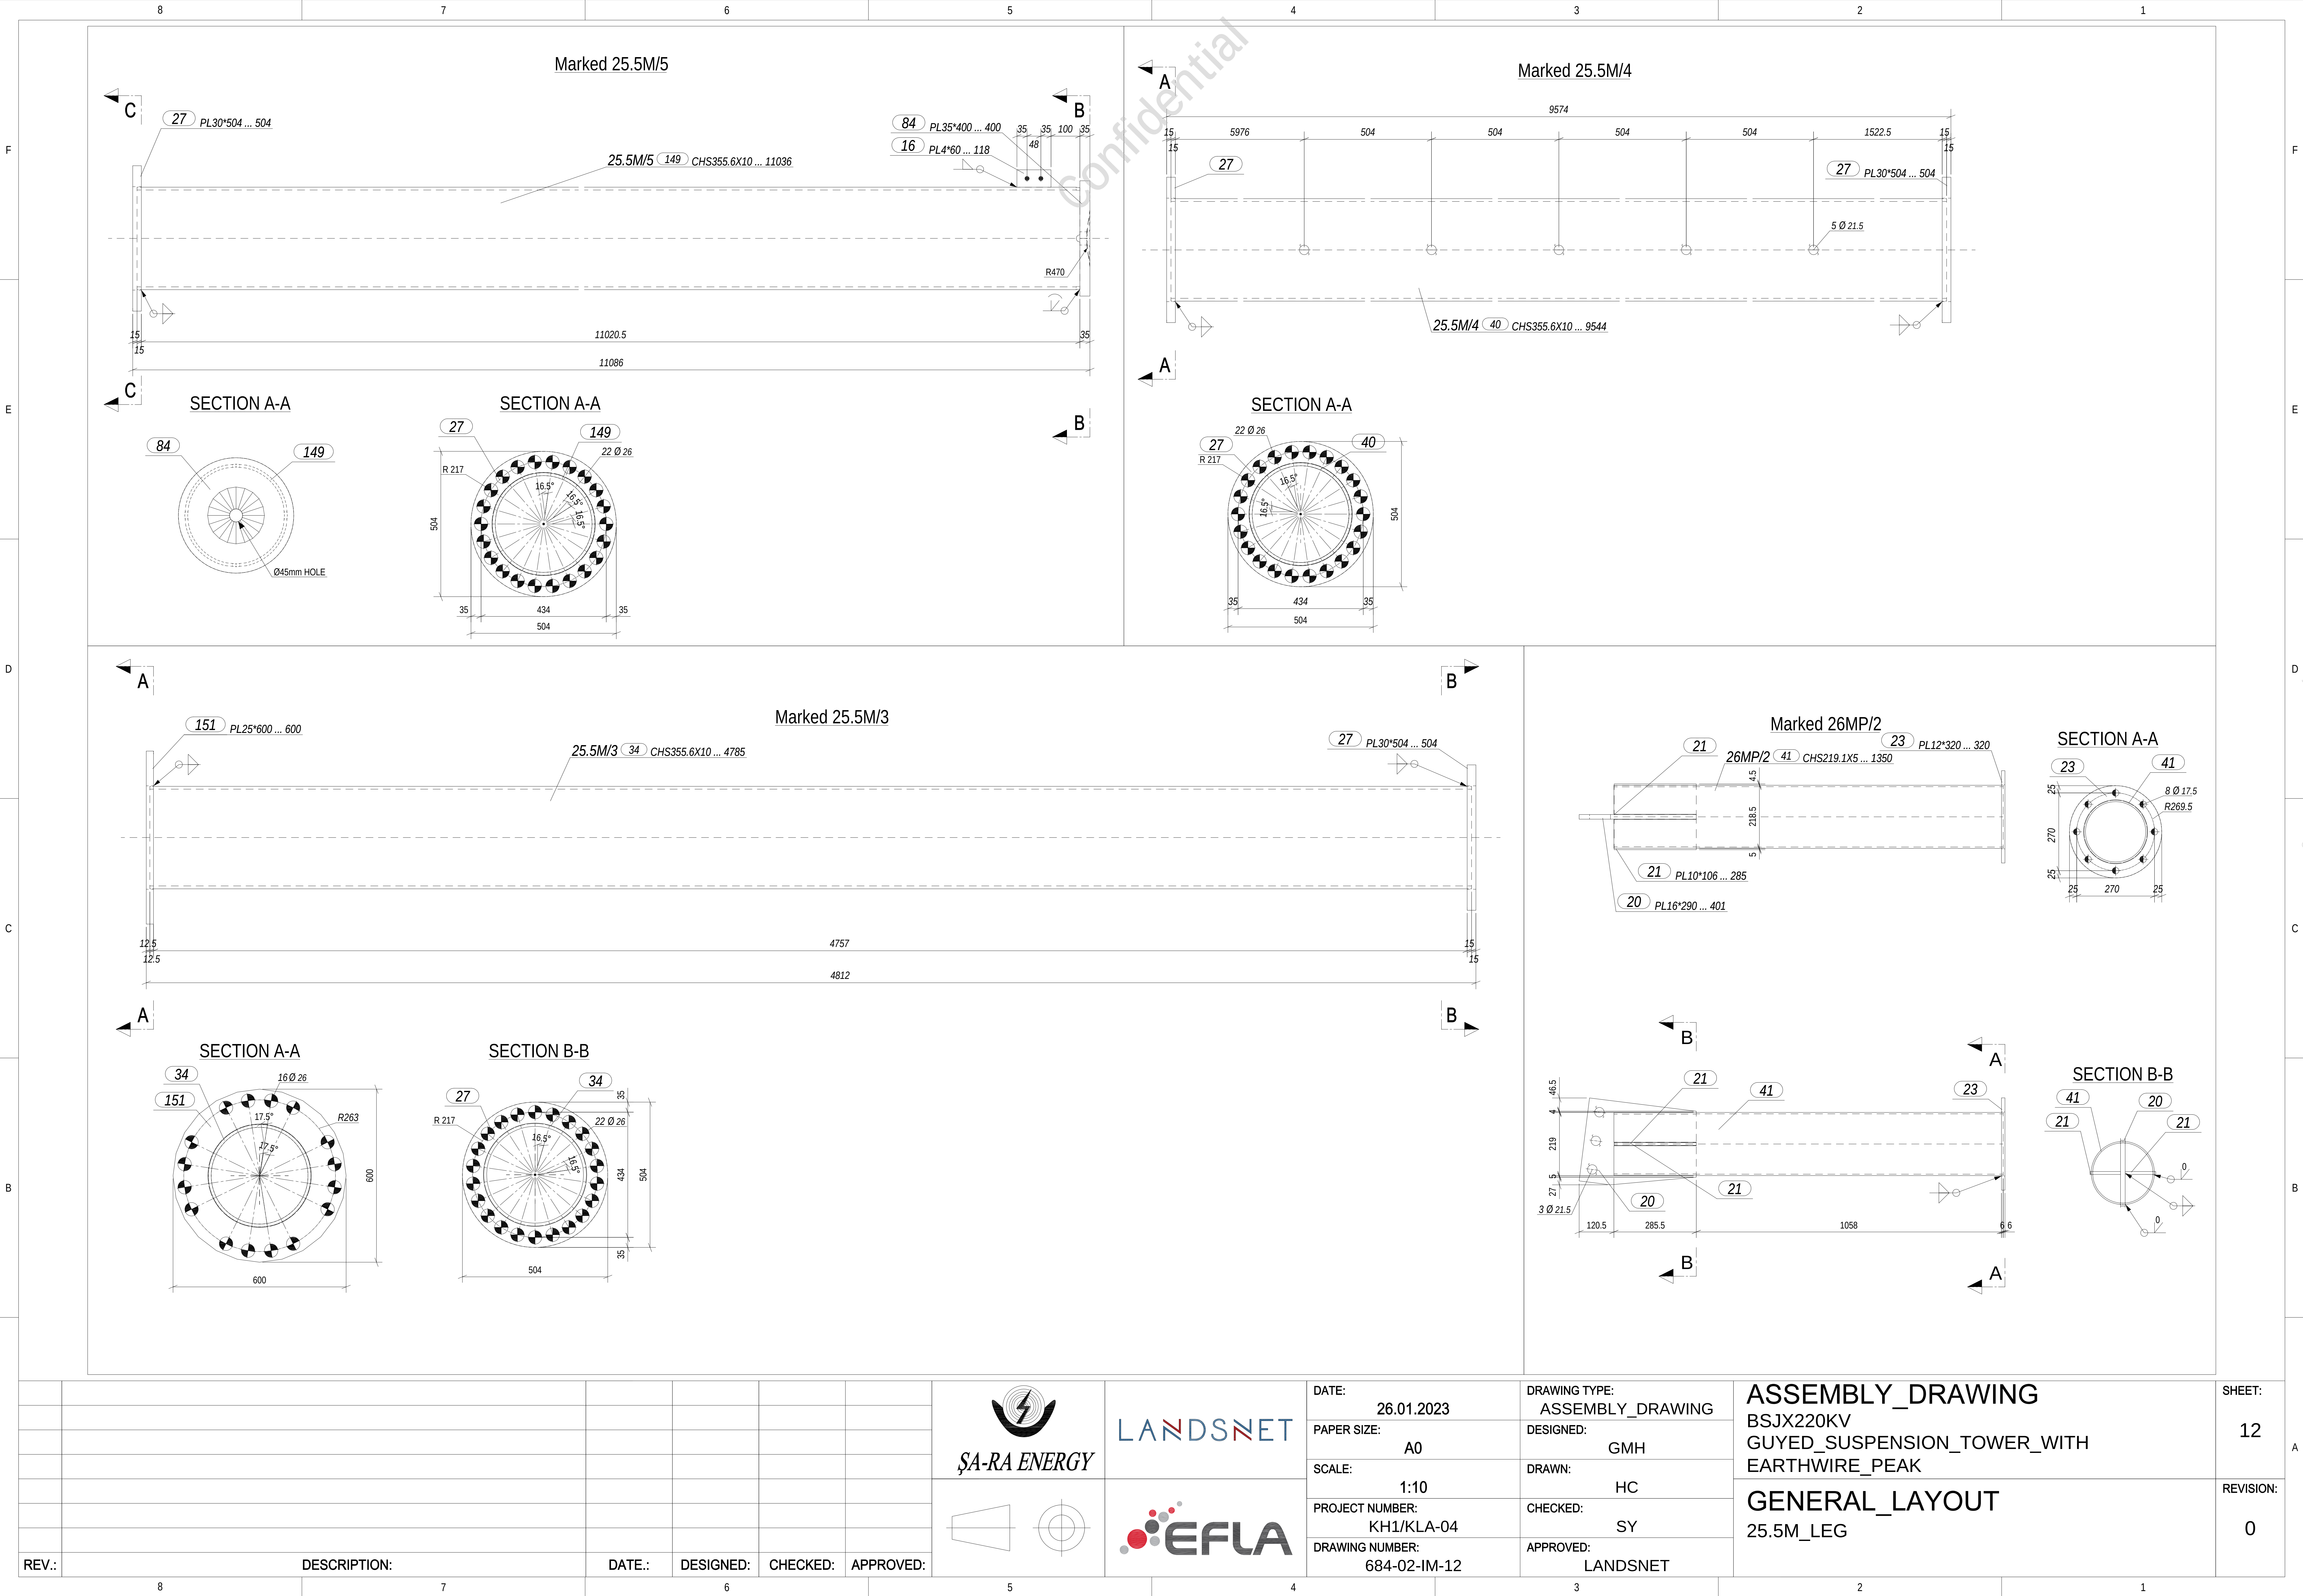

Signal sent at 00:00:00 on 2023-01-26 23:10:2026

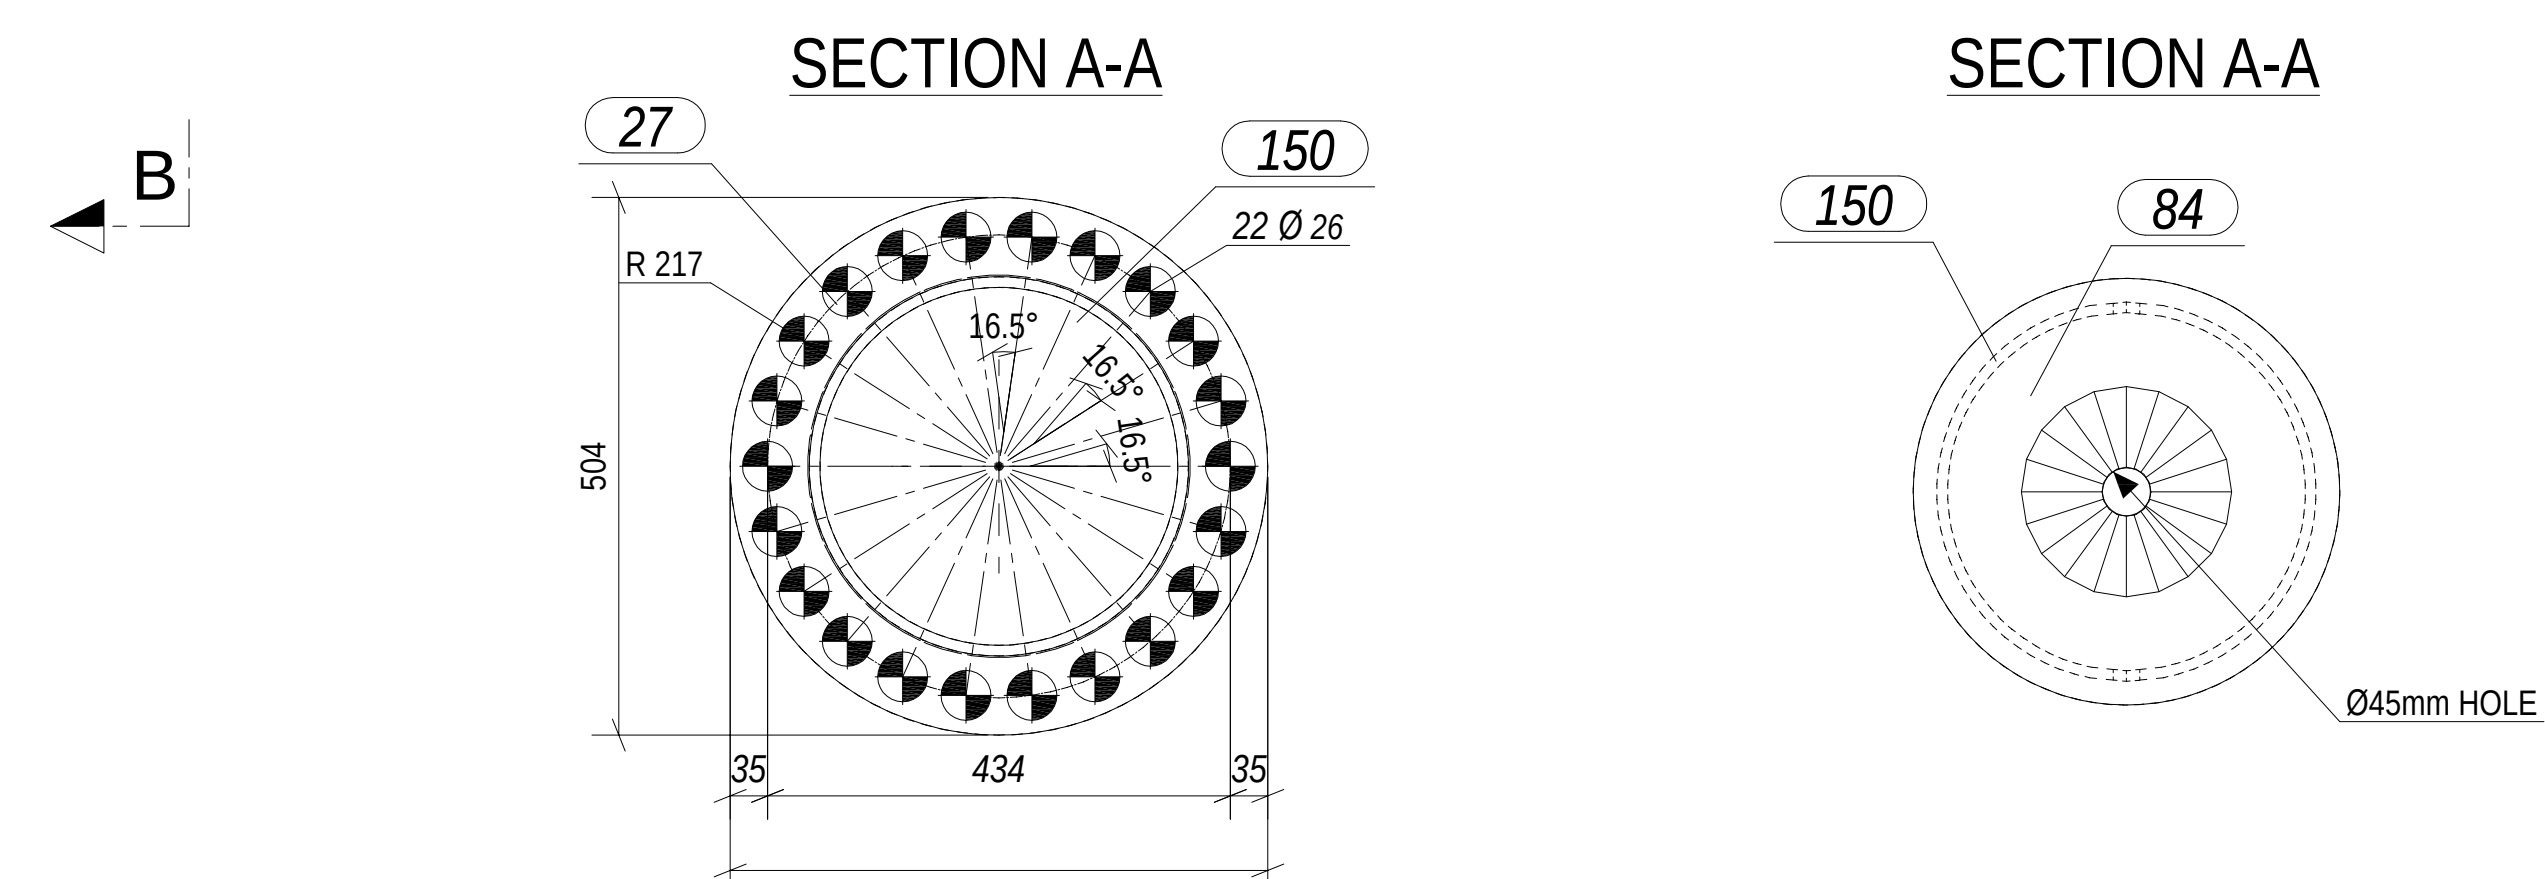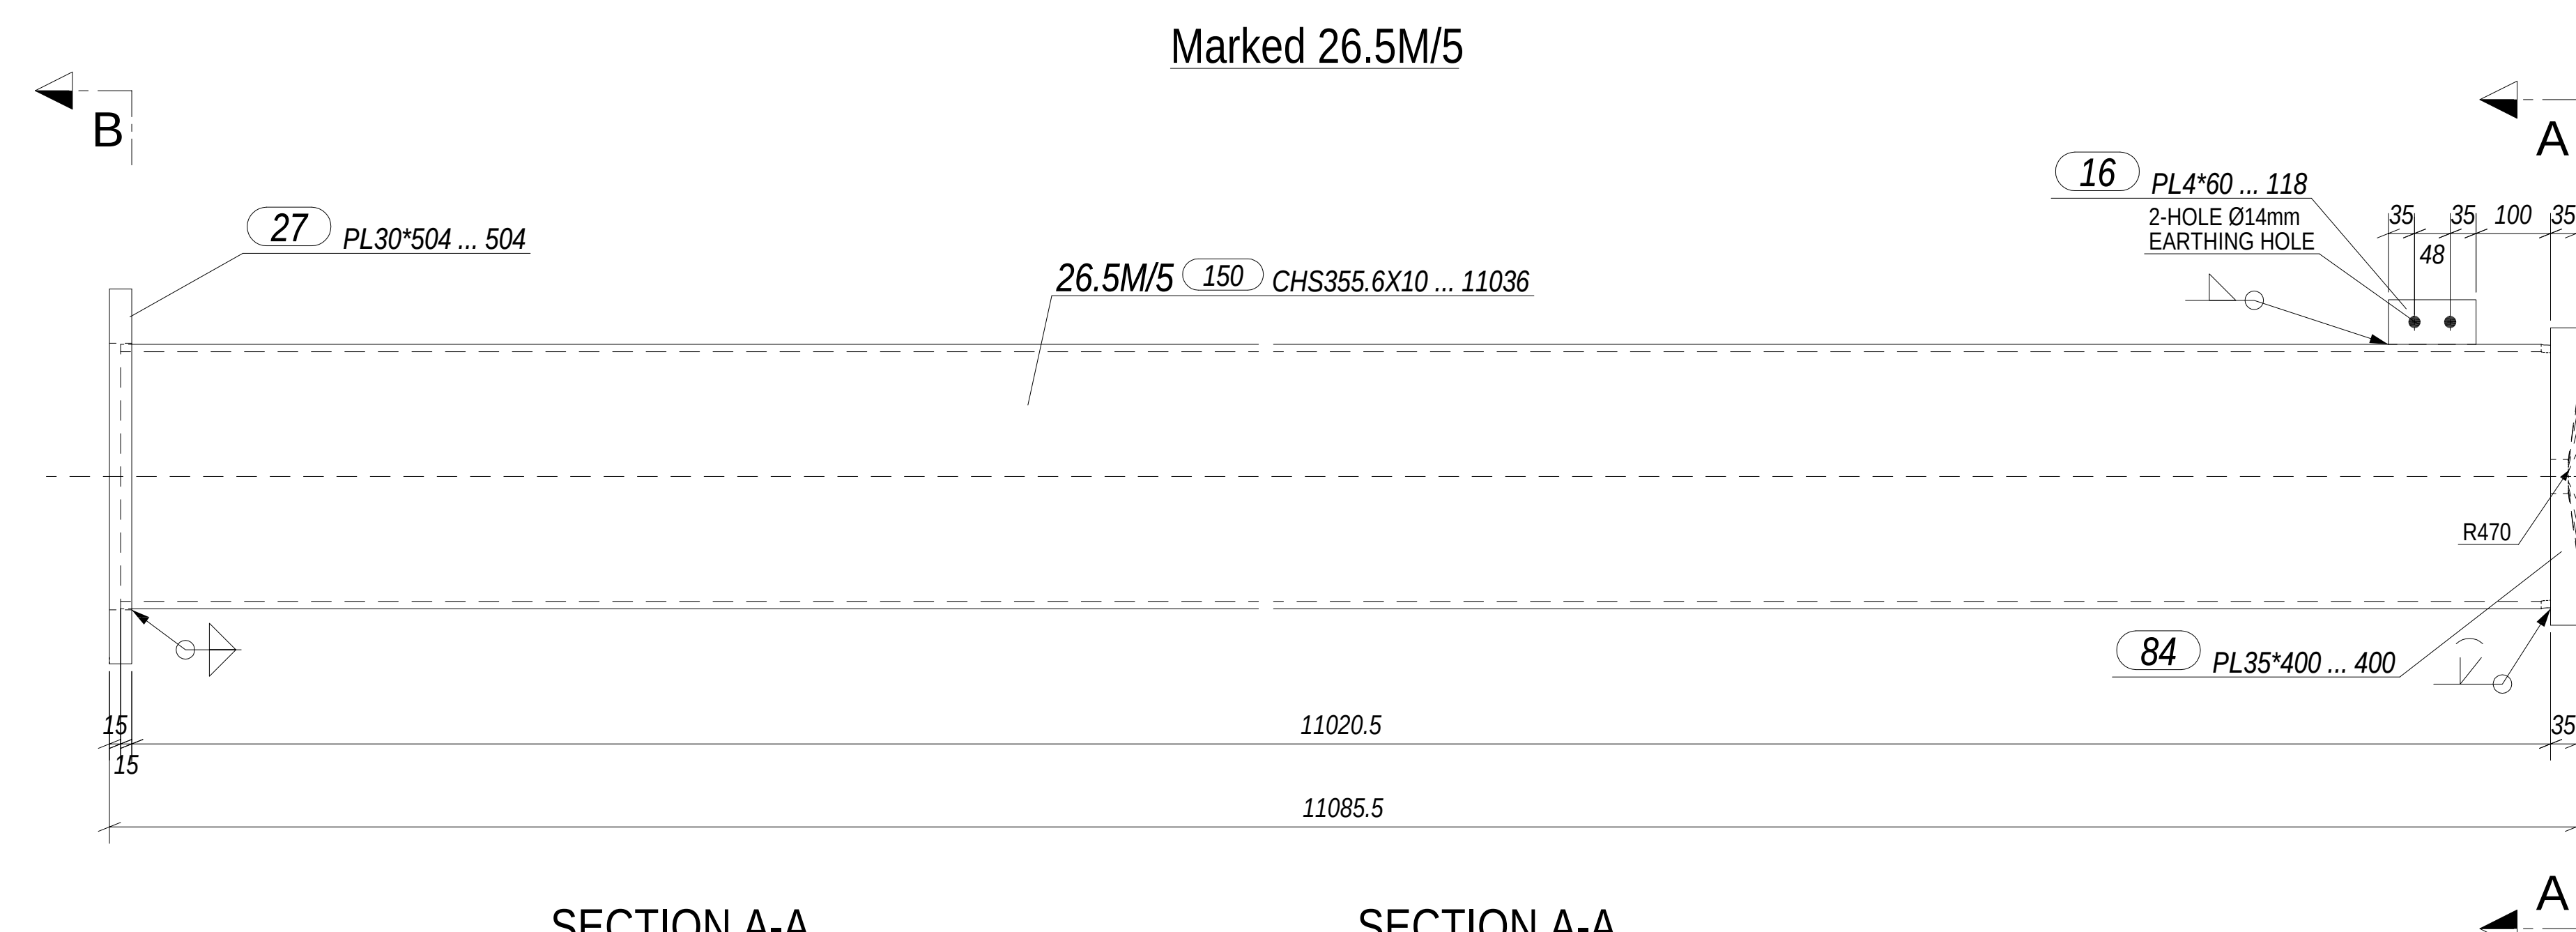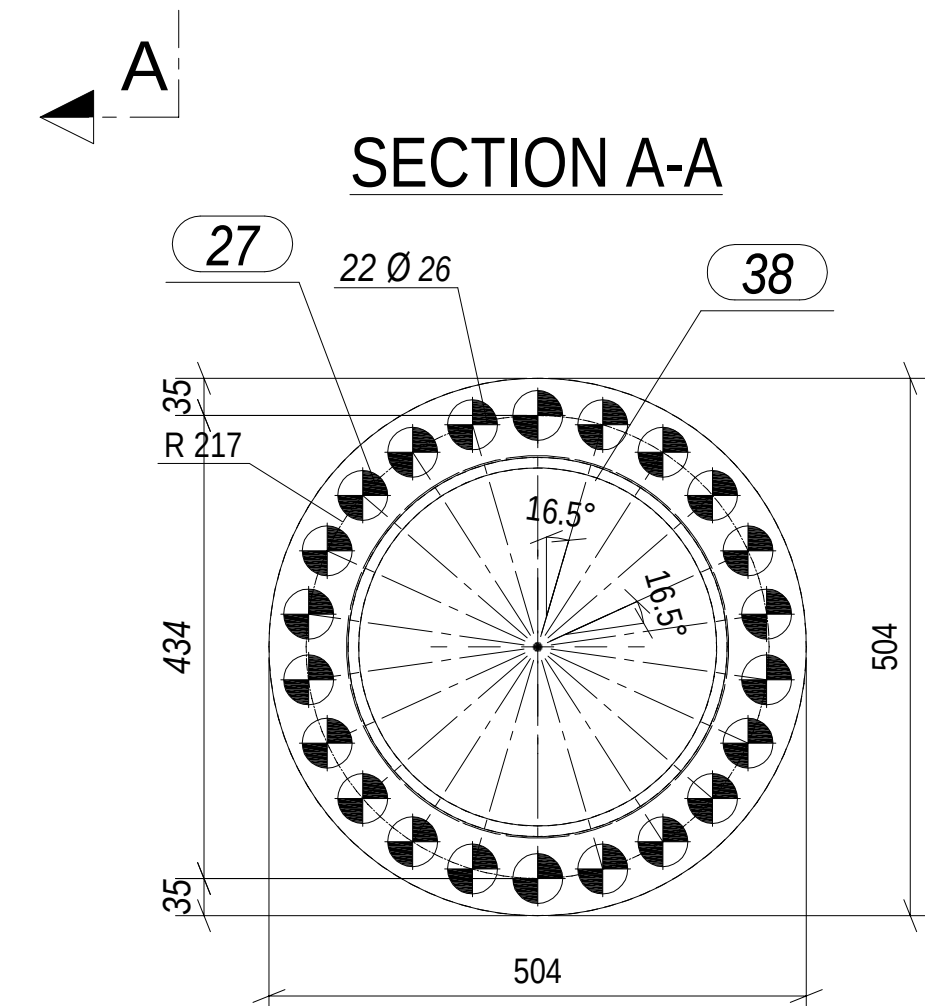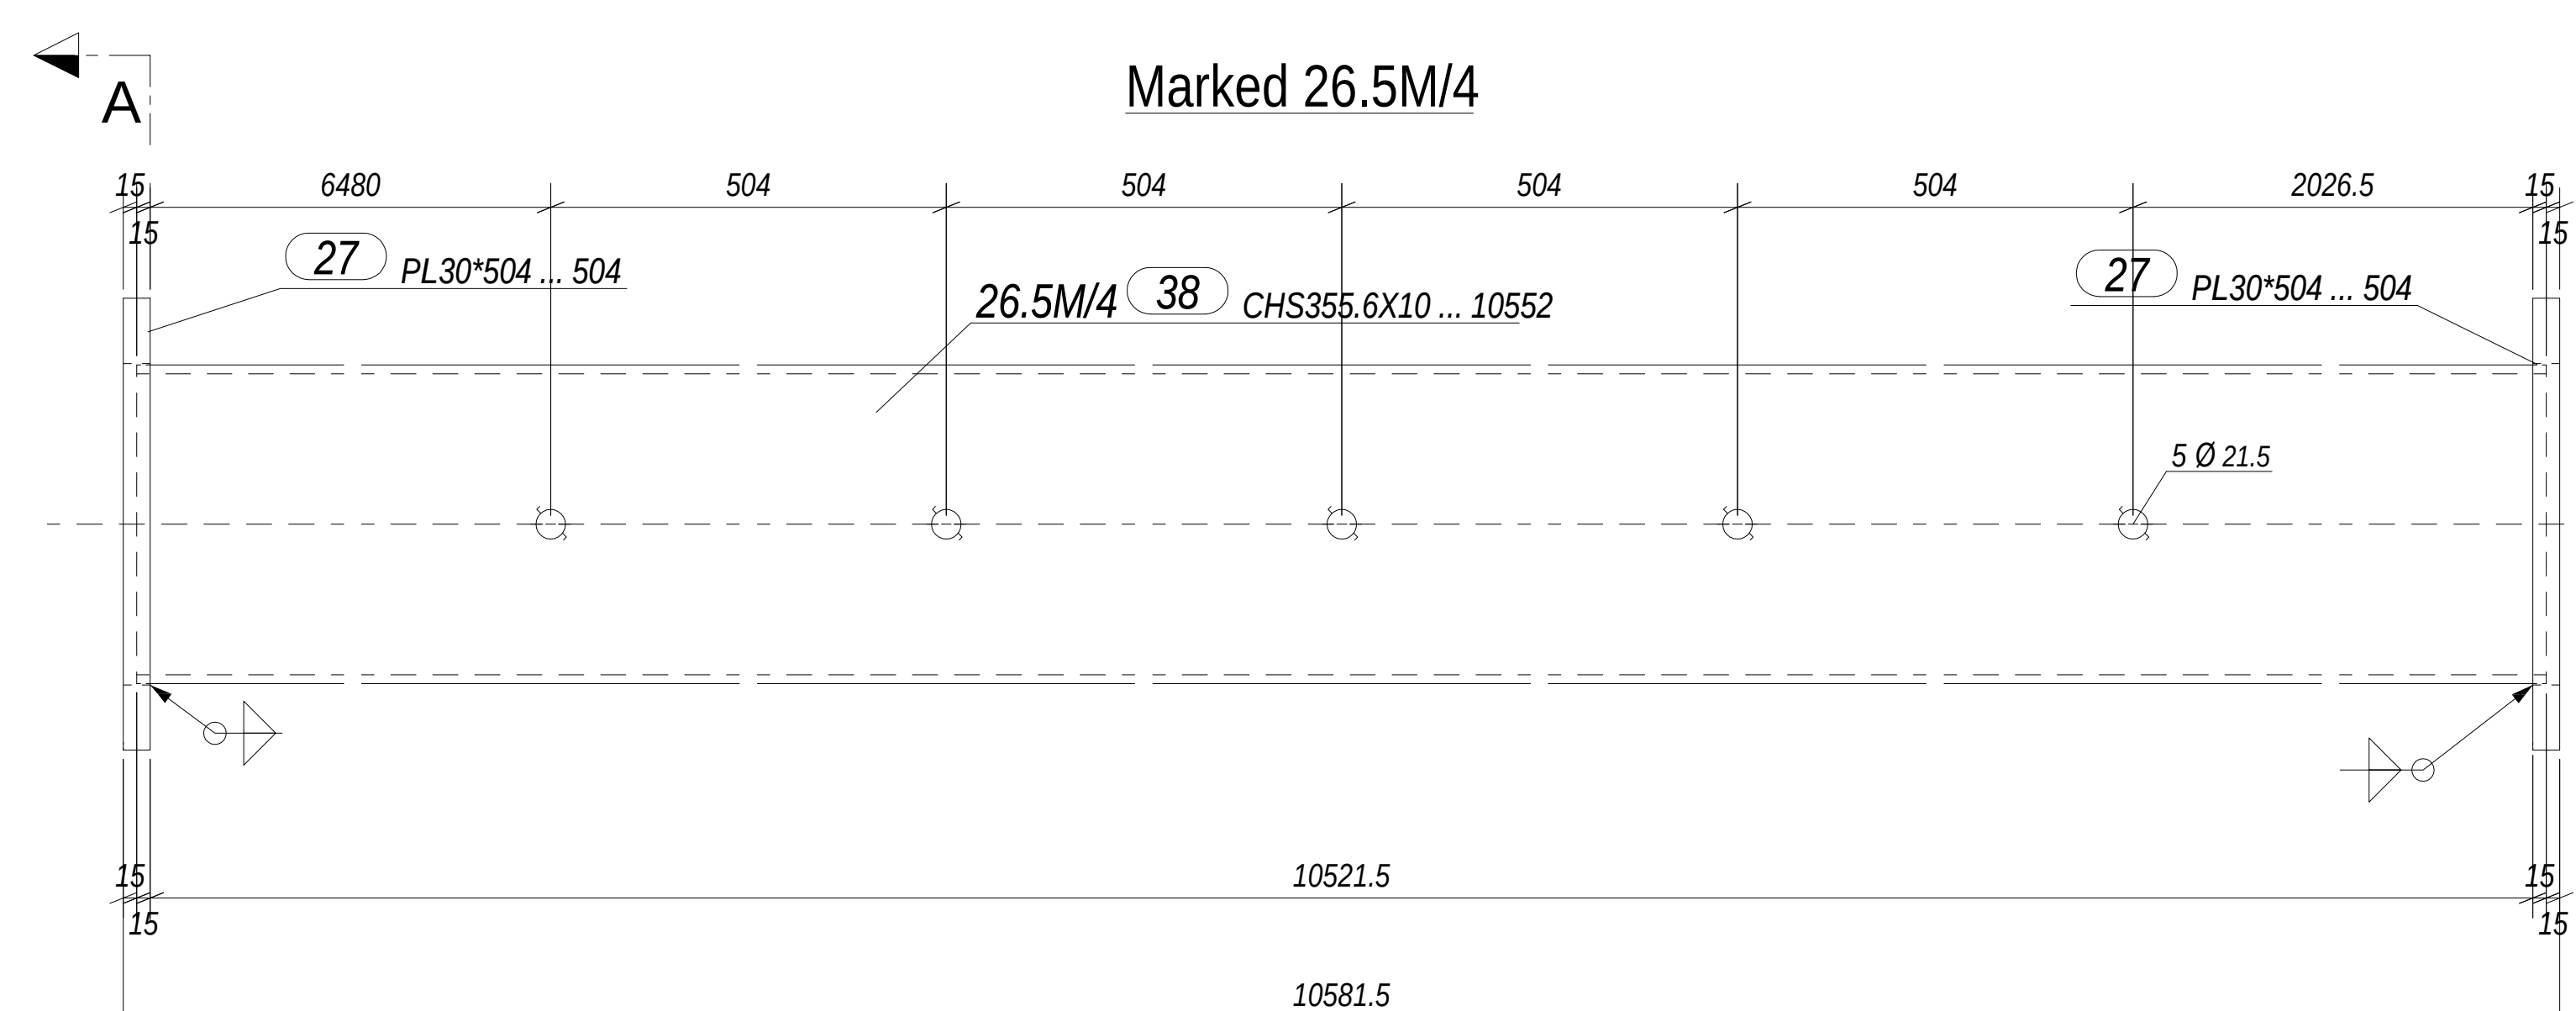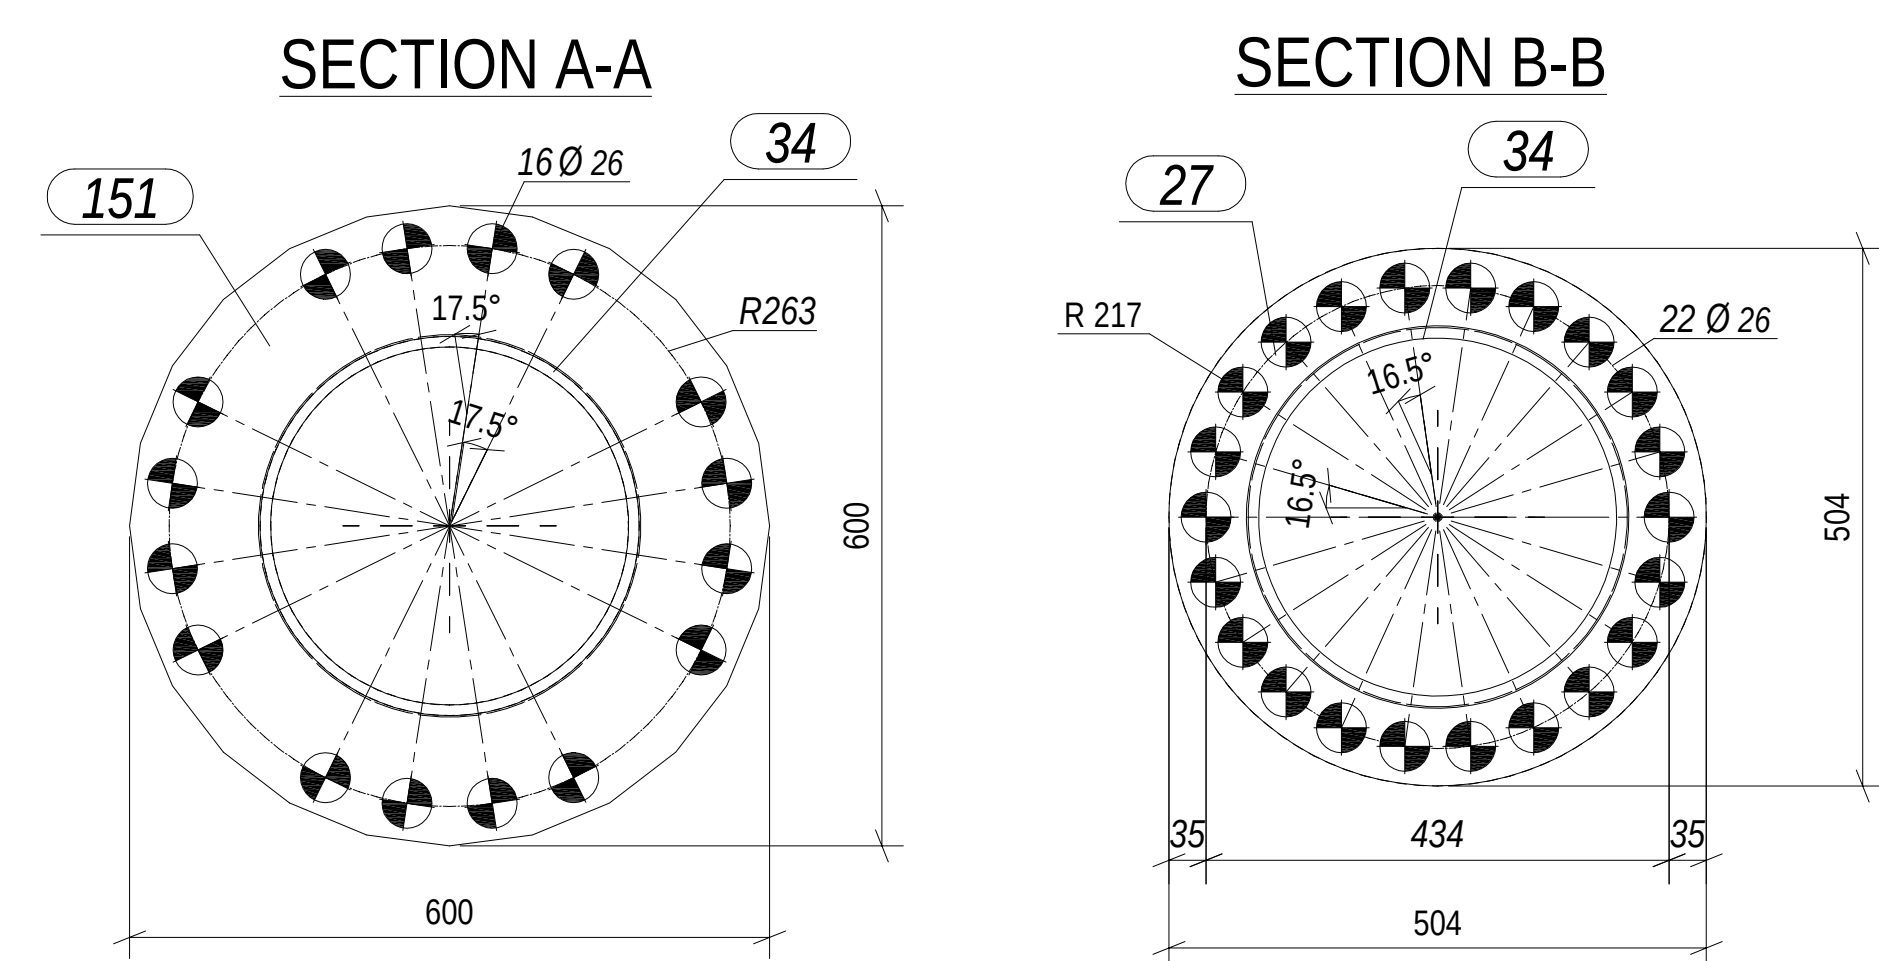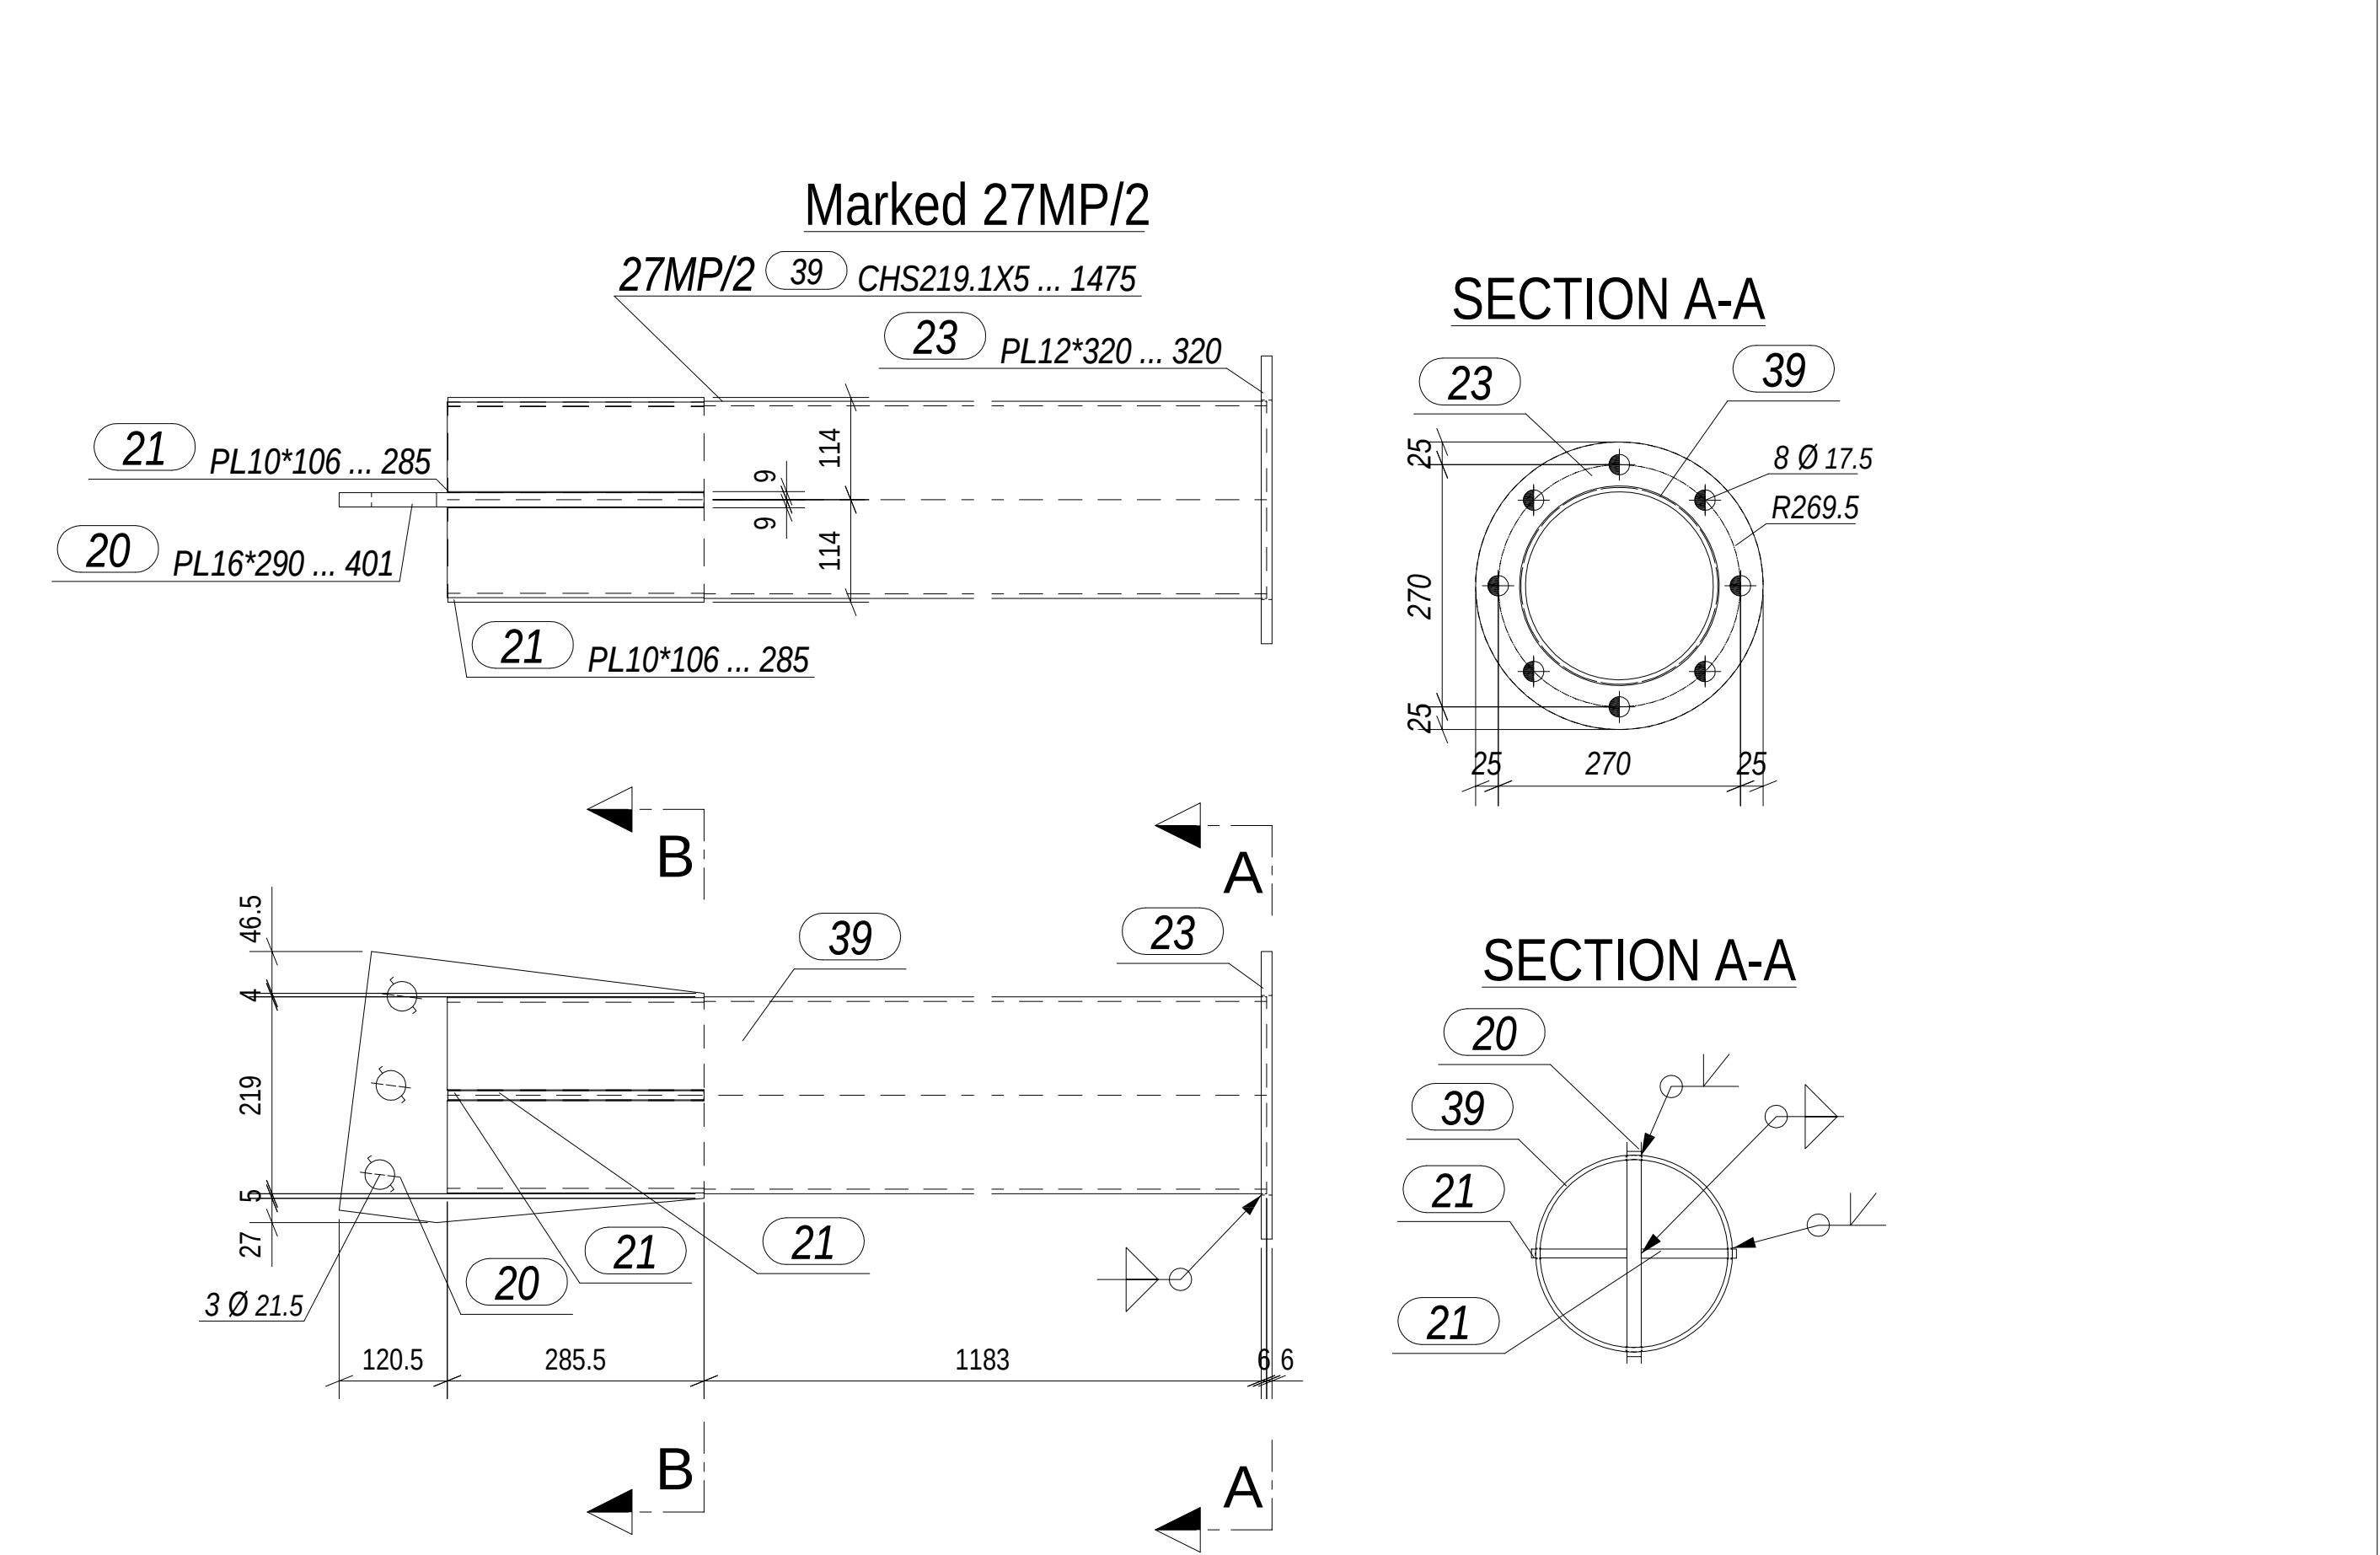

						 <i>SA-RA ENERGY</i>		DATE: 26.01.2023	DRAWING TYPE: ASSEMBLY_DRAWING	ASSEMBLY_DRAWING BSJX220KV GUYED_SUSPENSION_TOWER_WITH EARTHWIRE_PEAK	SHEET: 14
								PAPER SIZE: A0	DESIGNED: GMH		
								SCALE: 1:10	DRAWN: AG		
						 	 	PROJECT NUMBER: KH1/KLA-04	CHECKED: SY	GENERAL_LAYOUT 26.5M_LEG	REVISION: 0
								DRAWING NUMBER: 684-02-IM-14	APPROVED: LANDSNET		
REV.:		DESCRIPTION:	DATE.:	DESIGNED:	CHECKED:			APPROVED:			

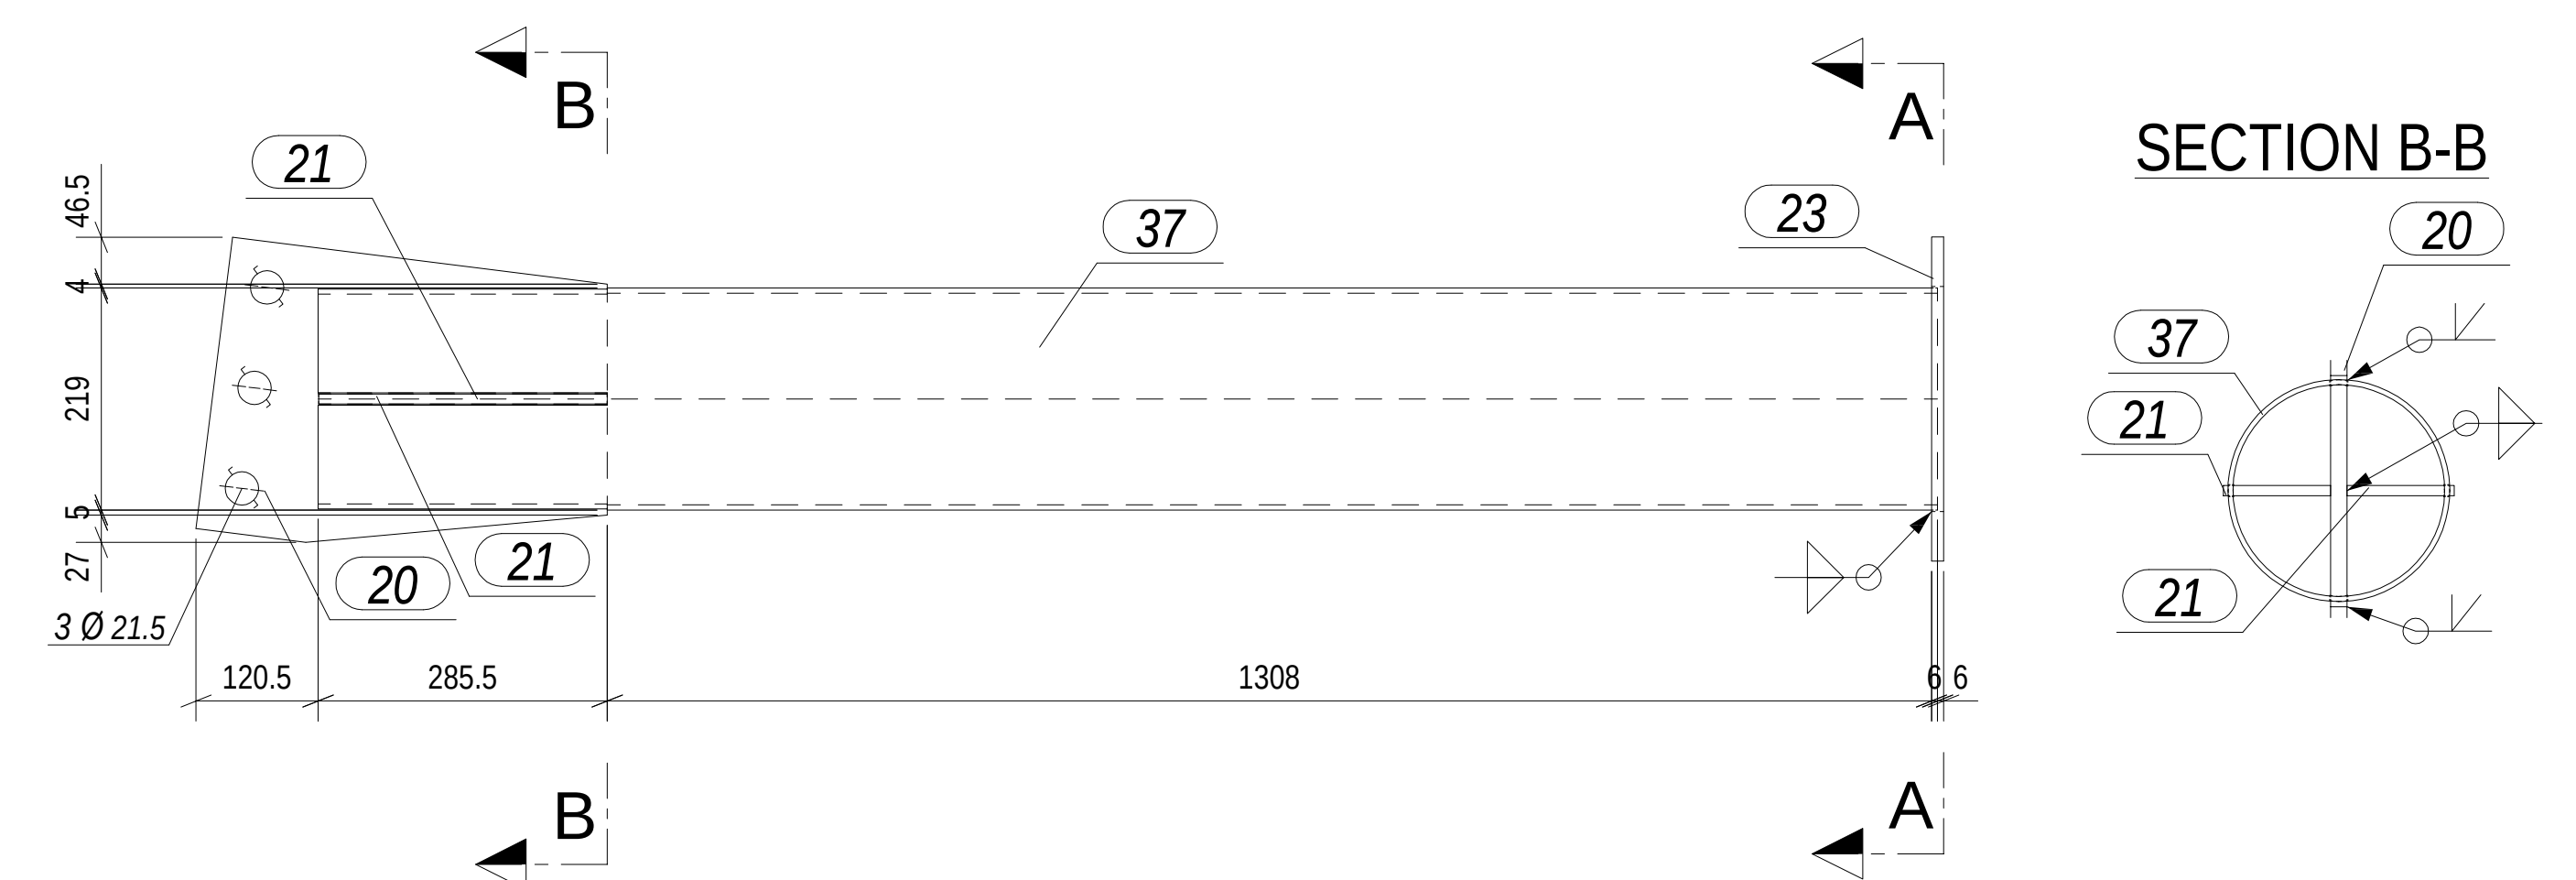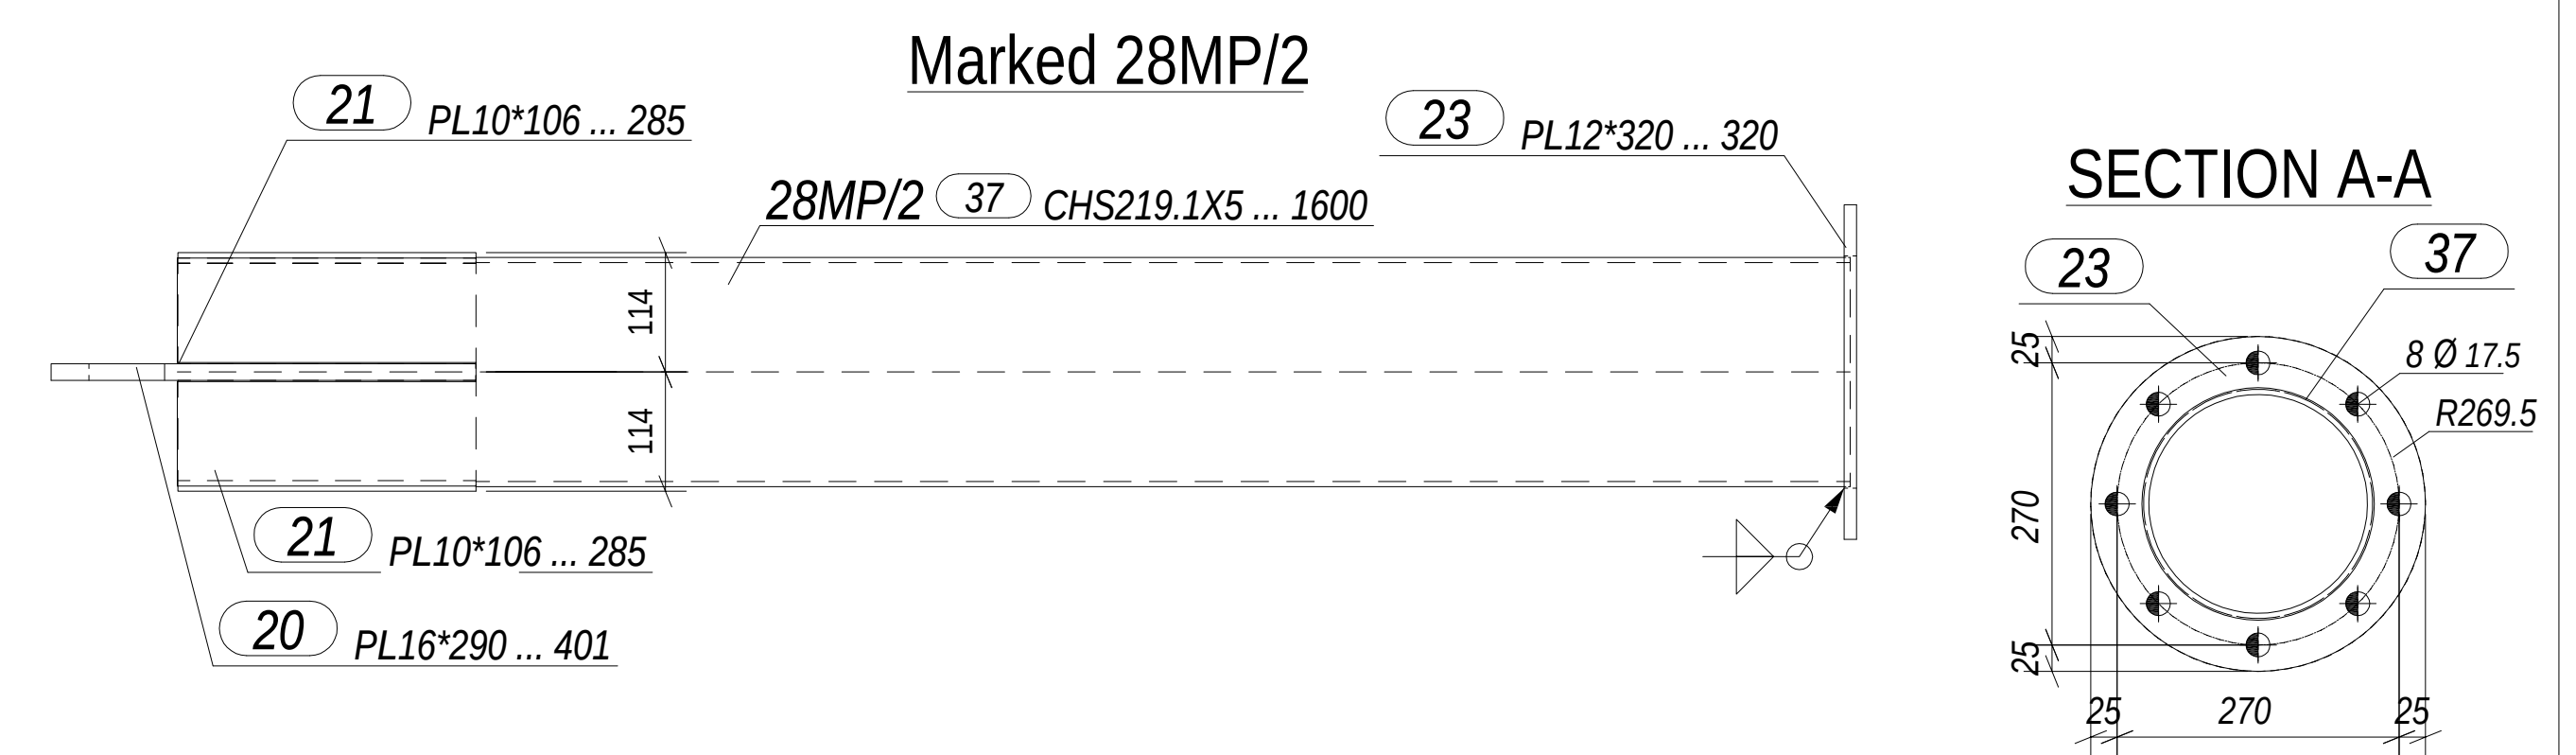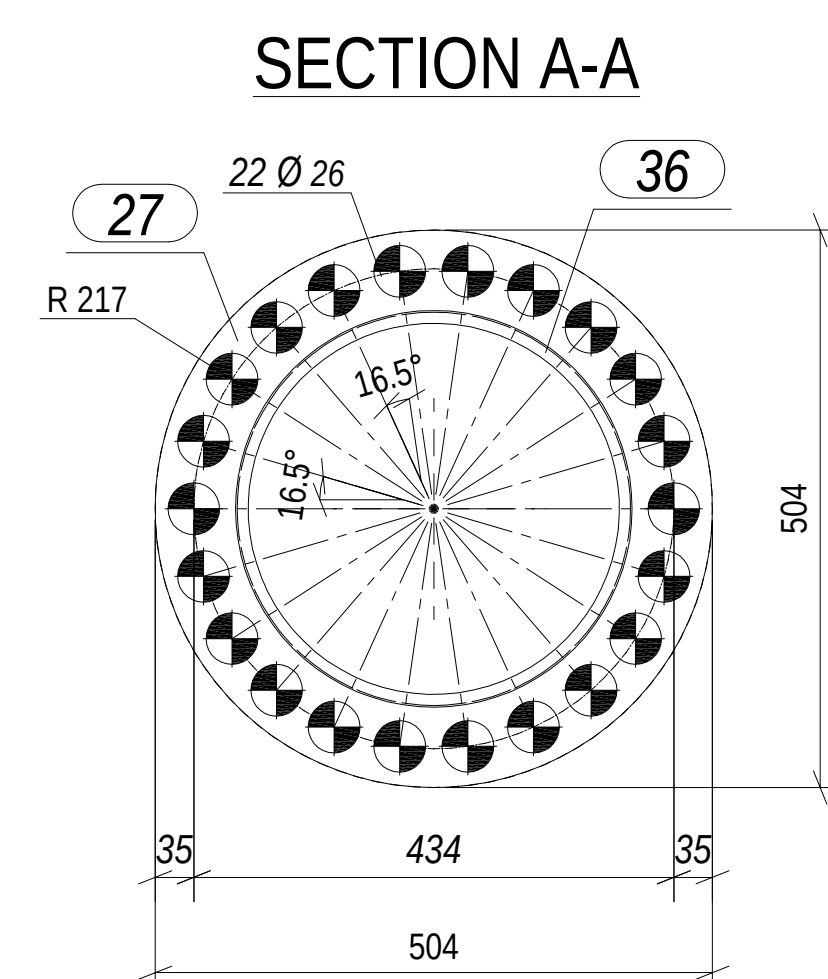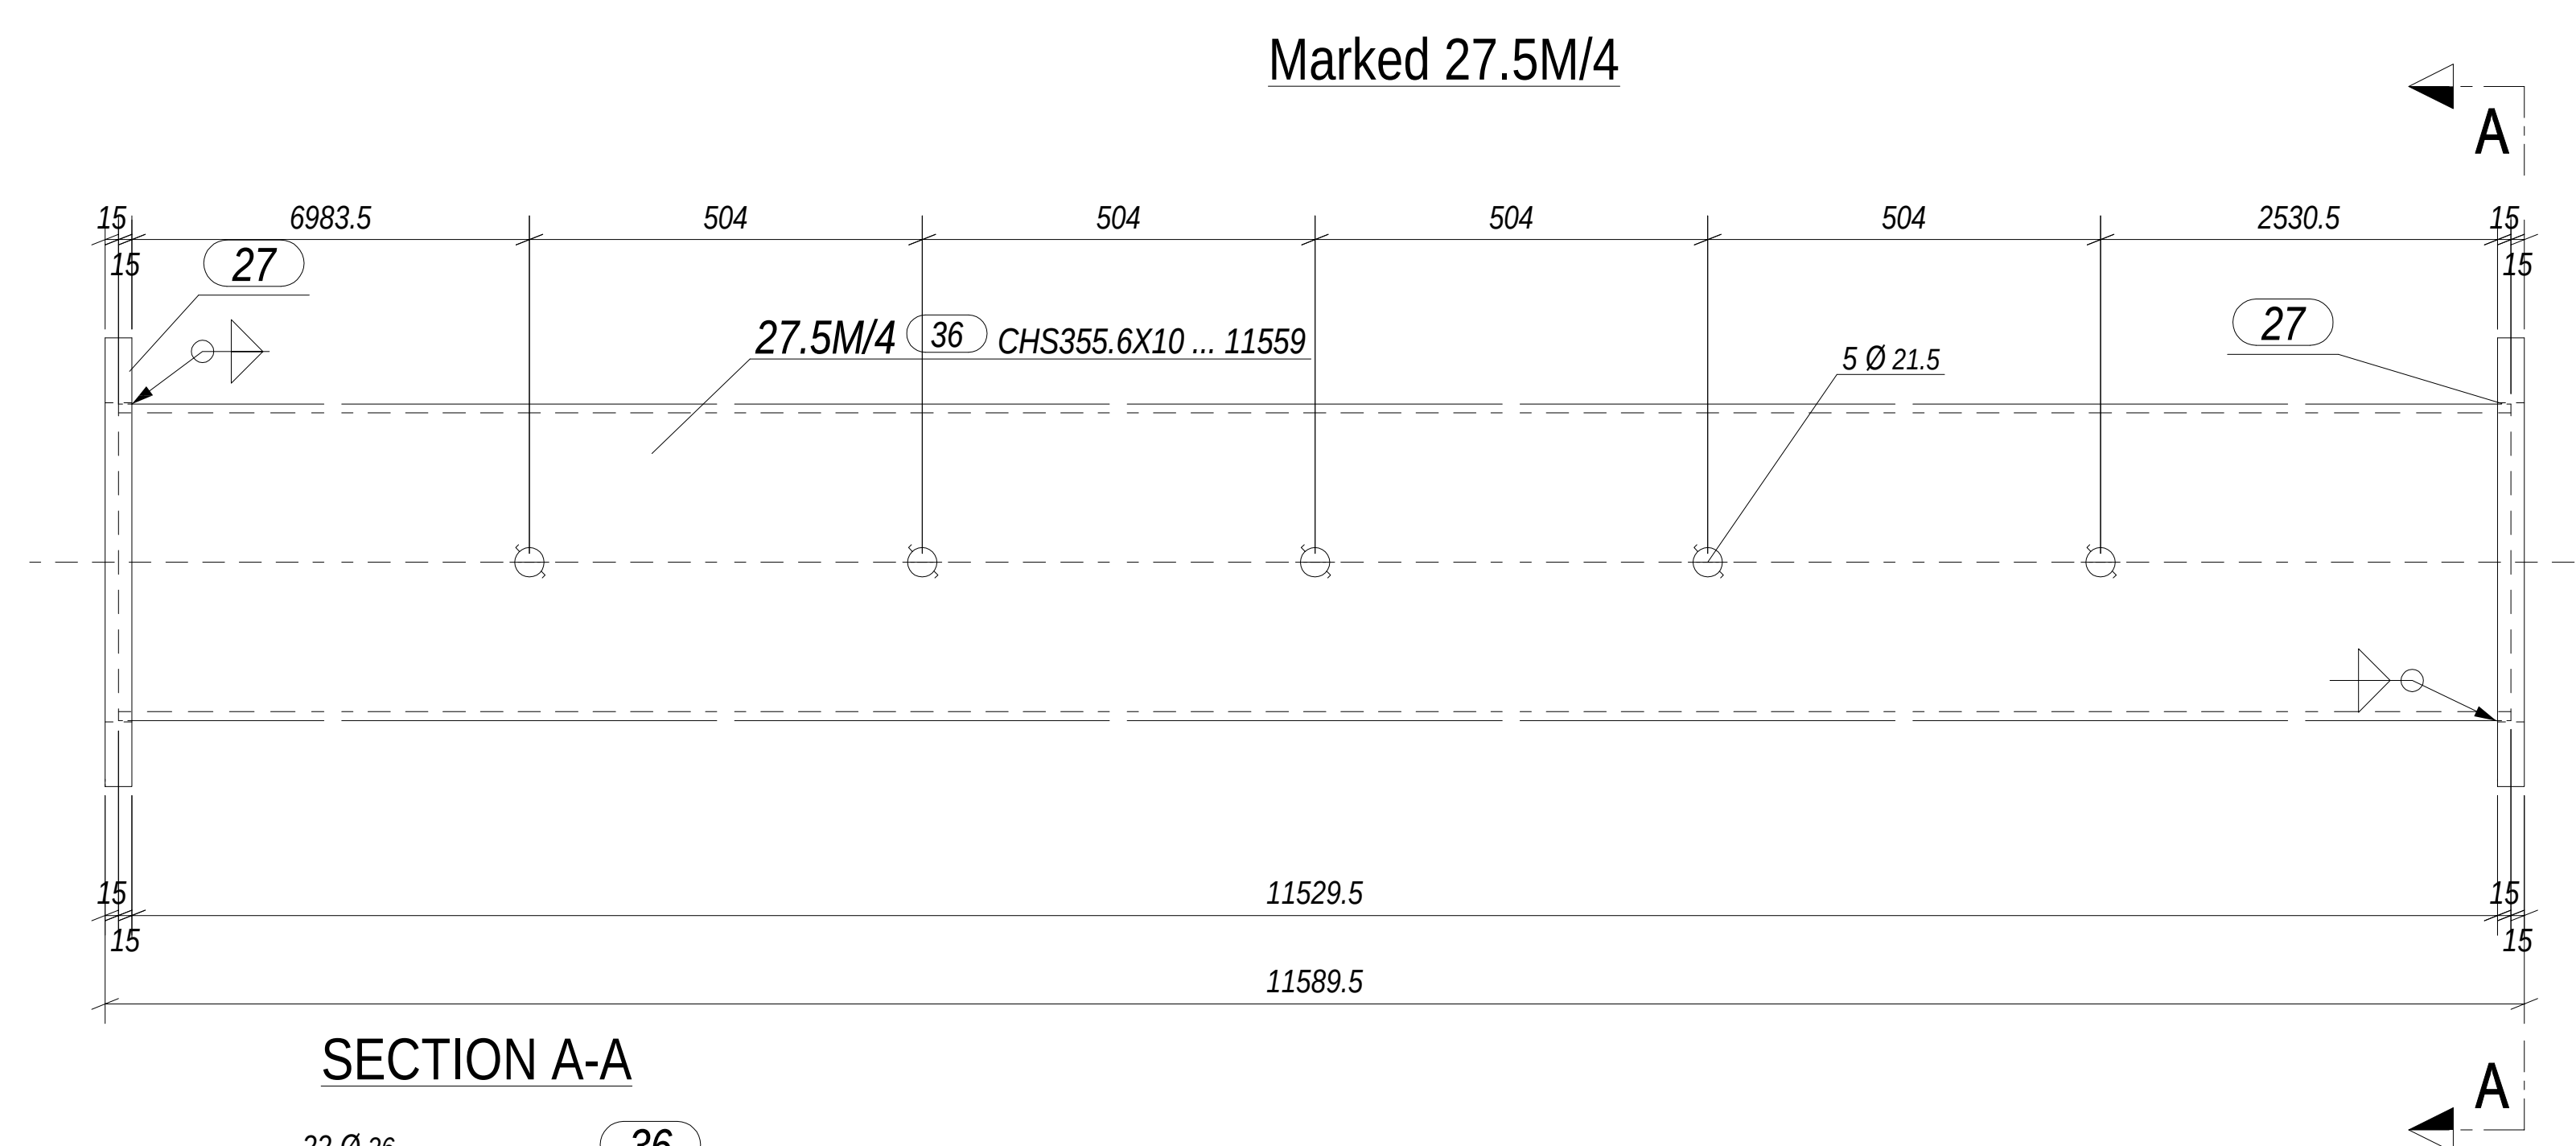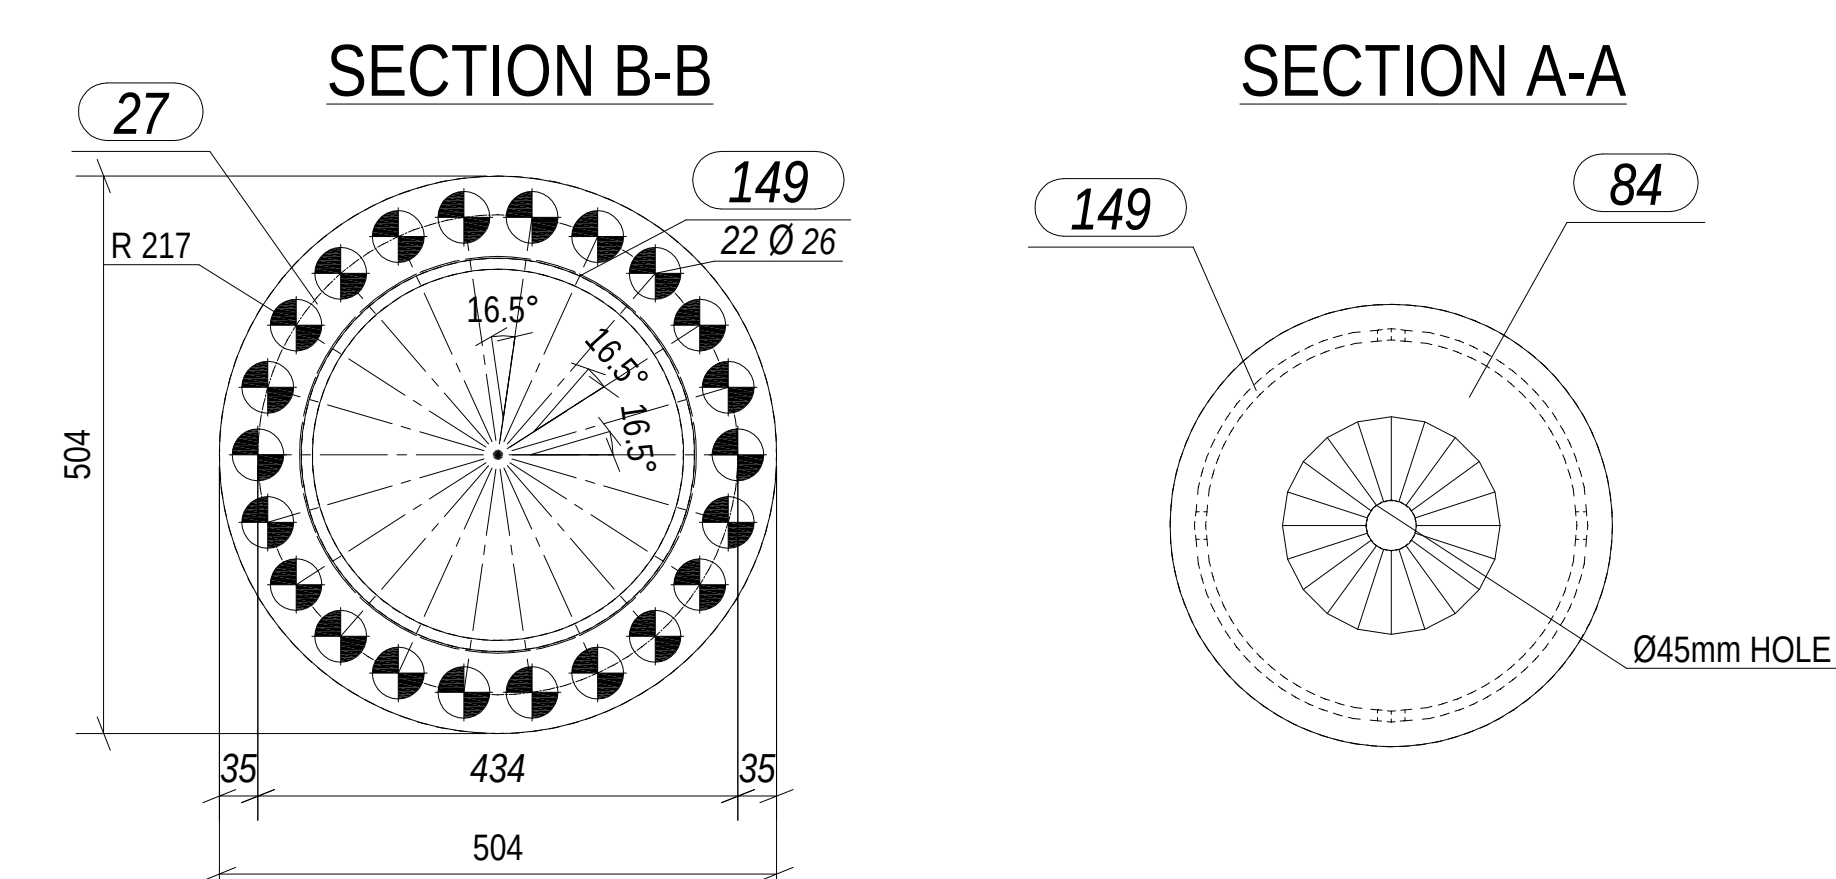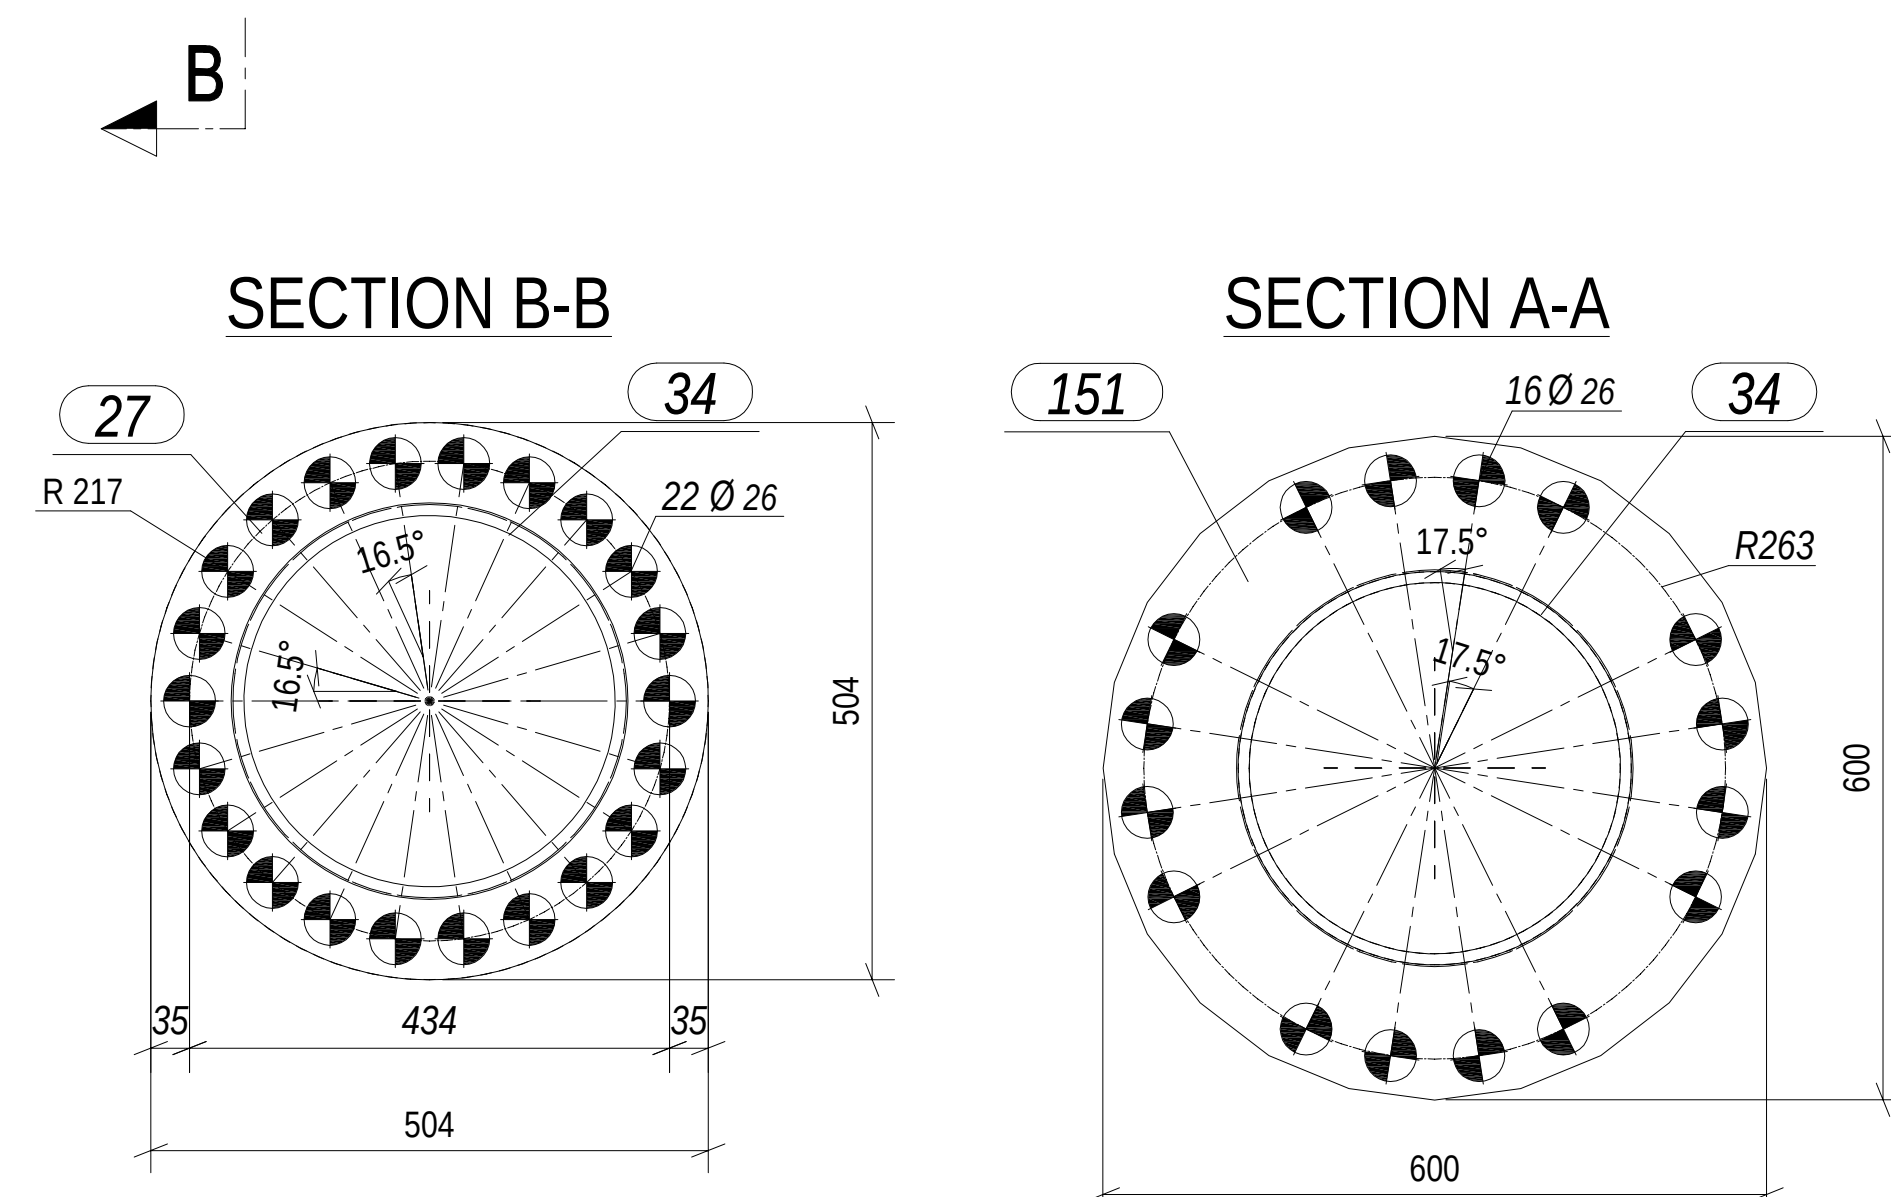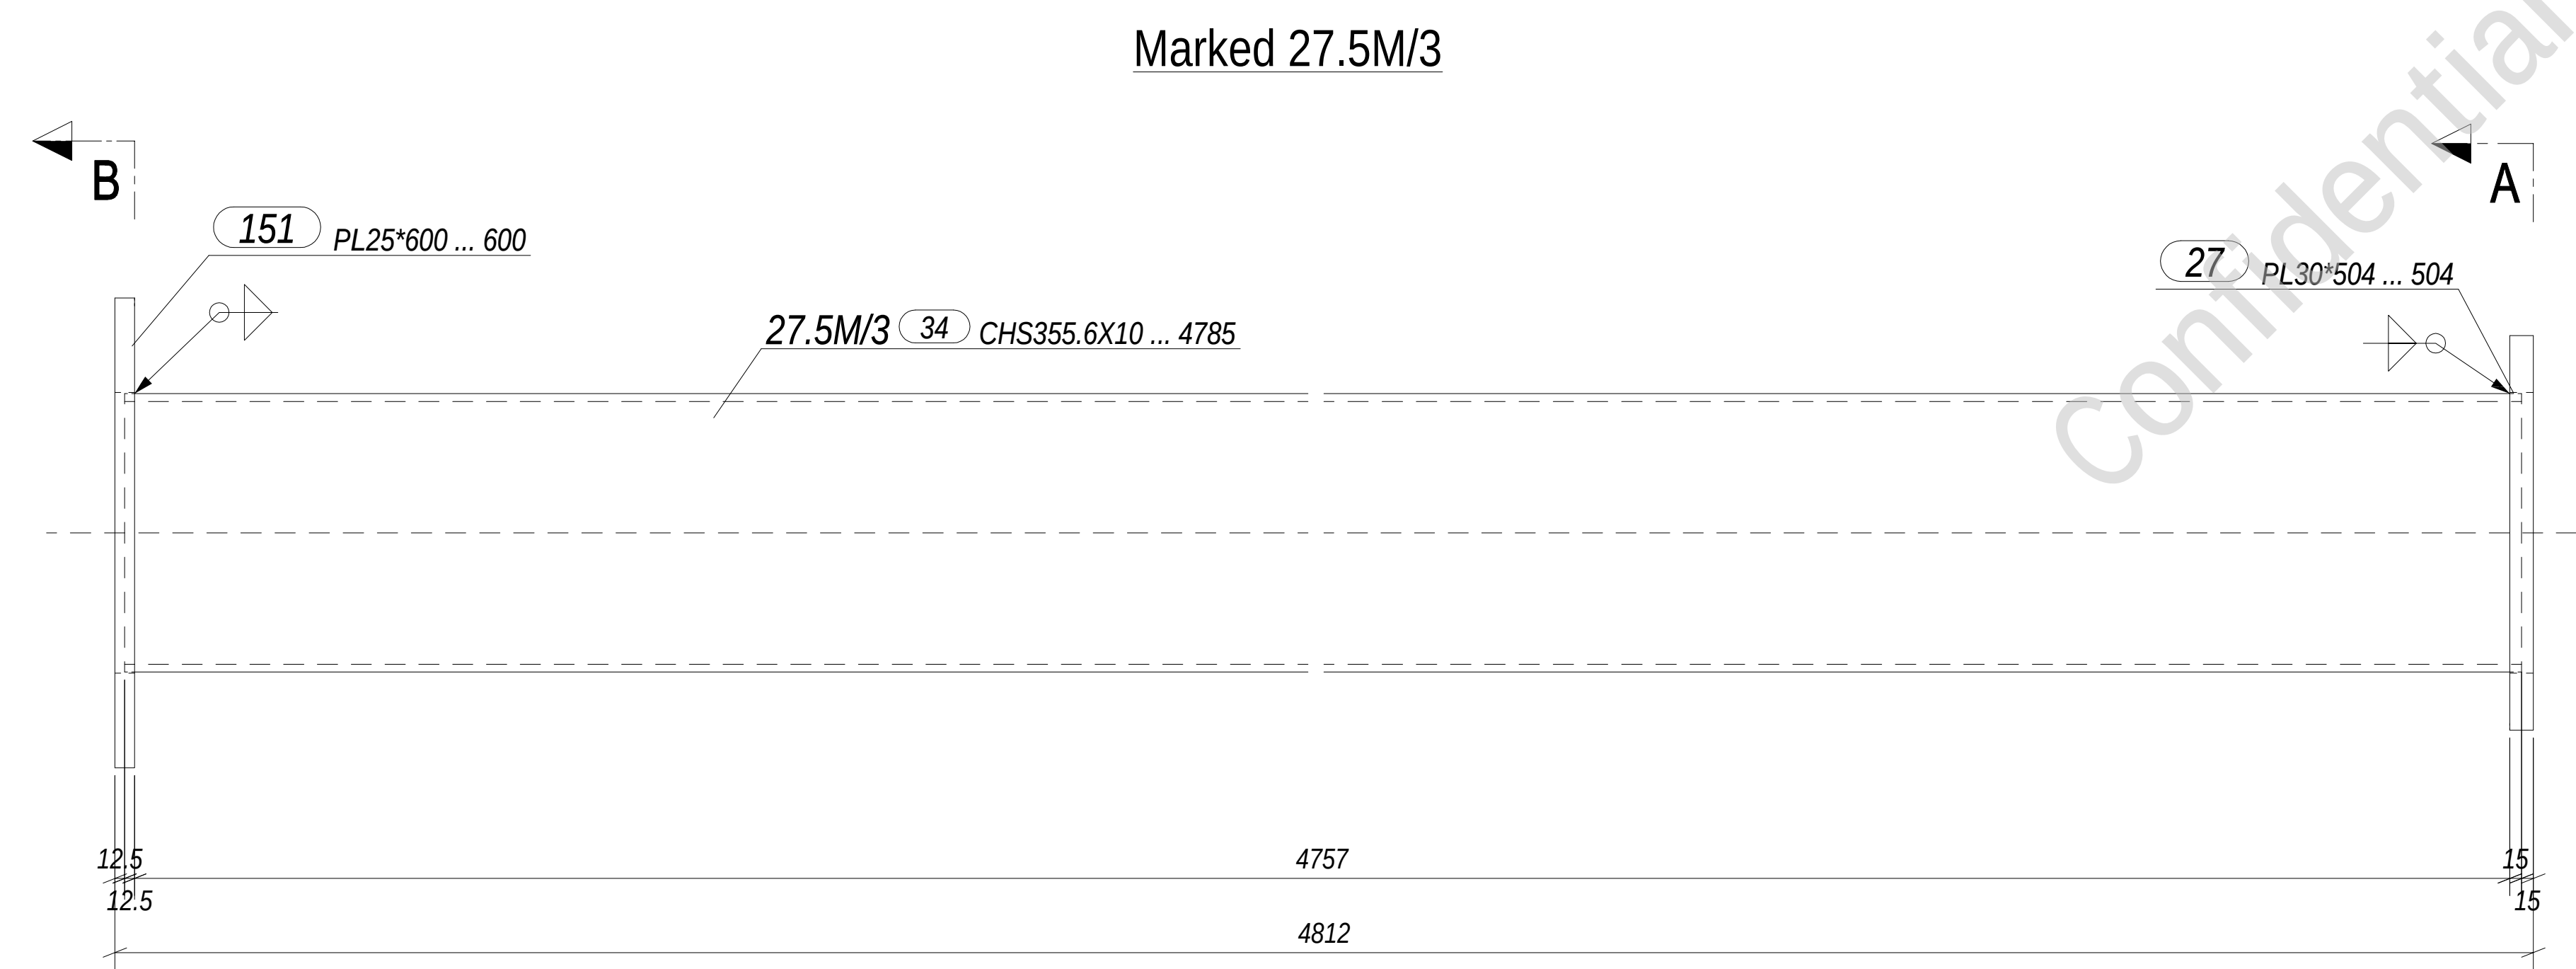





REV.:	DESCRIPTION:	DATE.:	DESIGNED:	CHECKED:	APPROVED:




LANDSNET




















DATE: 26.01.2023	DRAWING TYPE: ASSEMBLY_DRAWING	ASSEMBLY_DRAWING BSJX220KV GUYED_SUSPENSION_TOWER_WITH EARTHWIRE_PEAK	SHEET: 16
PAPER SIZE: A0	DESIGNED: GMH		
SCALE: 1:10	DRAWN: HC		
PROJECT NUMBER: KH1/KLA-04	CHECKED: SY	GENERAL_LAYOUT 27.5M_LEG	REVISION: 0
DRAWING NUMBER: 684-02-IM-16	APPROVED: LANDSNET		

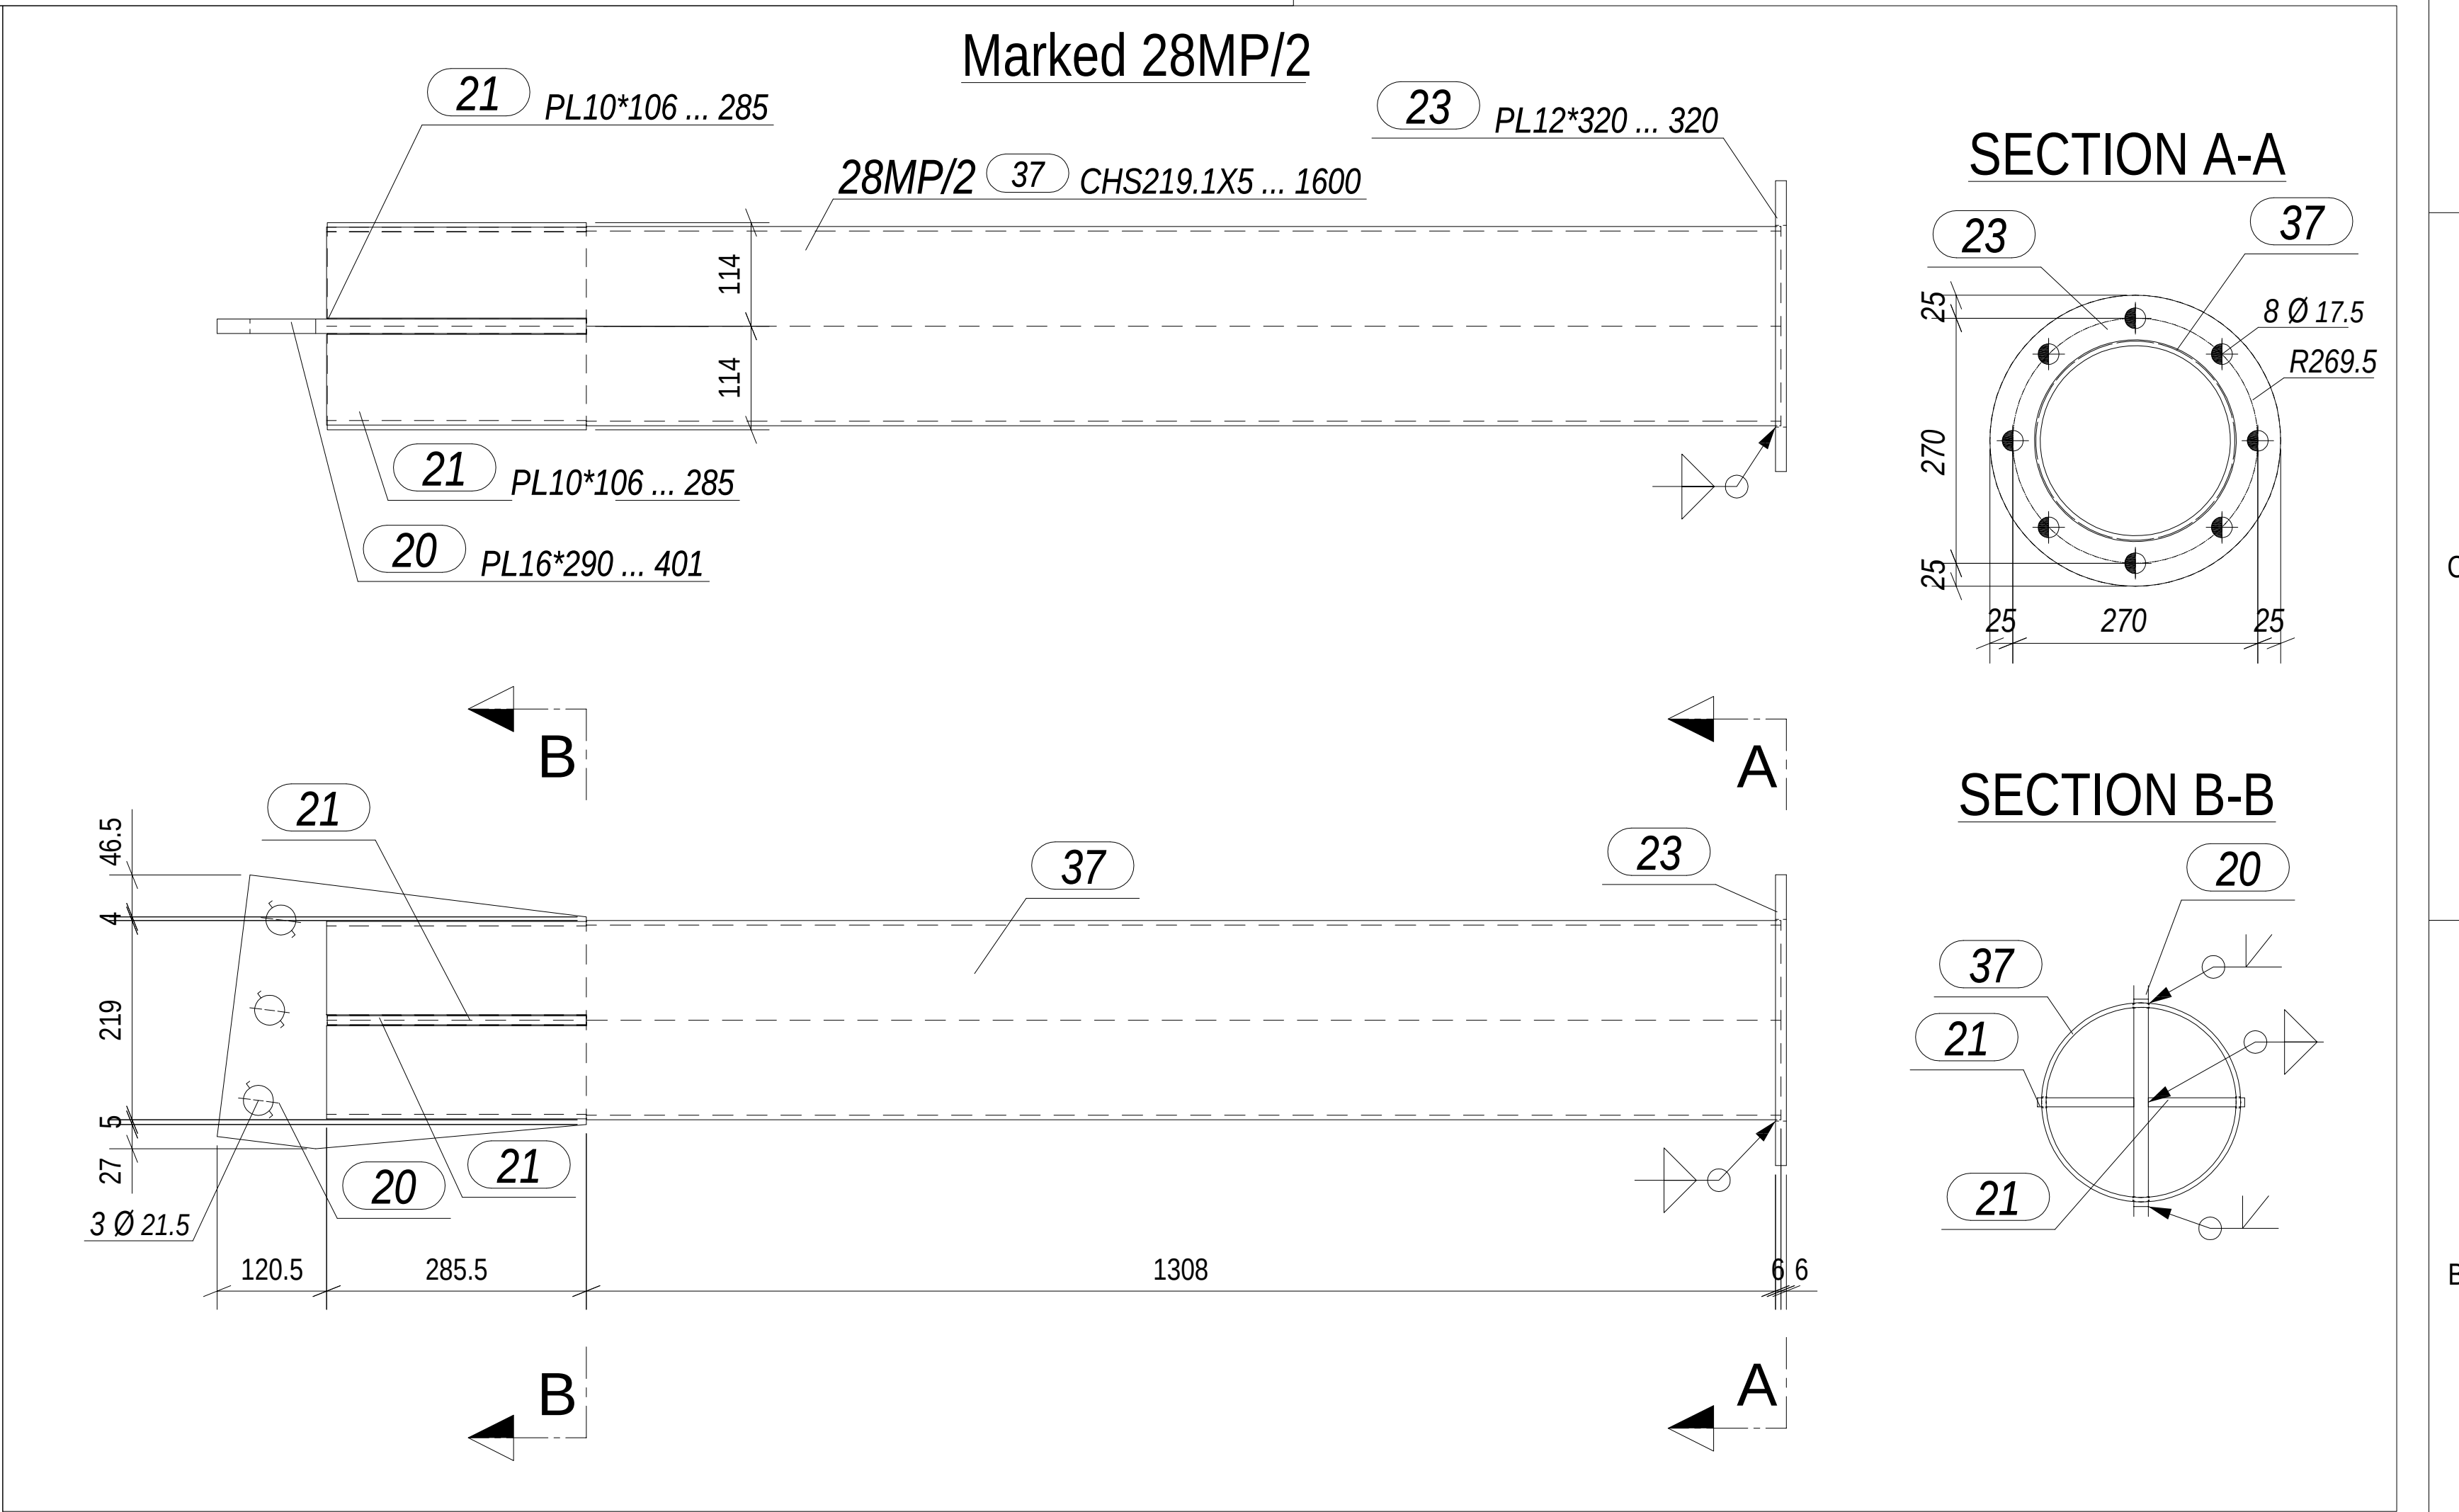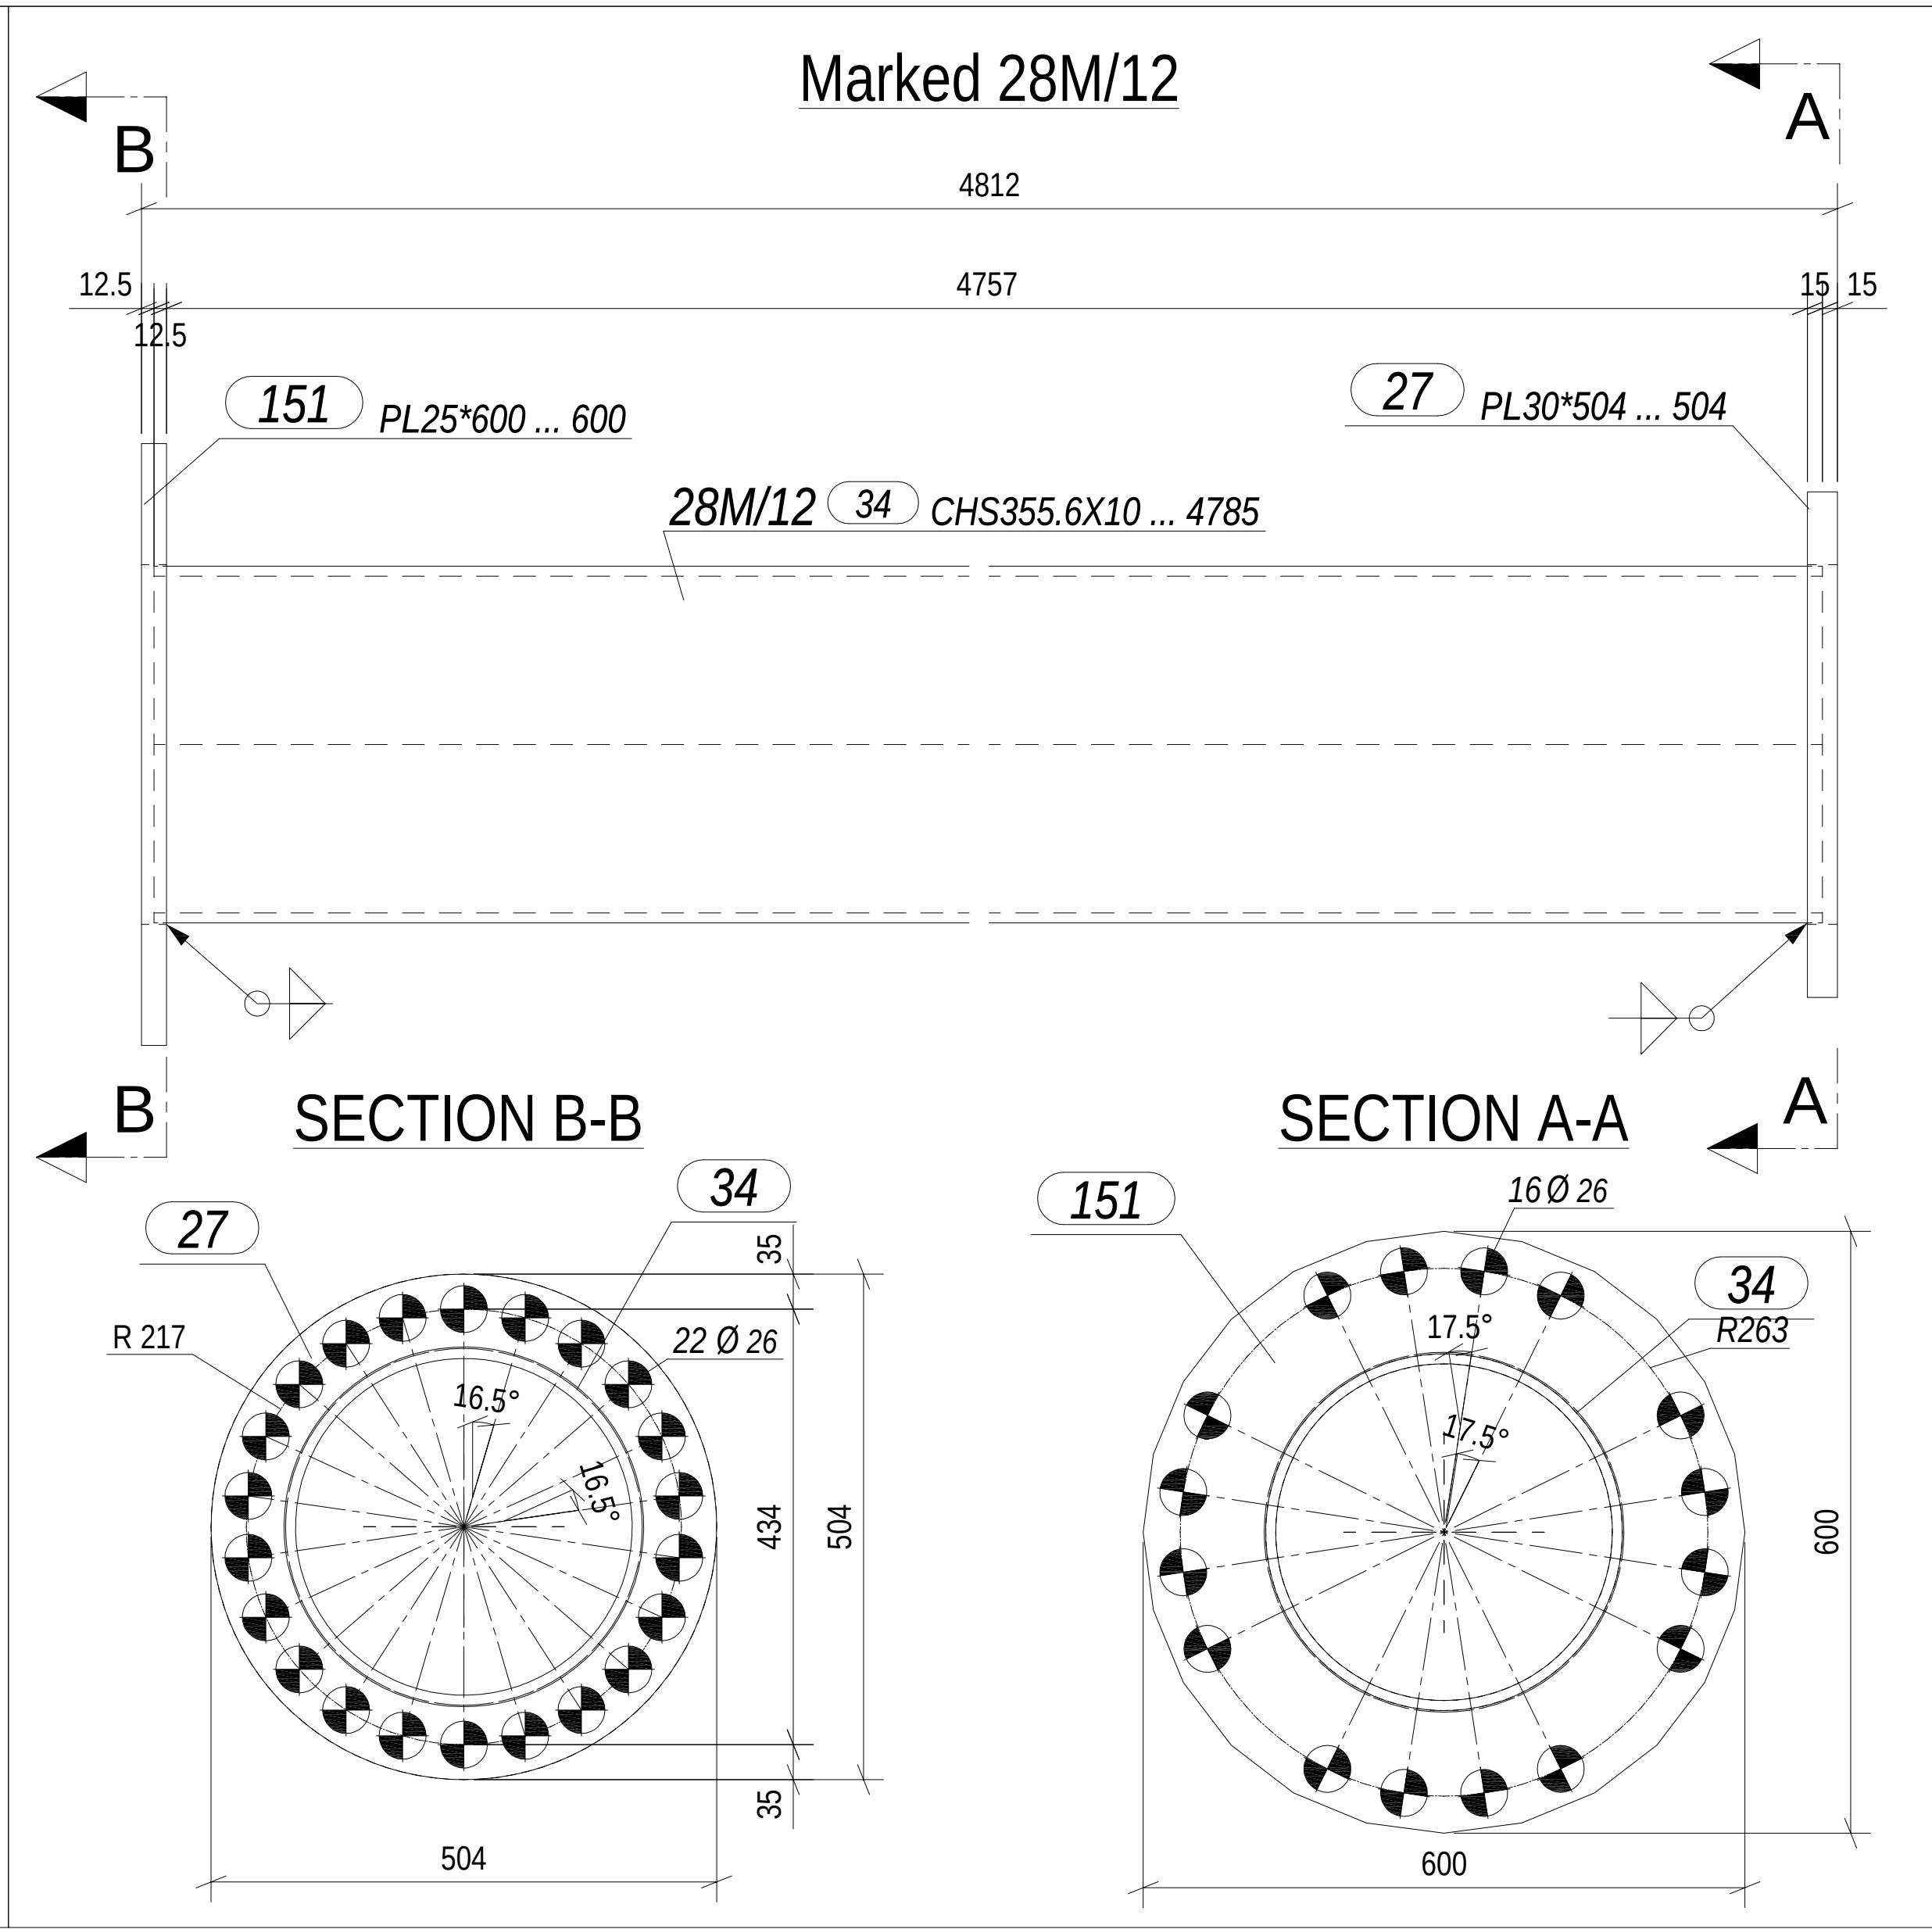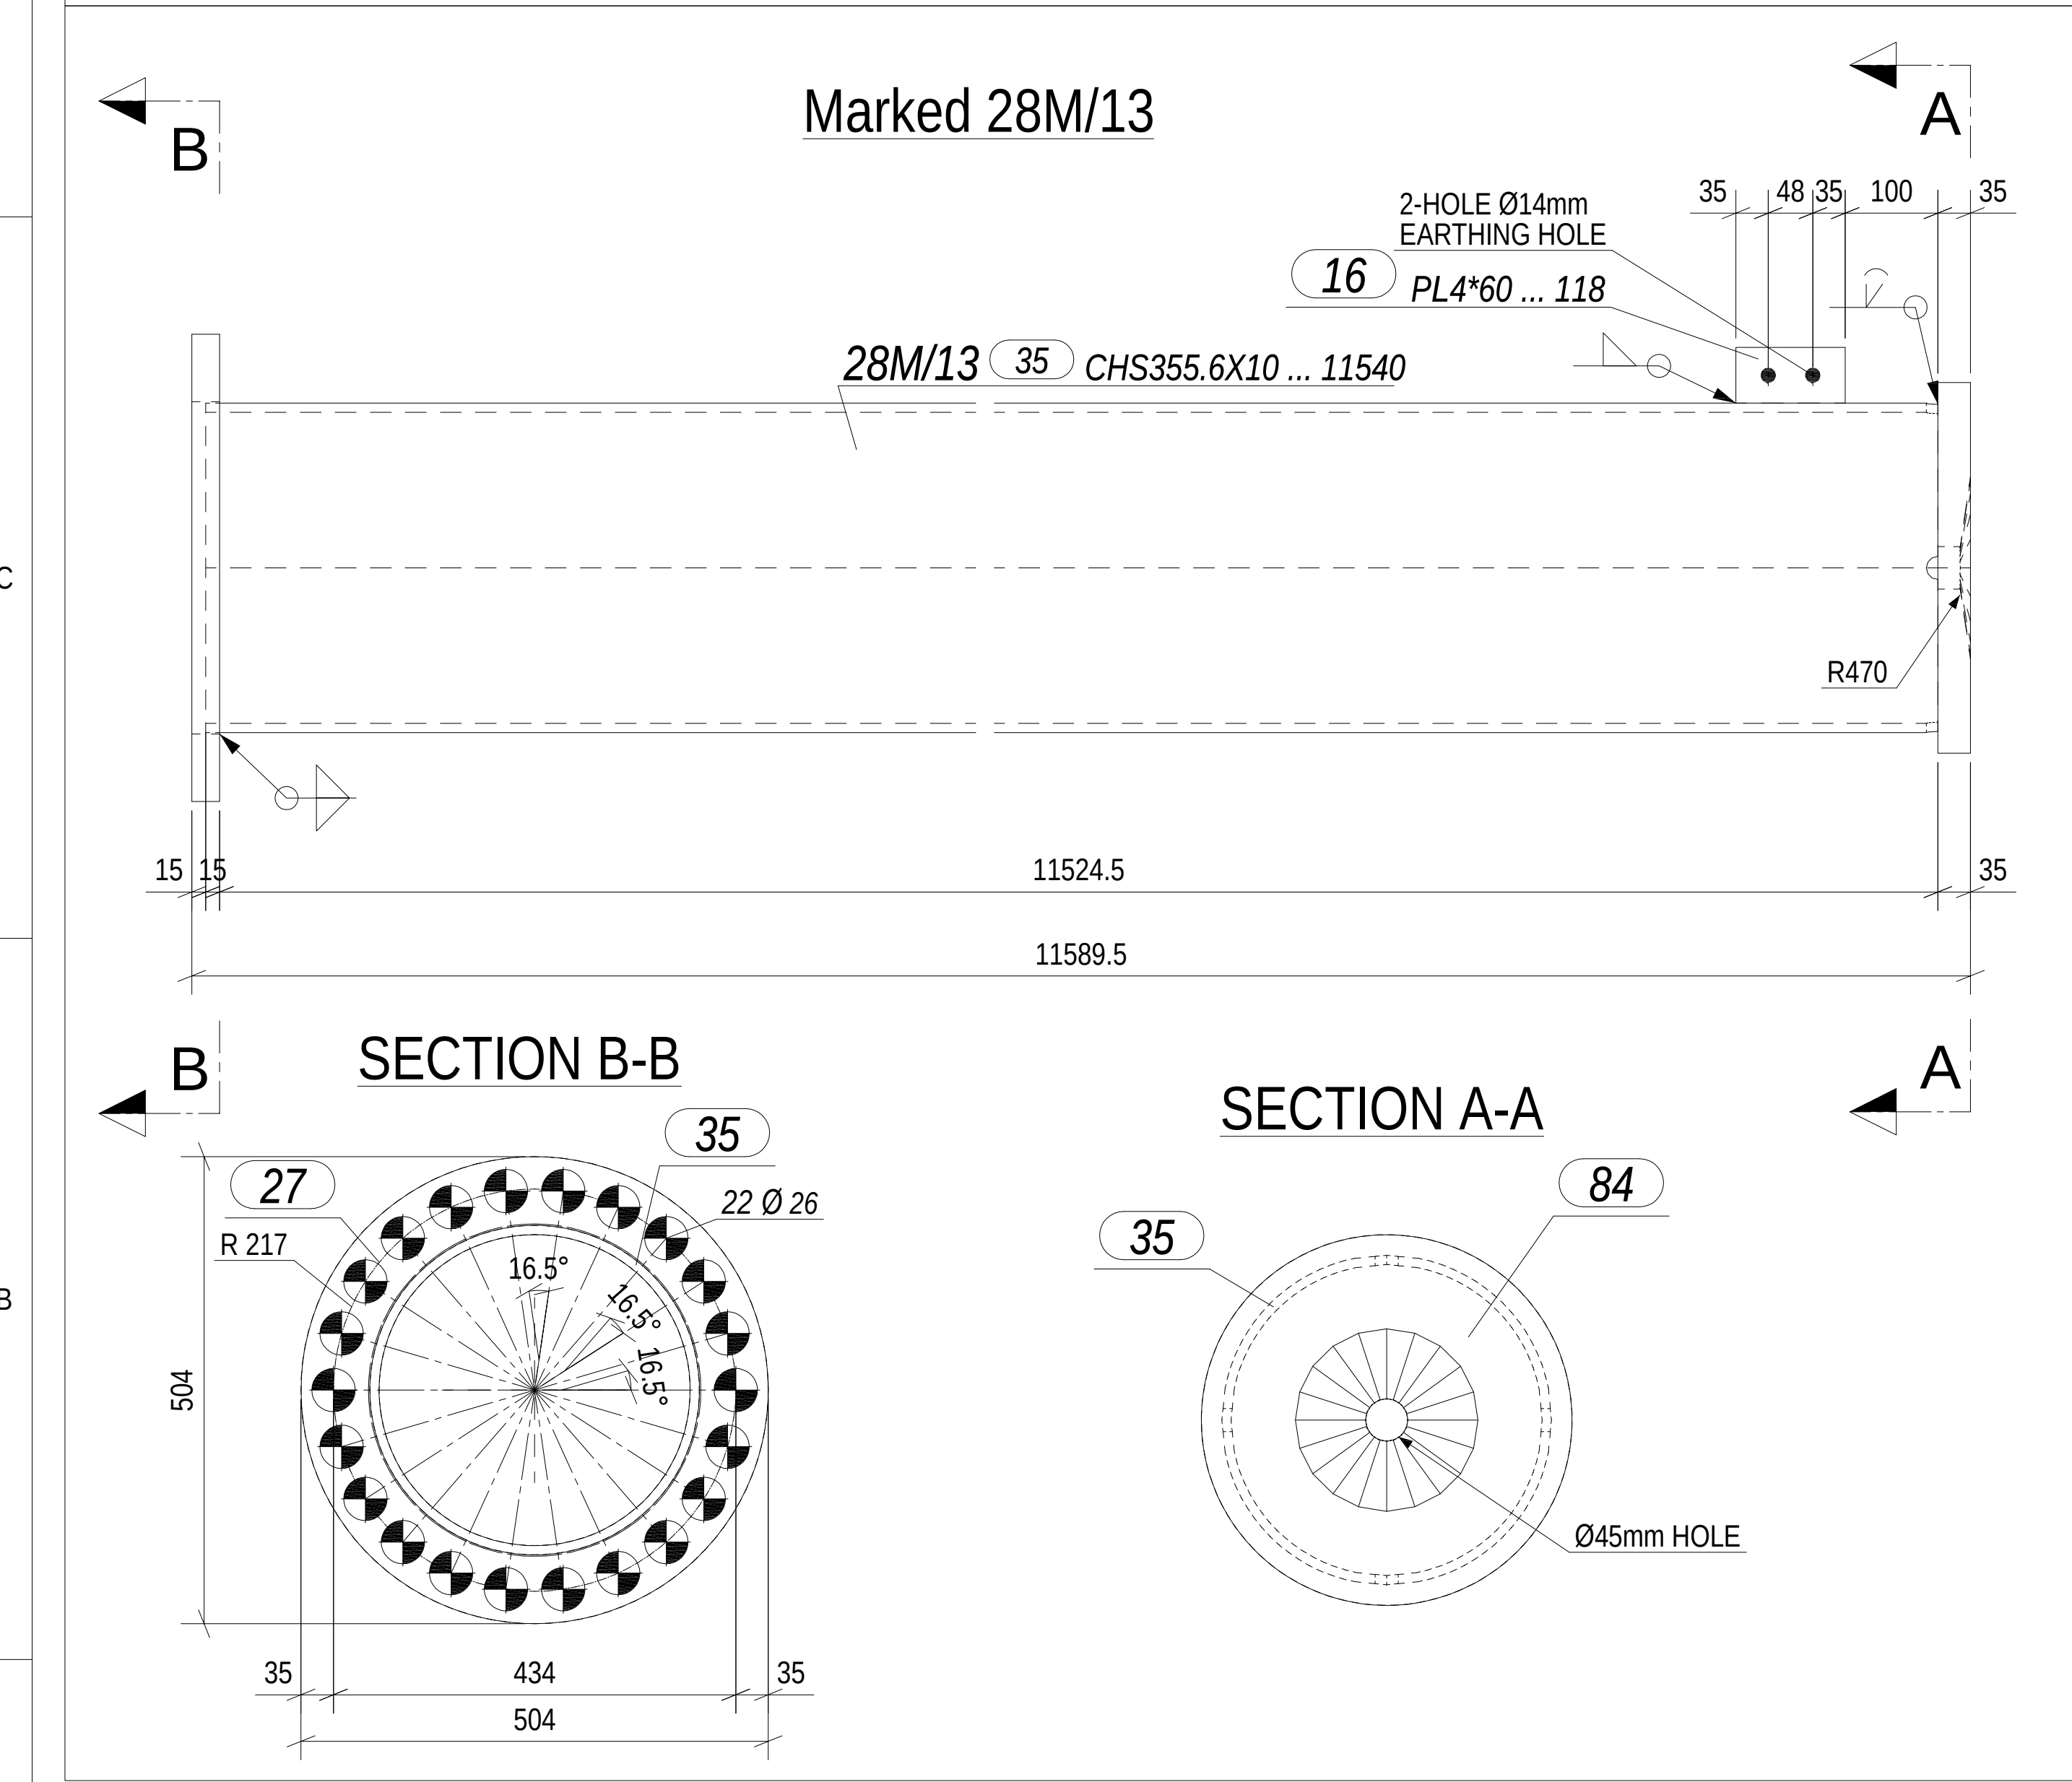
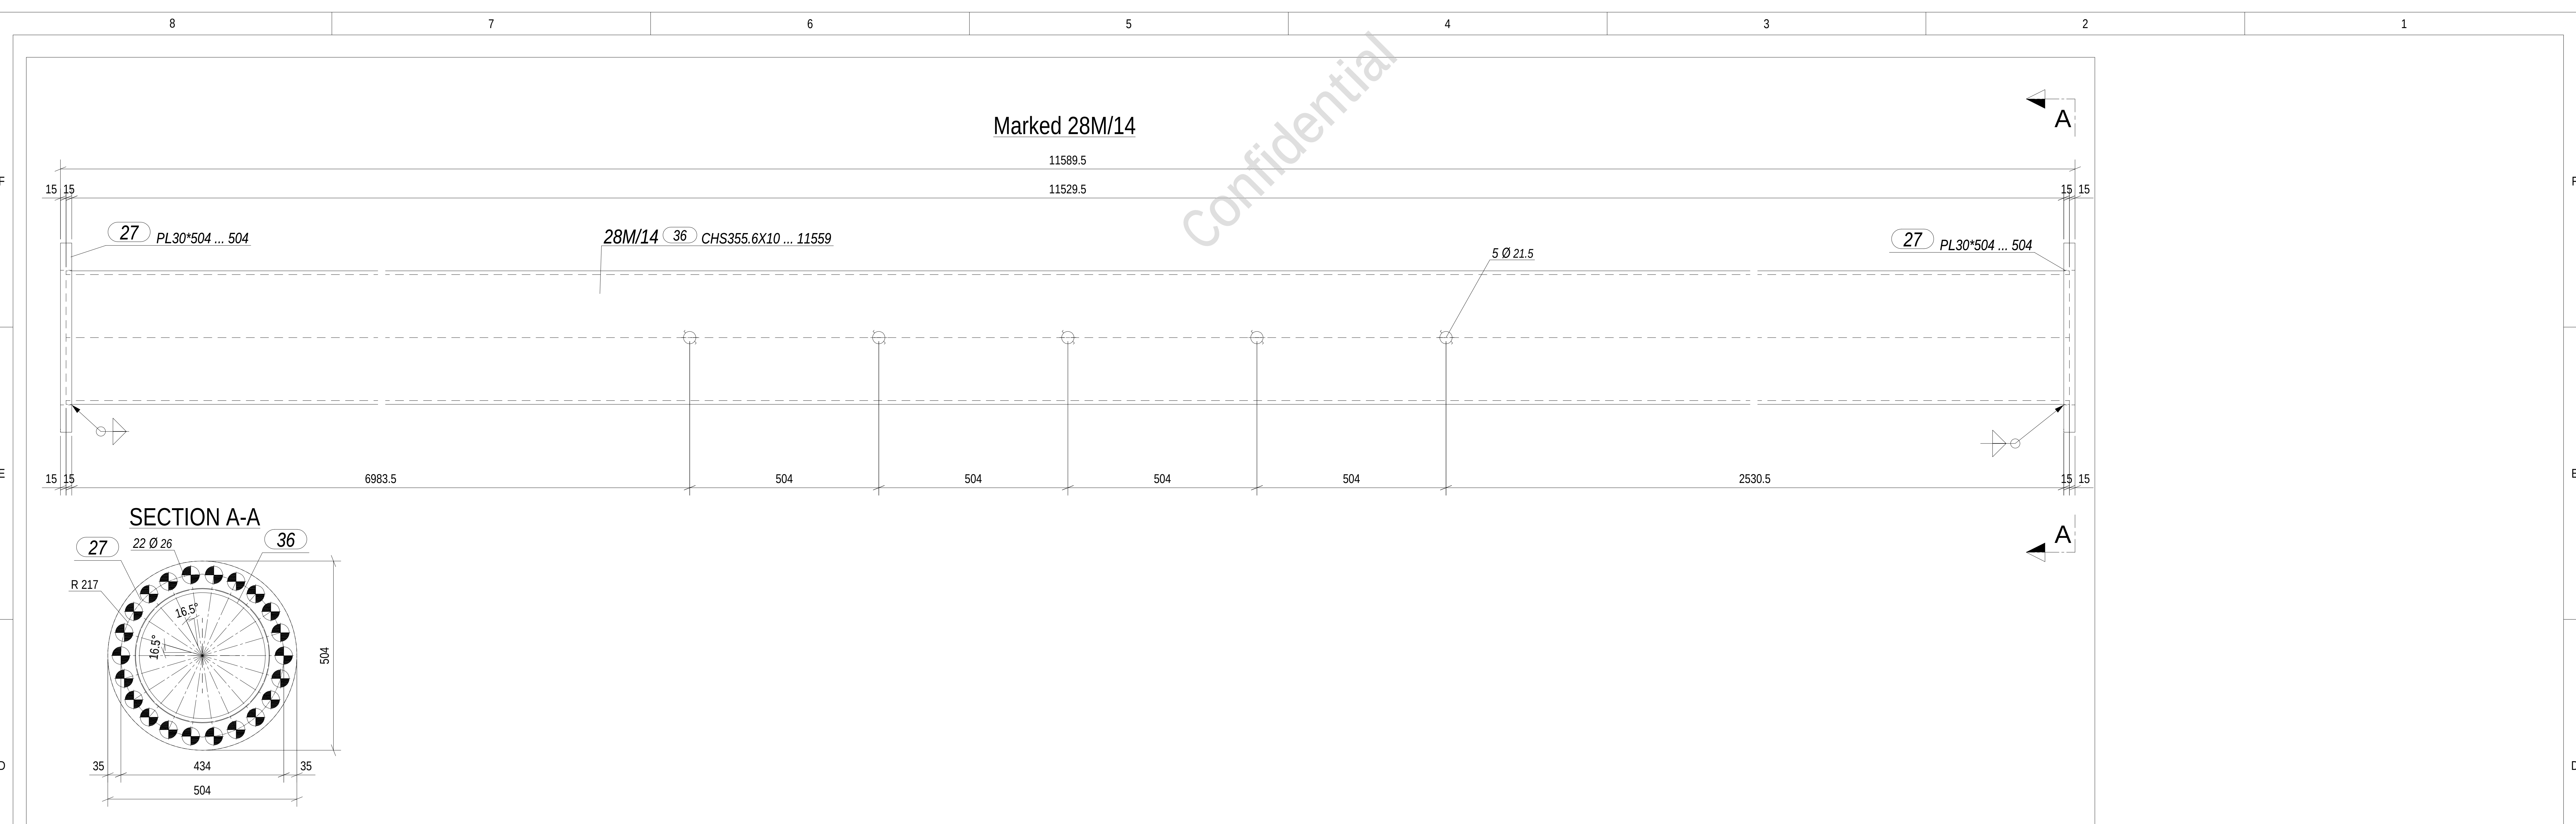


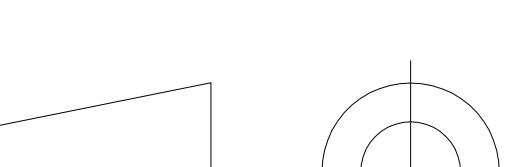
								DATE: 26.01.2023	DRAWING TYPE: ASSEMBLY_DRAWING	ASSEMBLY_DRAWING BSJX220KV GUYED_SUSPENSION_TOWER_WITH EARTHWIRE_PEAK	SHEET: 17				
								PAPER SIZE: A0	DESIGNED: GMH		GENERAL_LAYOUT 28M_LEG	REVISION: 0			
								SCALE: 1:10	DRAWN: HC						
								PROJECT NUMBER: KH1/KLA-04	CHECKED: SY						
								DRAWING NUMBER: 684-02-IM-17	APPROVED: LANDSNET						
REV.:	DESCRIPTION:					DATE.:	DESIGNED:	CHECKED:	APPROVED:						
8		7		6		5		4		3		2		1	

Confidential

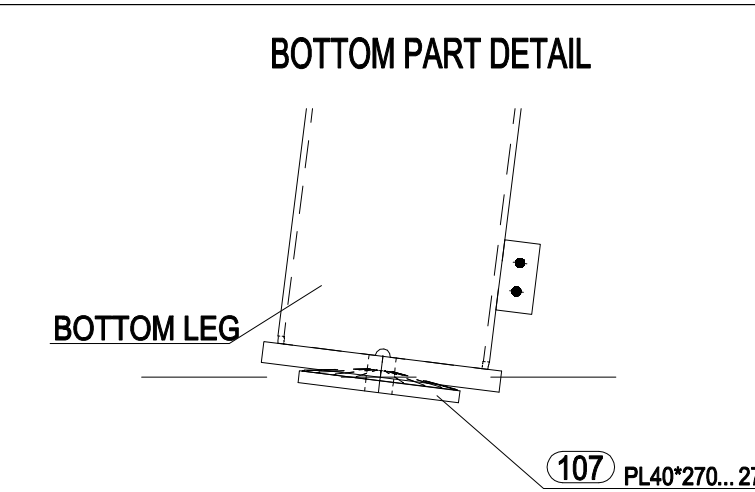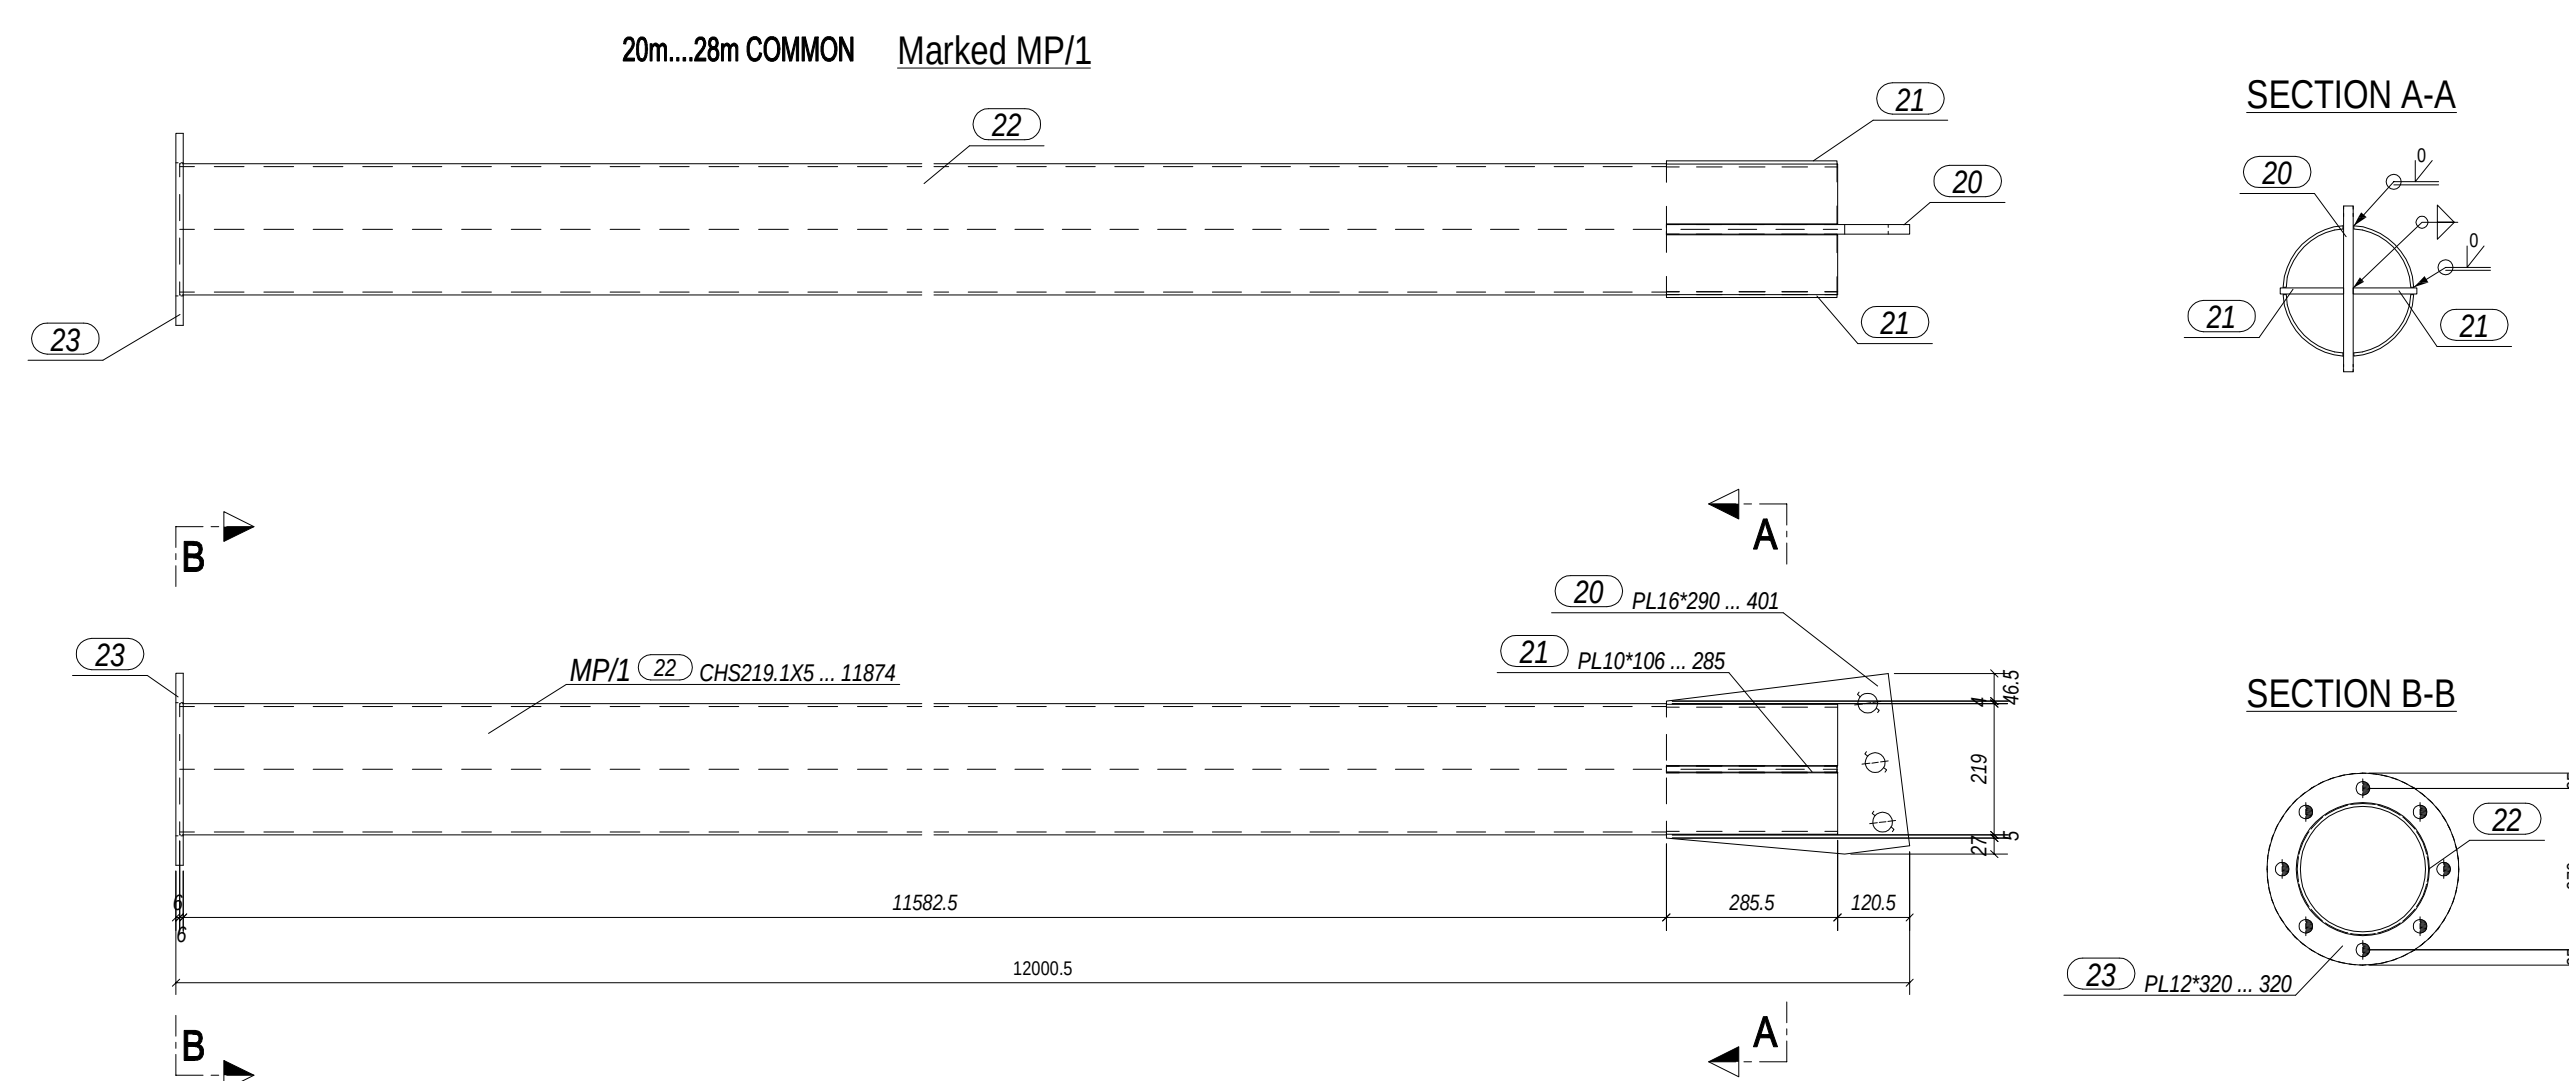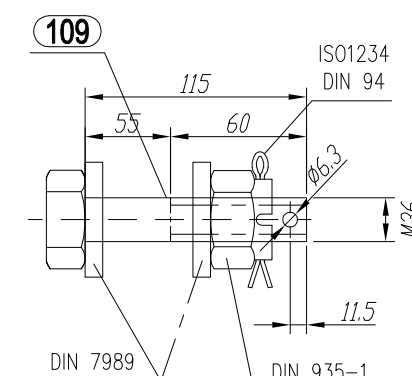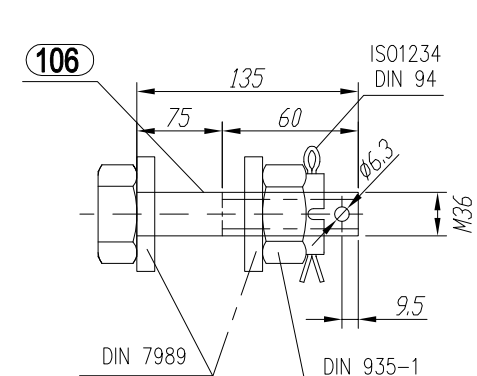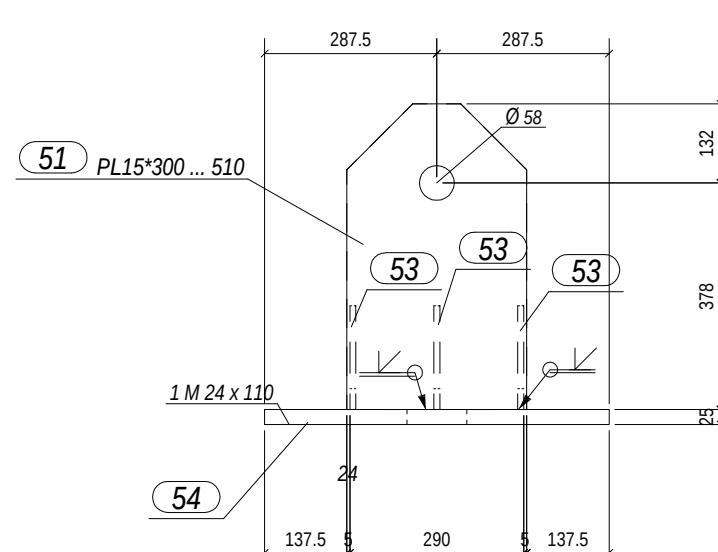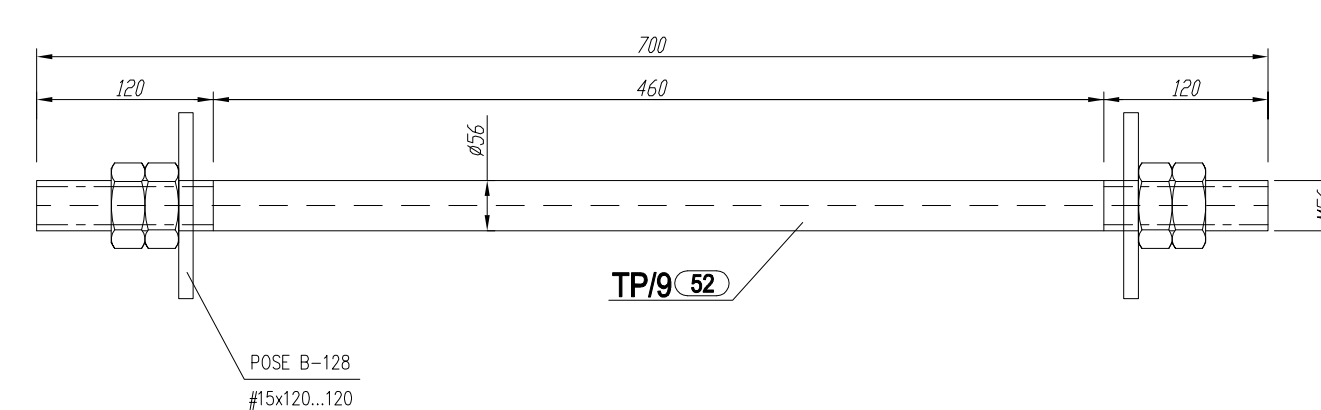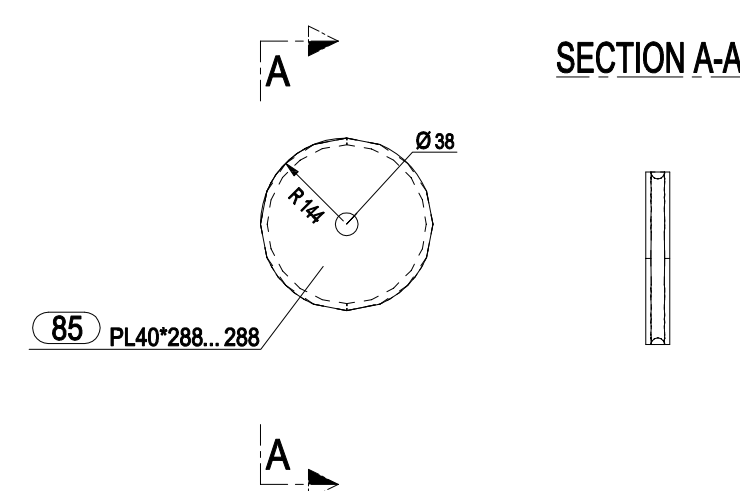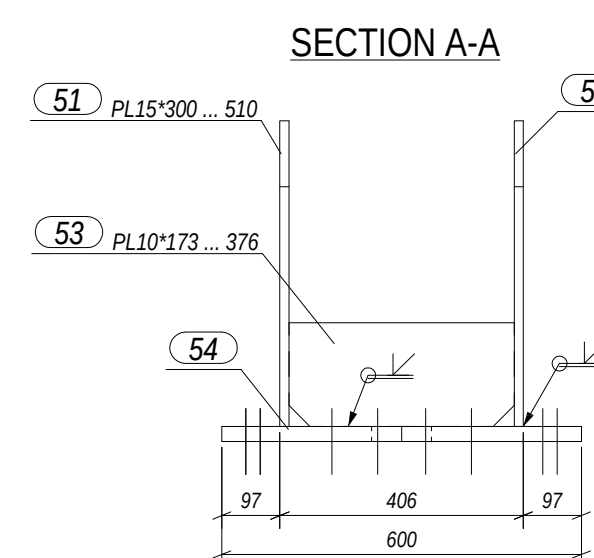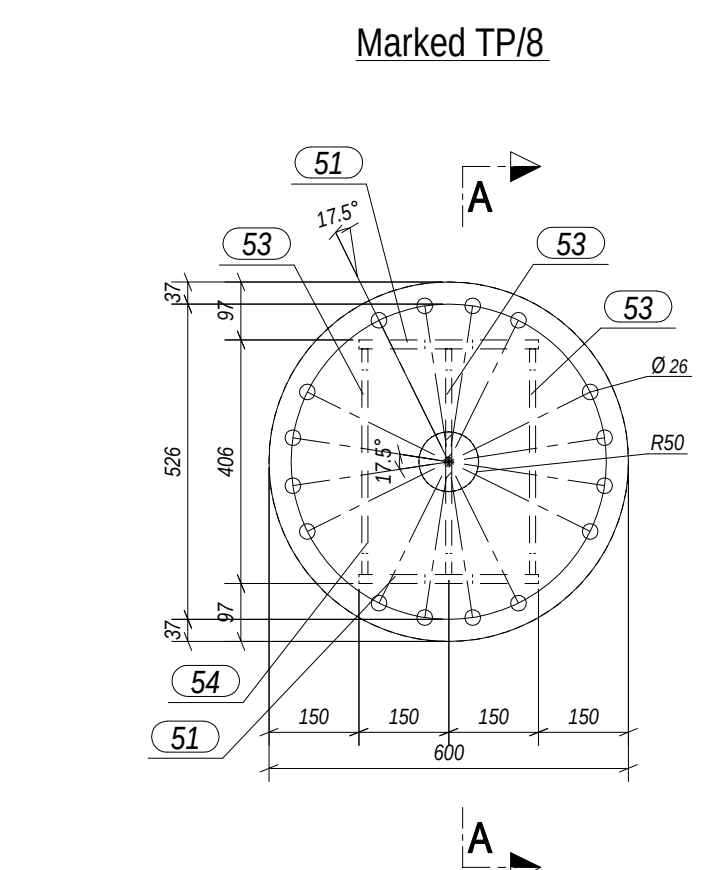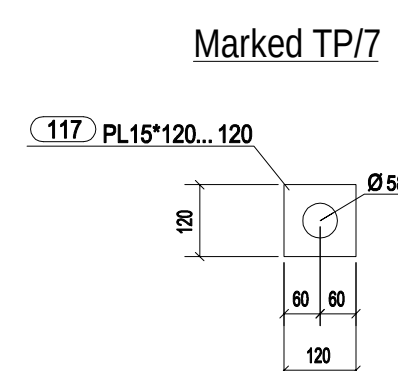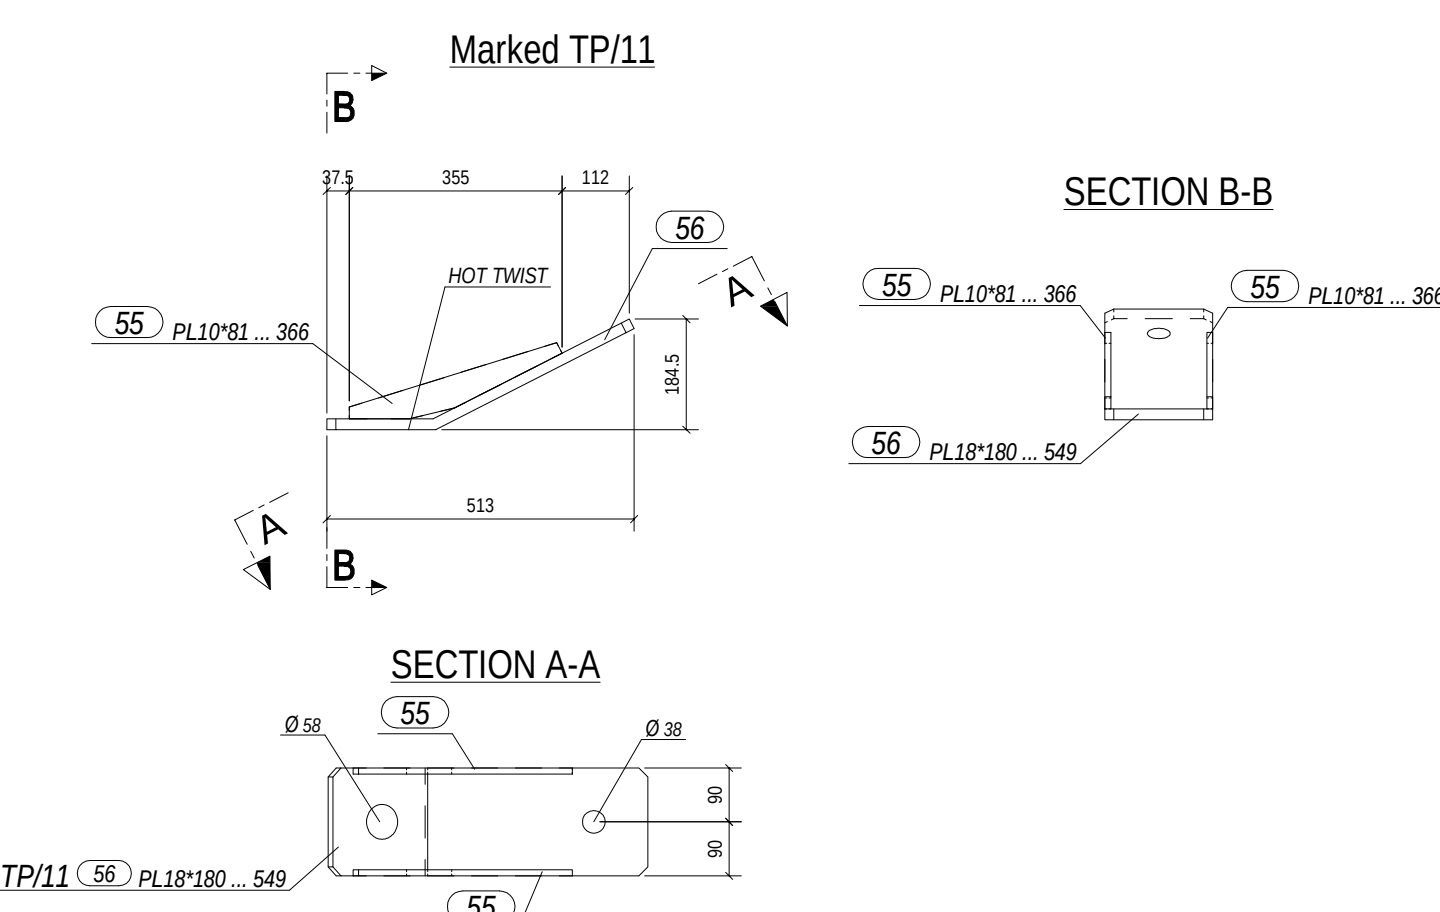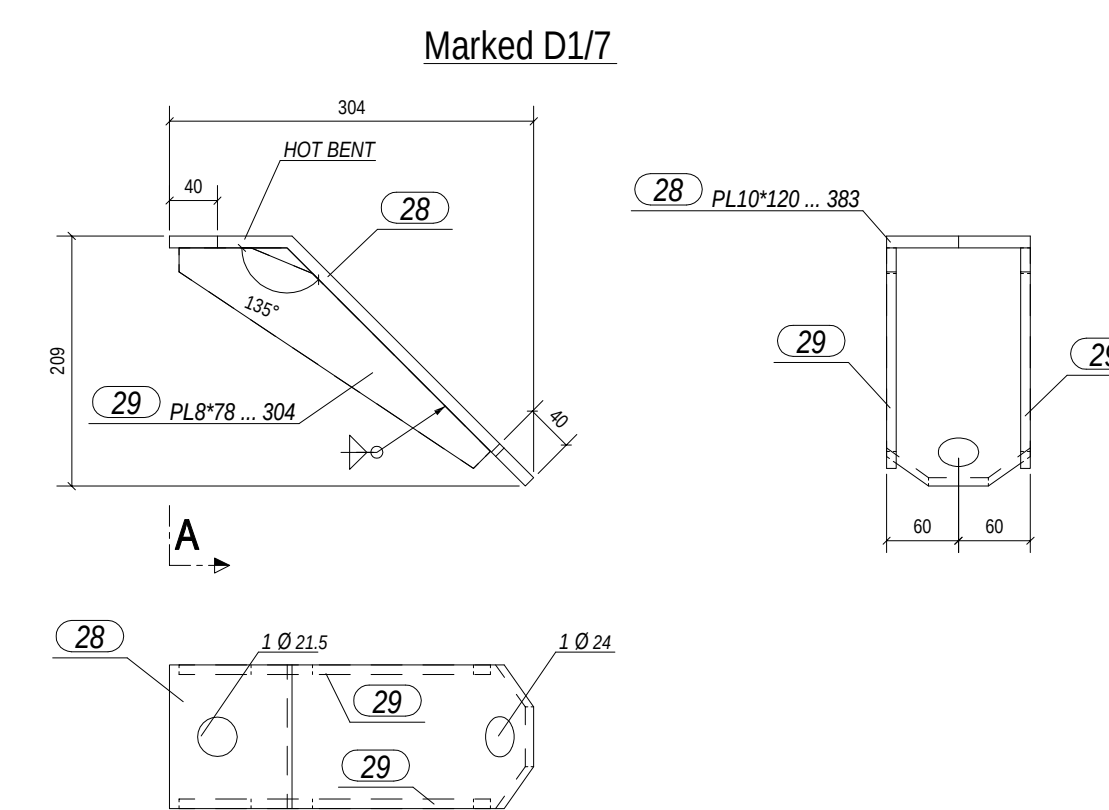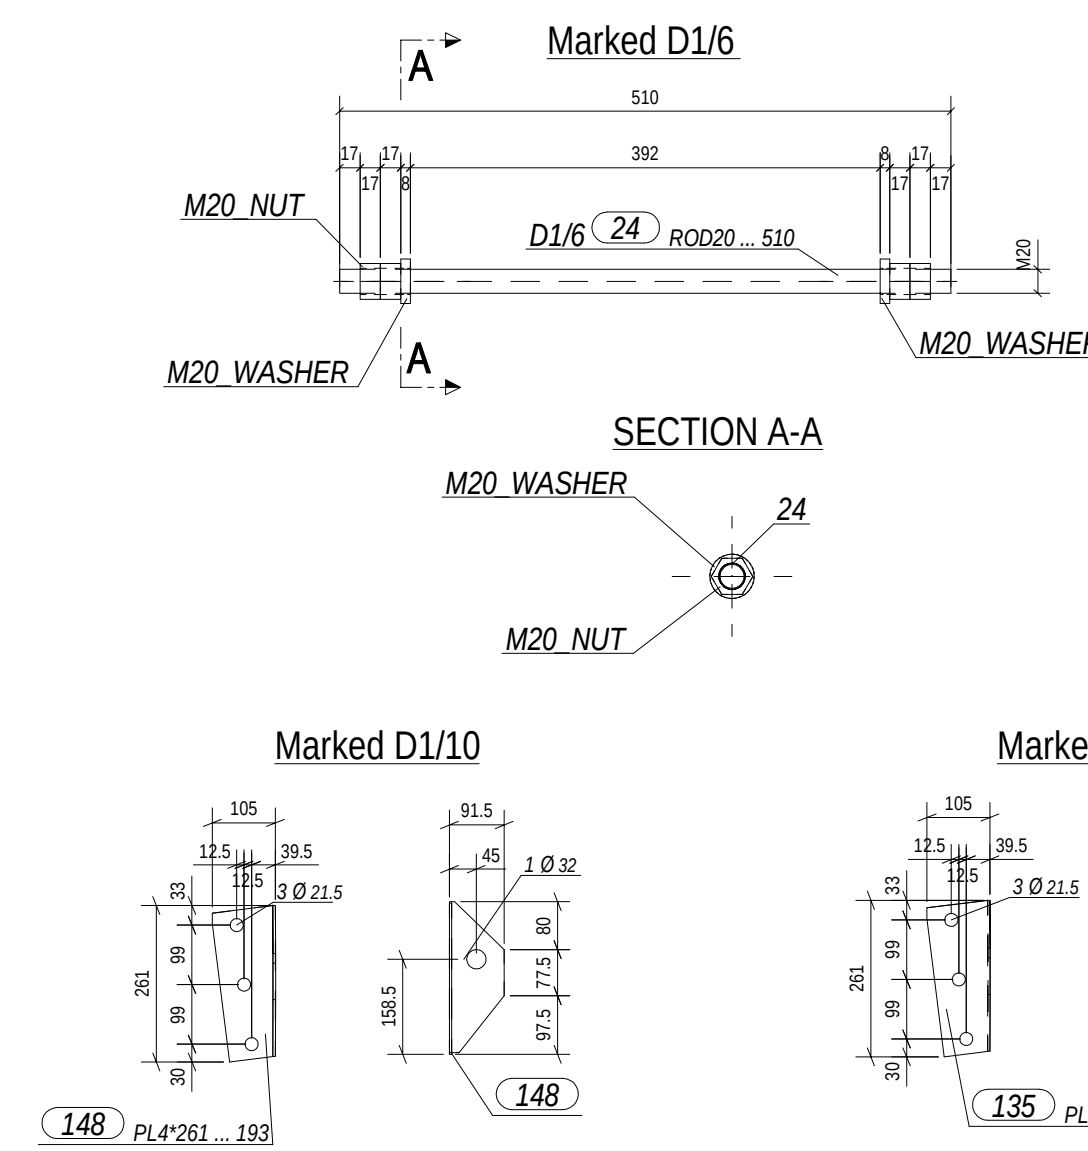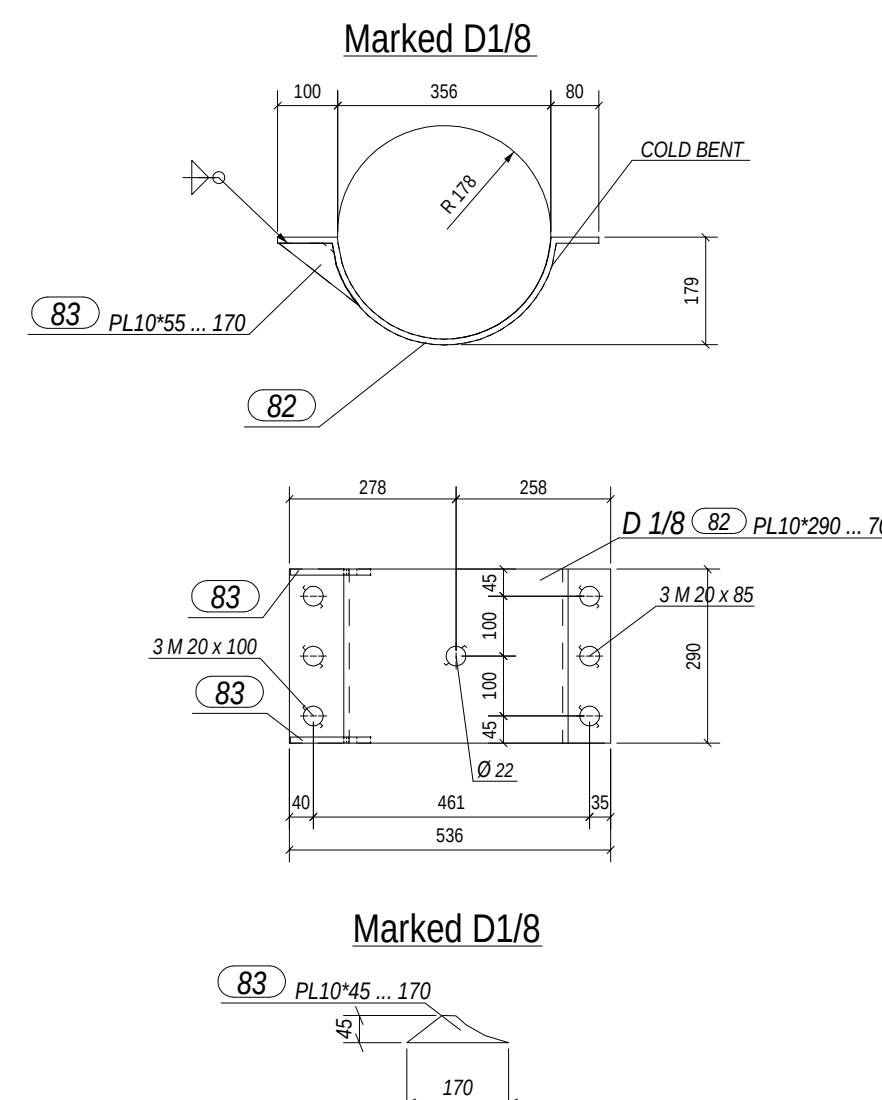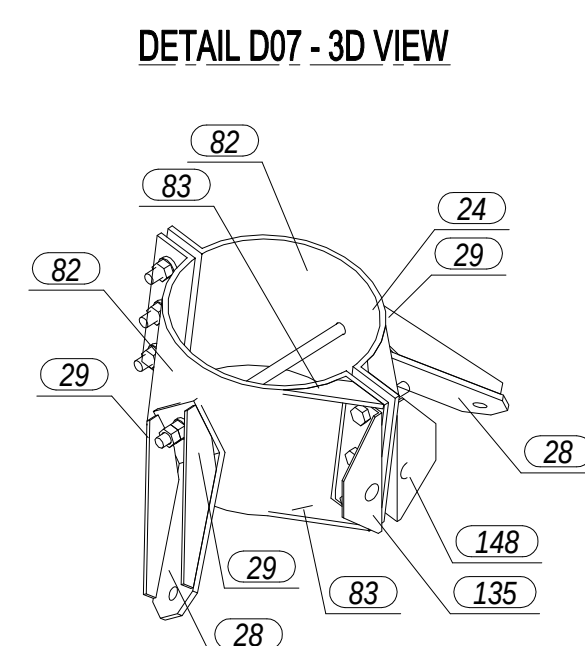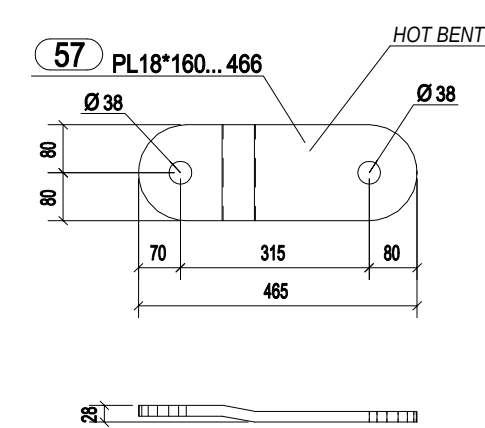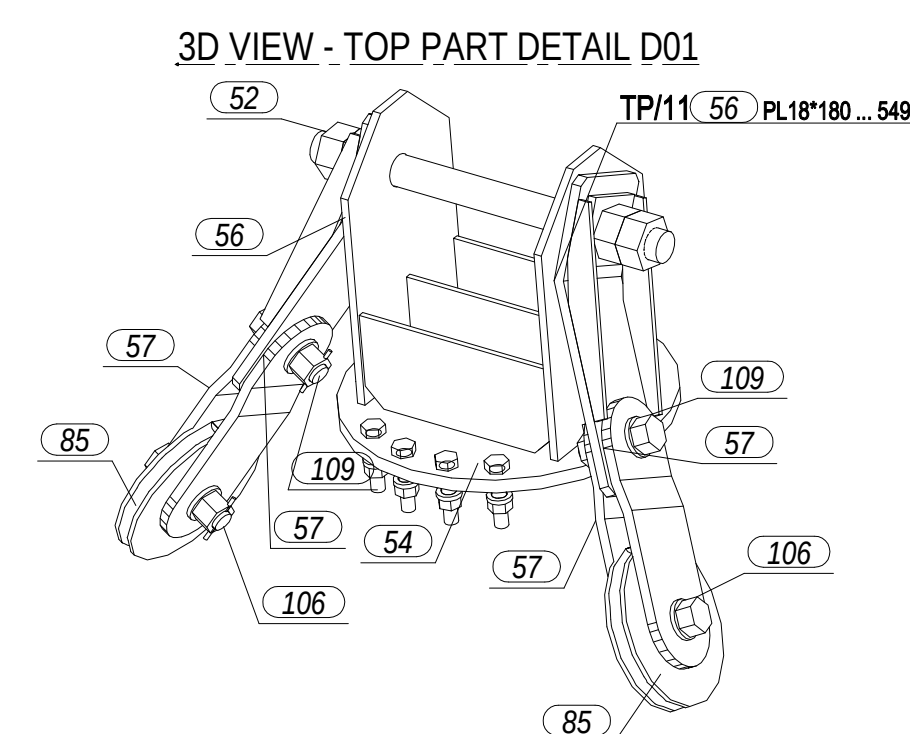


BOTTOM PART

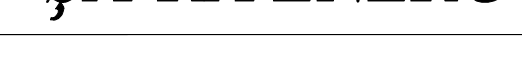 						 ŞA-RA ENERGY		DATE: 26.01.2023	DRAWING TYPE: ASSEMBLY_DRAWING	ASSEMBLY_DRAWING BSJX220KV GUYED_SUSPENSION_TOWER_WITH EARTHWIRE_PEAK	SHEET: 18		
									PAPER SIZE: A0		DESIGNED: GMH	GENERAL_LAYOUT SECTION_AND_DETAIL(DB-4,MP1,TP)	REVISION 1
									SCALE: 1:10		DRAWN: AG		
									PROJECT NUMBER: KH1/KLA-04		CHECKED: SY		
REV.:	DESCRIPTION:	DATE.:	DESIGNED:	CHECKED:	APPROVED:	 		DRAWING NUMBER: 684-02-IM-18	APPROVED: LANDSNET				

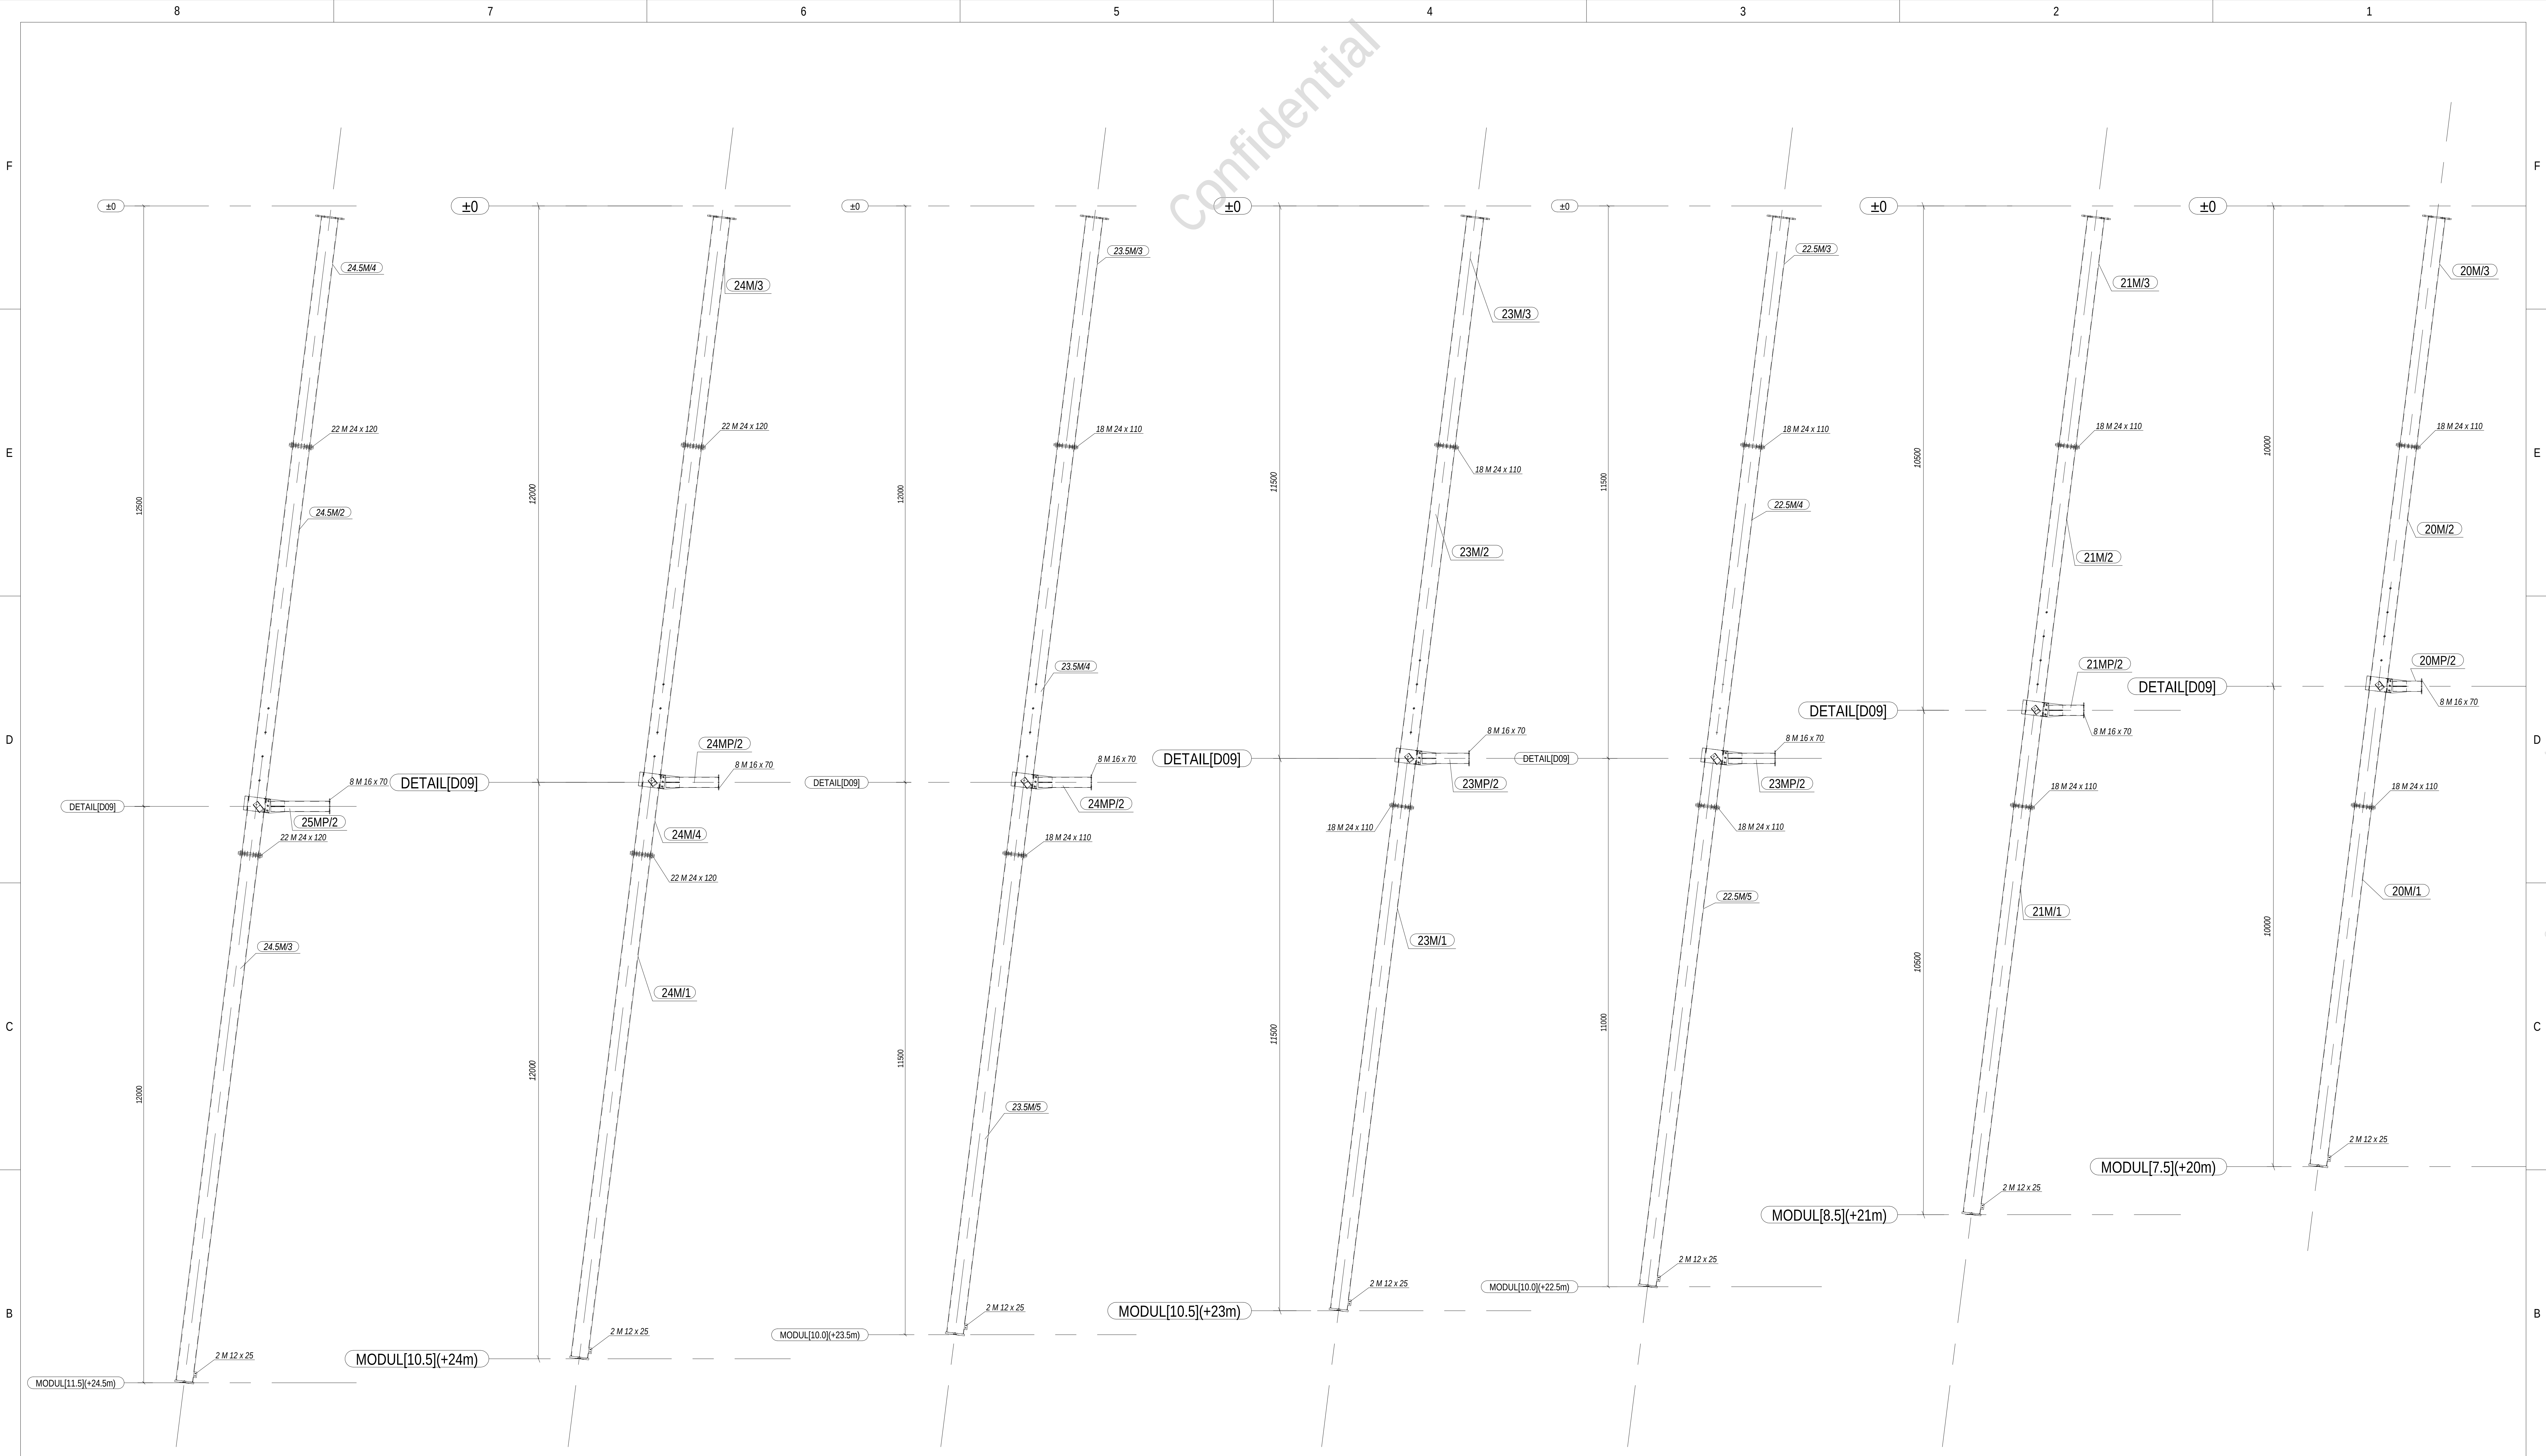

--	--	

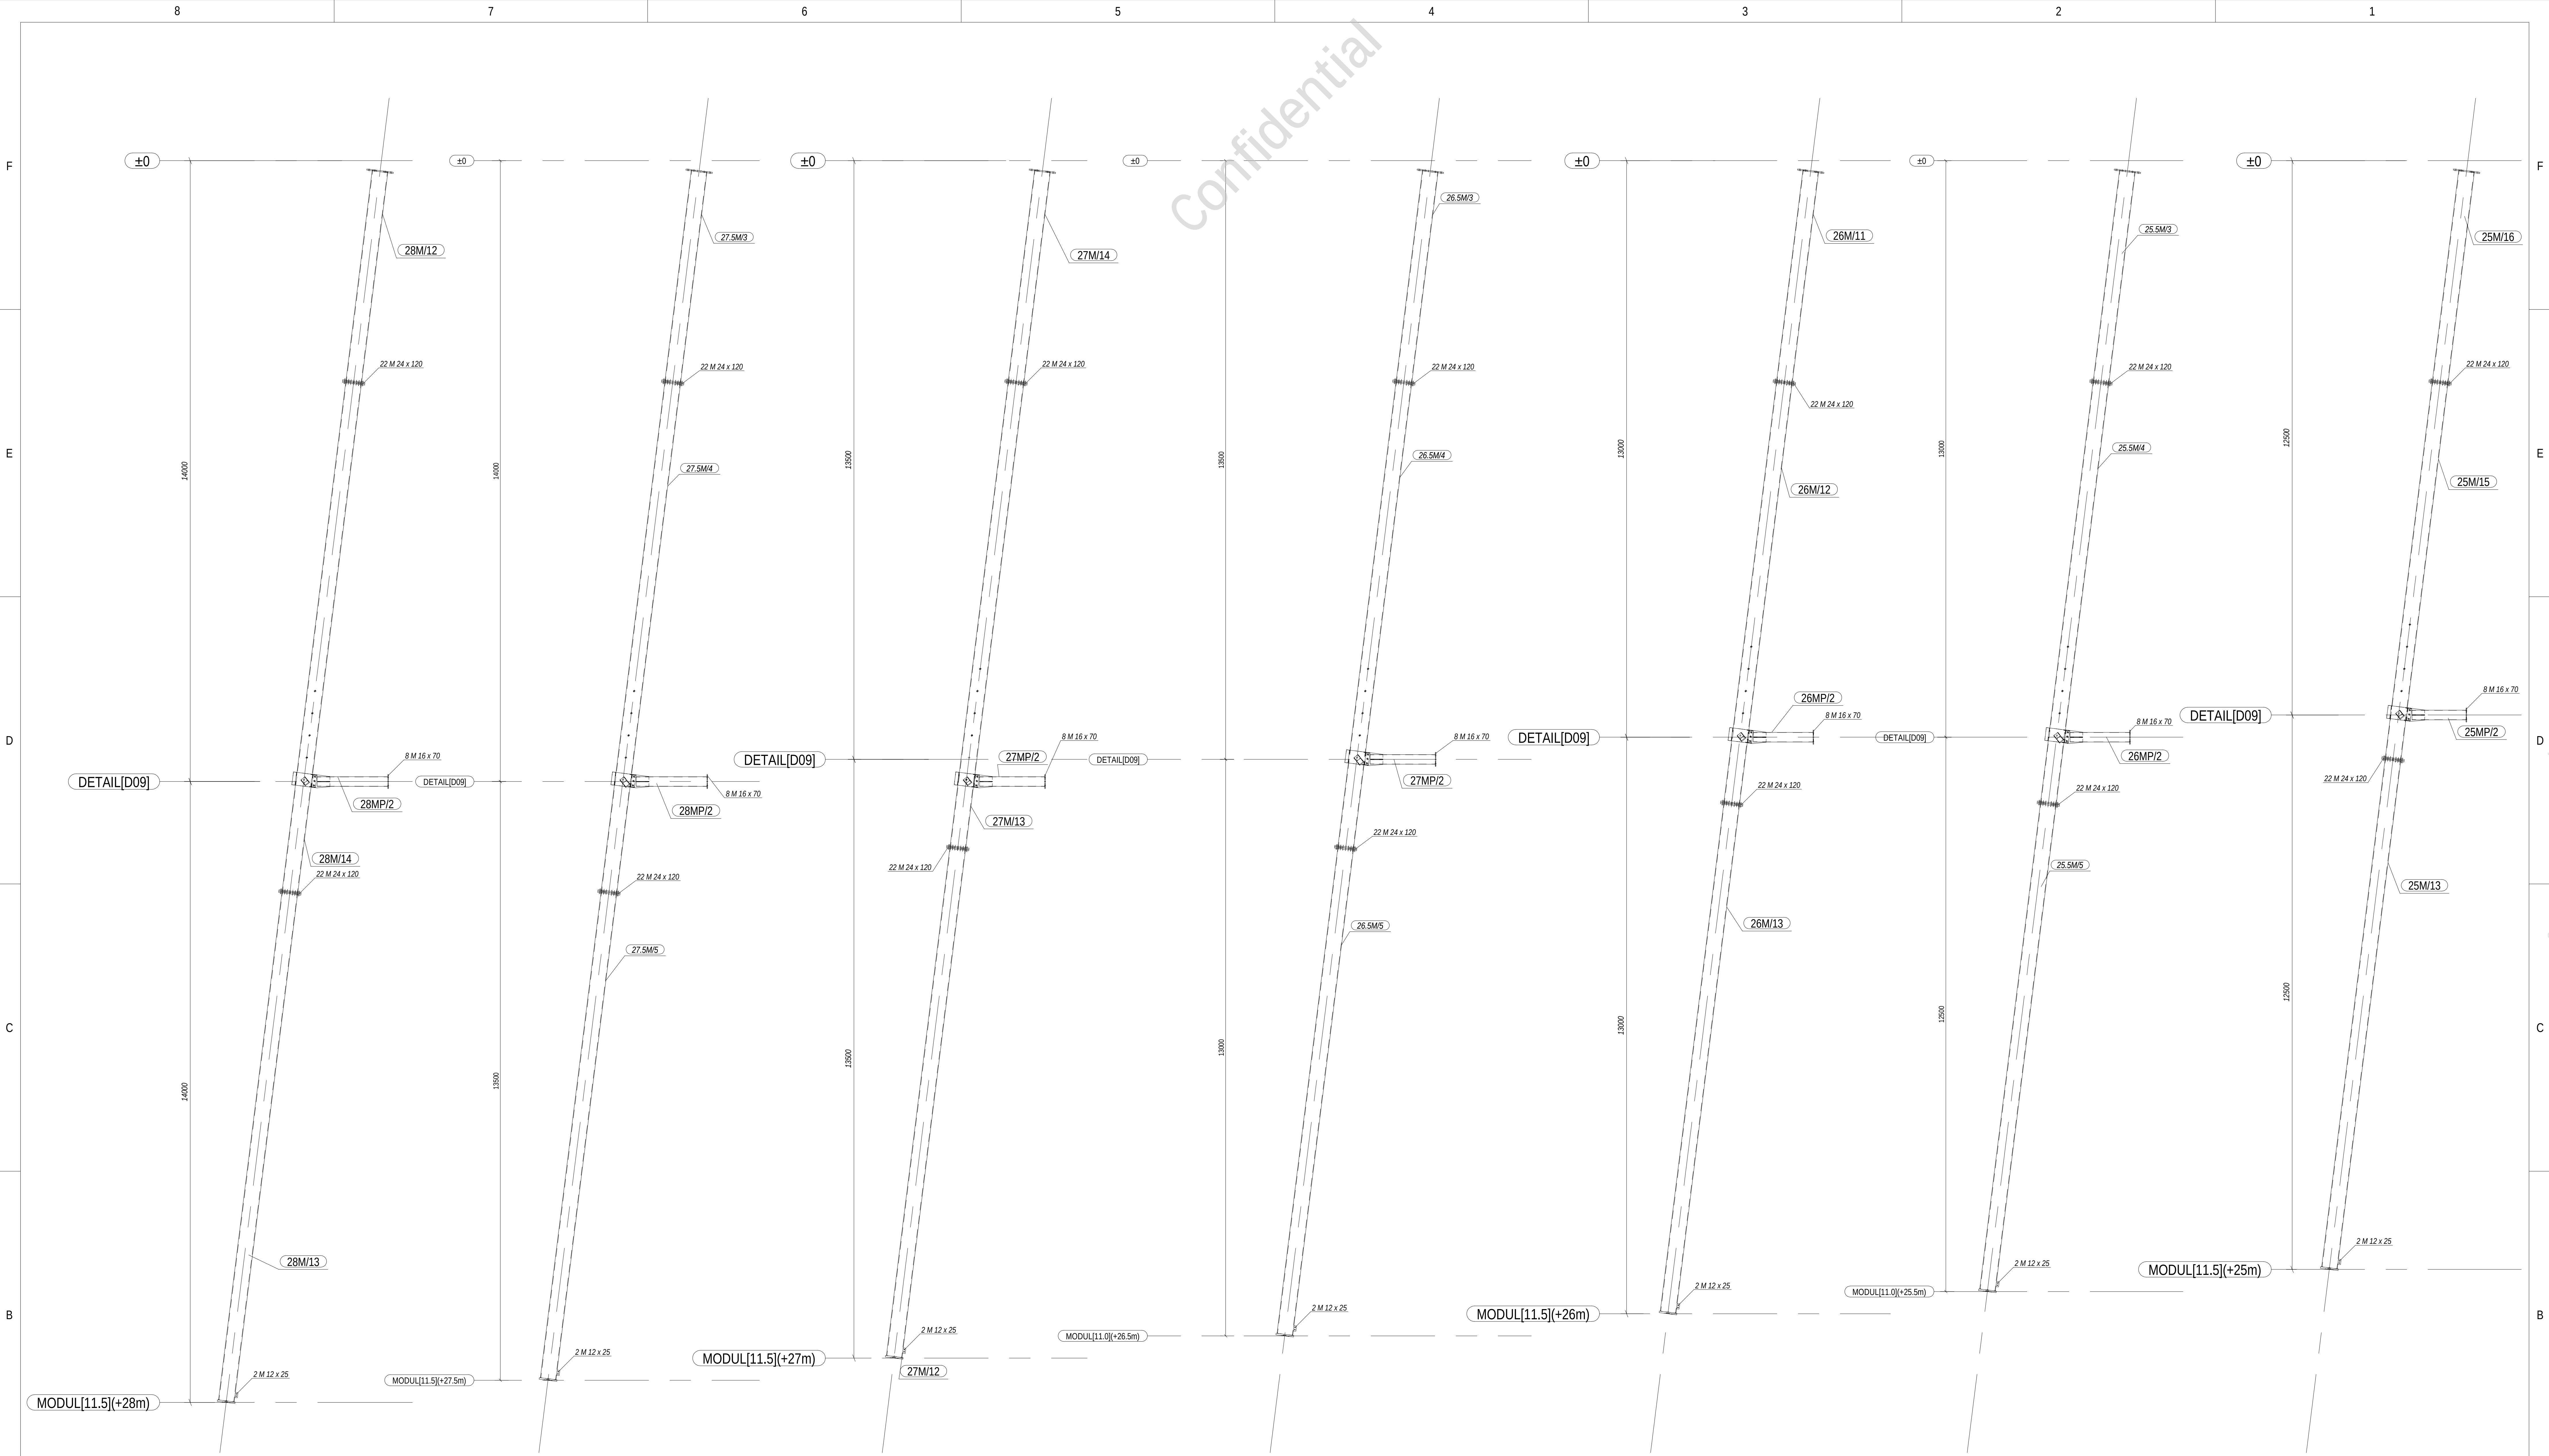

REV.:	DESCRIPTION:	DATE.:	DESIGNED:	CHECKED:	APPROVED:



DATE:	26.01.2023
PAPER SIZE:	A0
SCALE:	1:10
PROJECT NUMBER:	KH1/KLA-04
DRAWING NUMBER:	684-02-IM-20

DRAWING TYPE:	ASSEMBLY_DRAWING
DESIGNED:	GMH
DRAWN:	HC
CHECKED:	SY
APPROVED:	LANDSNET

ASSEMBLY_DRAWING
BSJX220KV
GUYED_SUSPENSION_TOWER_WITH
EARTHWIRE_PEAK
GENERAL_LAYOUT
ERECTION_DRAWING_2

SHEET:	20
REVISION:	0