



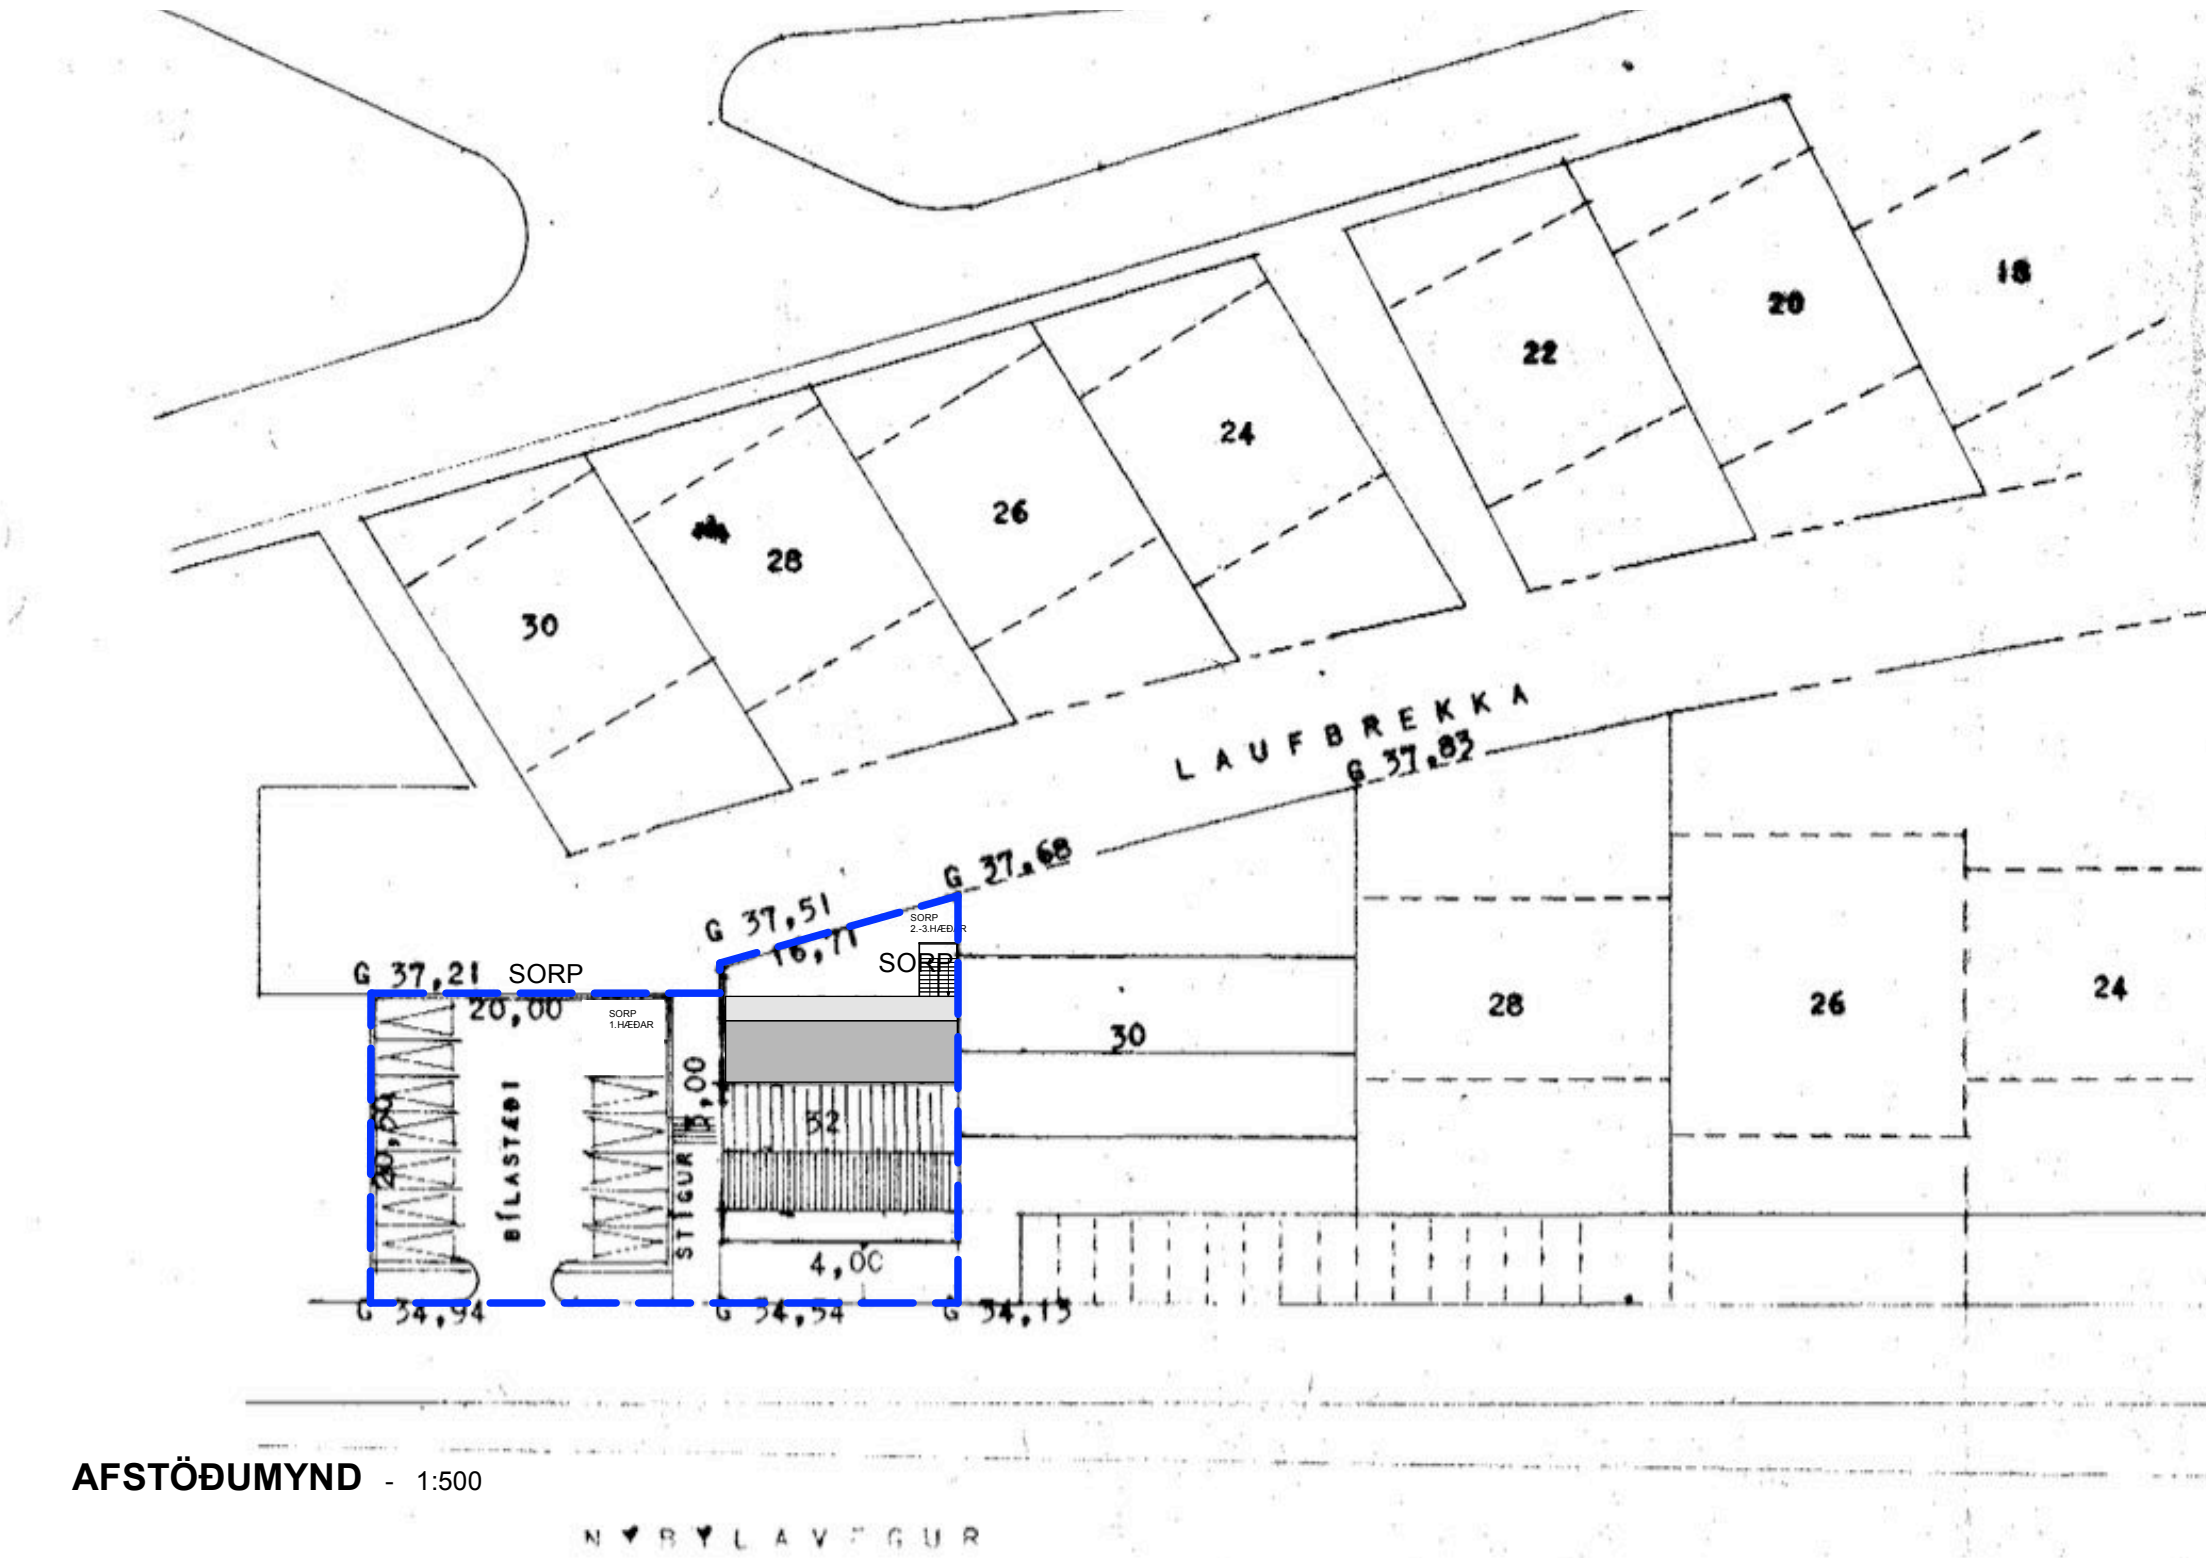


AFSTÖÐUMYND - 1:500


Skráningartafla: Dalbrekka 29				Skrásetjari: Einar Olafsson													
Landeignanúmer: 115681				Kennitala: 010562-3419													
Matshlutanúmer: 01				Dags: 19/02/24													
Uppskipting og lýsing				Stærðir													
D0	D1	D2	D3	D4	D5	D5M	D6	D7	D8	D9	D10a	D10b	D11	D12	D13	D14	D15
Lokun	Rými hæð-röð	Notkun texti	Höfuð-flokkun	Eignar-hald	Botnflötur m²	Milliflötur m²	Stígar m²	Op m²	Brúttóflötur m²	Brúttóflötur sh < 1,8	Salarhæð min	Salarhæð max	Brúttó rúmmál m³	Nettóflötur m²	Birt flatarmál m²	Reiknitala skiptarúmmáls	Skipta-rúmmál m³
		Matshluti Botn			692,7	0,0	0,0	0,0	692,7	0,0			2.434,3 79,8	626,5	692,7		2.159,745
A	01 0101	1. Hæð Atvinnustarfsemi	N	0101	240,0	0,0	0,0	0,0	240,0	0,0	3,50	3,50	840,0	219,0	240,0	3,50	766,500
					240,0				240,0				840,0	219,0	240,0		
A	02	2. Hæð			240,7	0,0	0,0	0,0	240,7	0,0			806,3	219,5	240,7		
A	0201	Atvinnustarfsemi	N	0201	121,7				121,7		3,35	3,35	407,7	111,4	121,7	3,35	373,190
A	0202	Atvinnustarfsemi	N	0202	104,3				104,3		3,35	3,35	349,4	96,8	104,3	3,35	324,280
A	0203	Geymsla	N	0301	4,0				4,0		3,35	3,35	13,4	2,6	4,0	3,35	8,710
A	0204	Geymsla	N	0302	3,5				3,5		3,35	3,35	11,7	2,9	3,5	3,35	9,715
A	0205	Geymsla	N	0303	3,5				3,5		3,35	3,35	11,7	2,9	3,5	3,35	9,715
A	0206	Geymsla	N	0304	3,7				3,7		3,35	3,35	12,4	2,9	3,7	3,35	9,715
A	03	3. Hæð			212,0	0,0	0,0	0,0	212,0	0,0			708,2	188,0	212,0		
A	0301	Íbúð	N	0301	54,0				54,0		2,70	3,98	180,4	47,0	54,0	3,34	156,980
A	0302	Íbúð	N	0302	52,0				52,0		2,70	3,98	173,7	47,0	52,0	3,34	156,980
A	0303	Íbúð	N	0303	52,0				52,0		2,70	3,98	173,7	47,0	52,0	3,34	156,980
A	0304	Íbúð	N	0304	54,0				54,0		2,70	3,98	180,4	47,0	54,0	3,34	156,980
C	0305	Svalir	S	0304	8,0				8,0							1,00	8,000
C	0306	Svalir	S	0303	7,0				7,0							1,00	7,000
C	0307	Svalir	S	0302	7,0				7,0							1,00	7,000
C	0308	Svalir	S	0301	8,0				8,0							1,00	8,000
C	0309	Svalagangur	S	X	26,0				26,0								
C	0310	Tröppur	S	X	8,2				8,2								
Athugasemdir																	
Sameignir summa																	
	Eignar-hald	Notkun texti	Y. eignarhald	Notkun texti	Reikni-regla		Eignarhlutur										

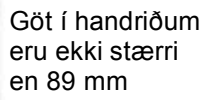


2.HÆÐ - 1:100

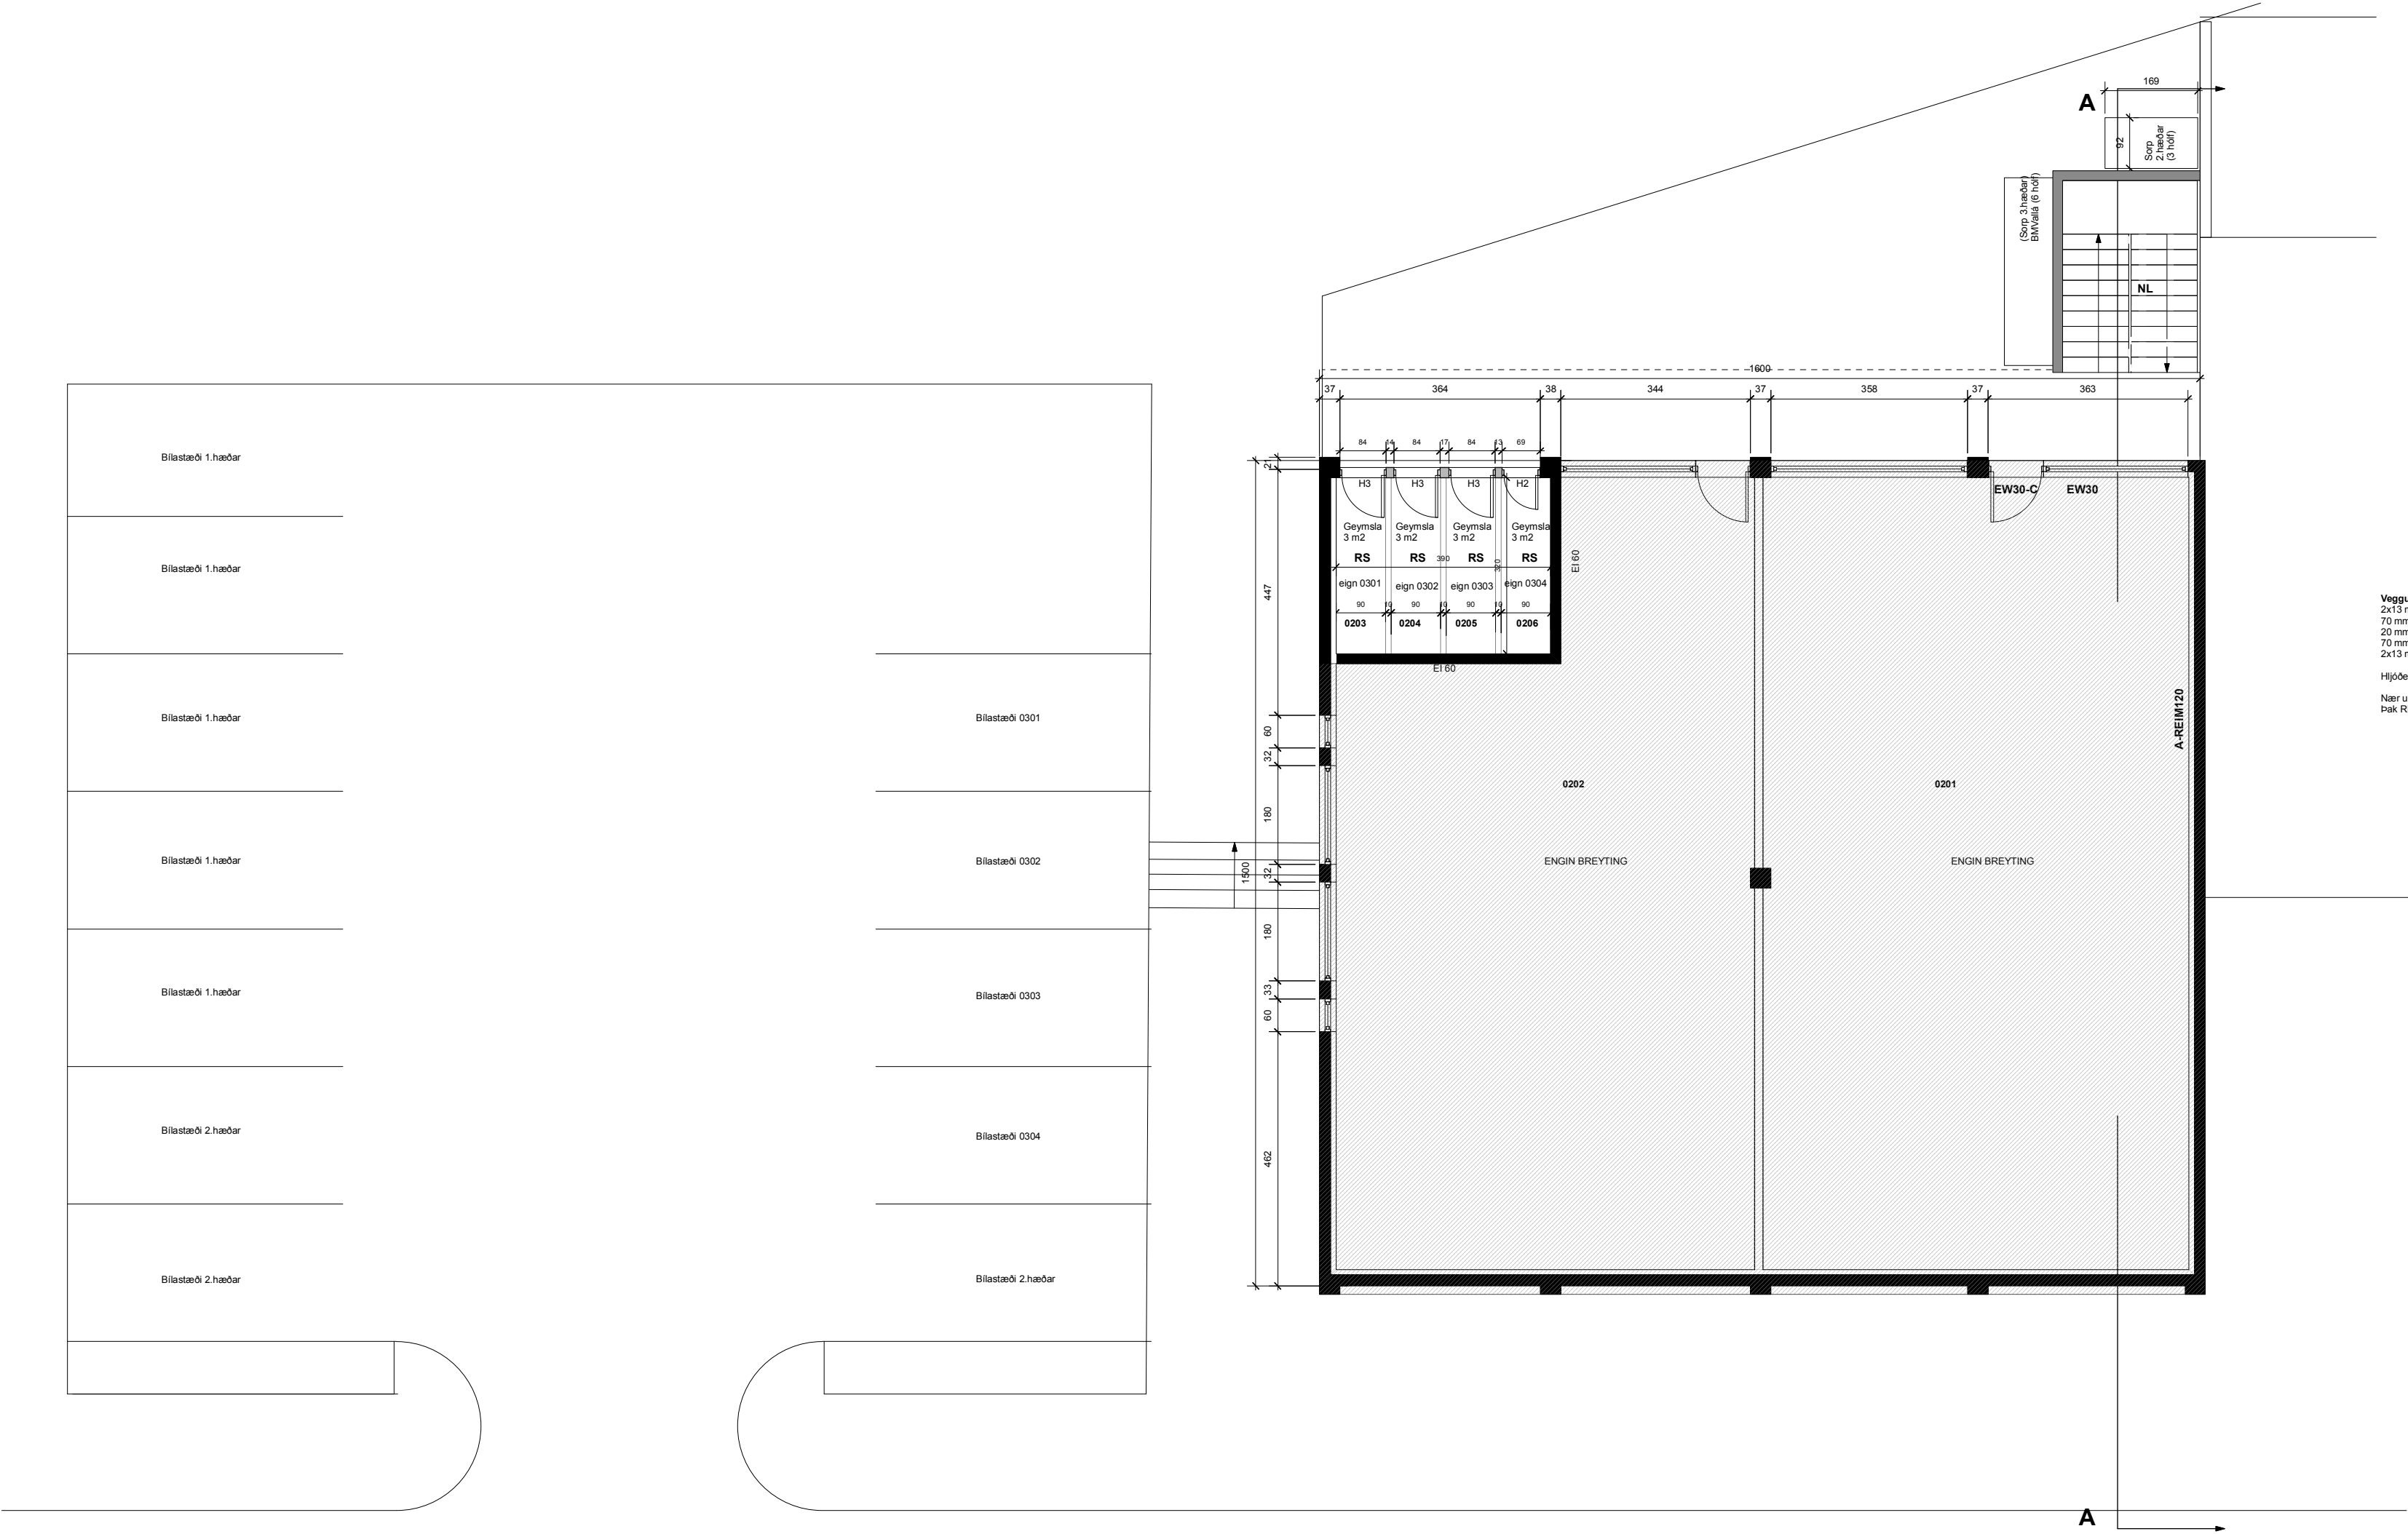

3.HÆÐ - 1:100

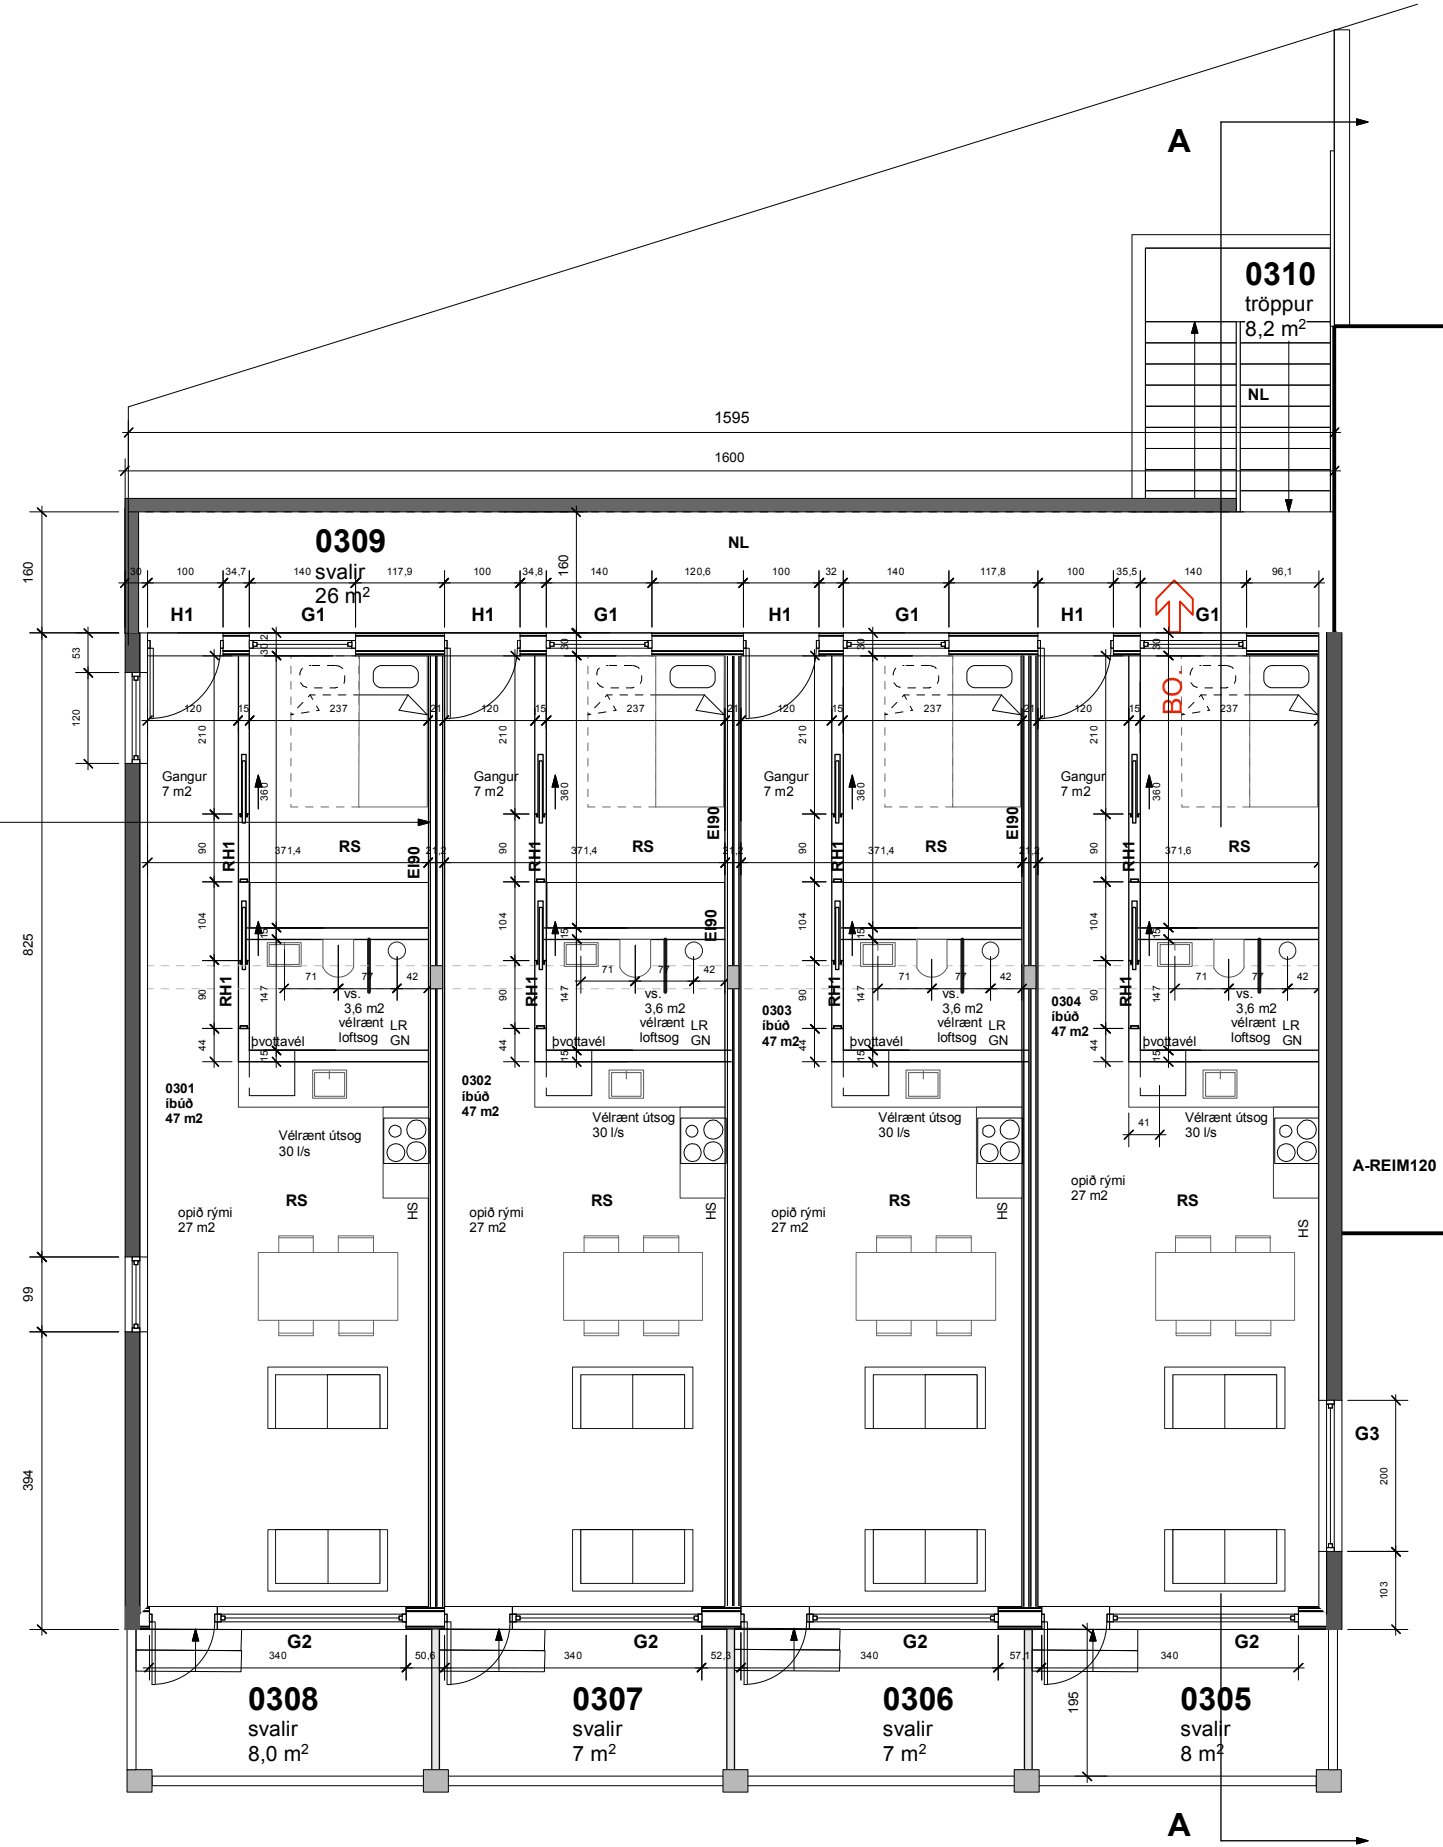

4.HÆÐ - 1:100

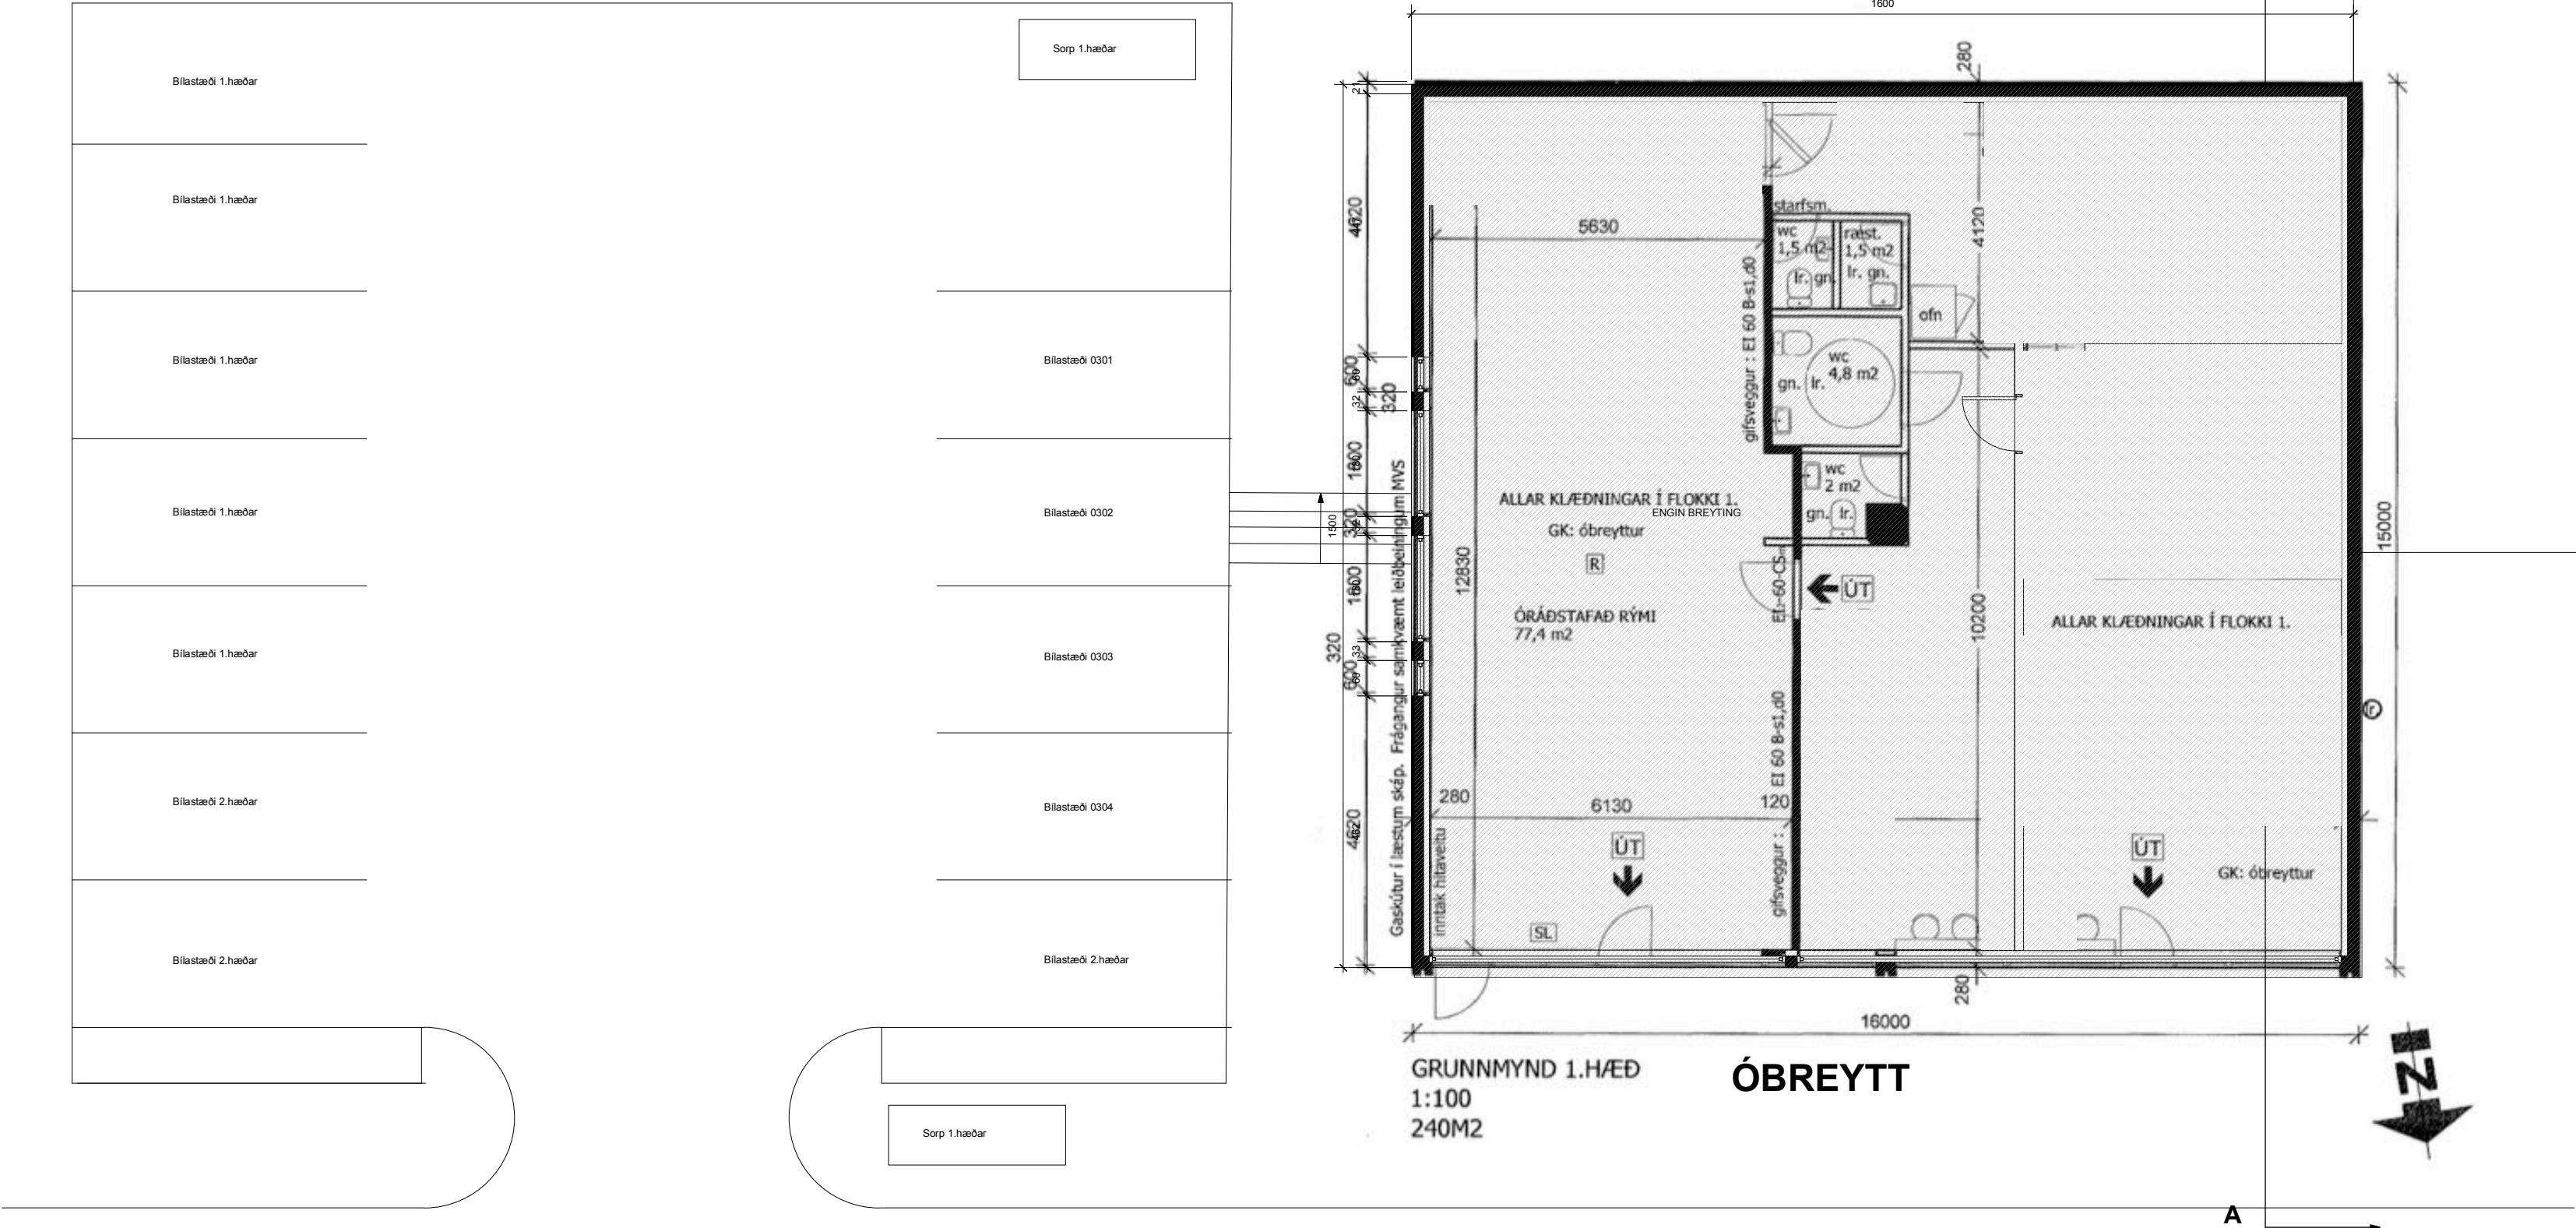

Breyting:

Aðaltekning

Landnúmer: L115681
Staðgreinir: 64900320

Íbúðir
Dalbrekka 29
200 Kópavogur

Teikninganúmer: **A.01.04**

Grunnmyndir

Útgáfudagur: 18.02.2026

Mælikvarði: 1:100

Verknúmer: 10-06-2019

Teiknað: eó

Yfirferð: eó