


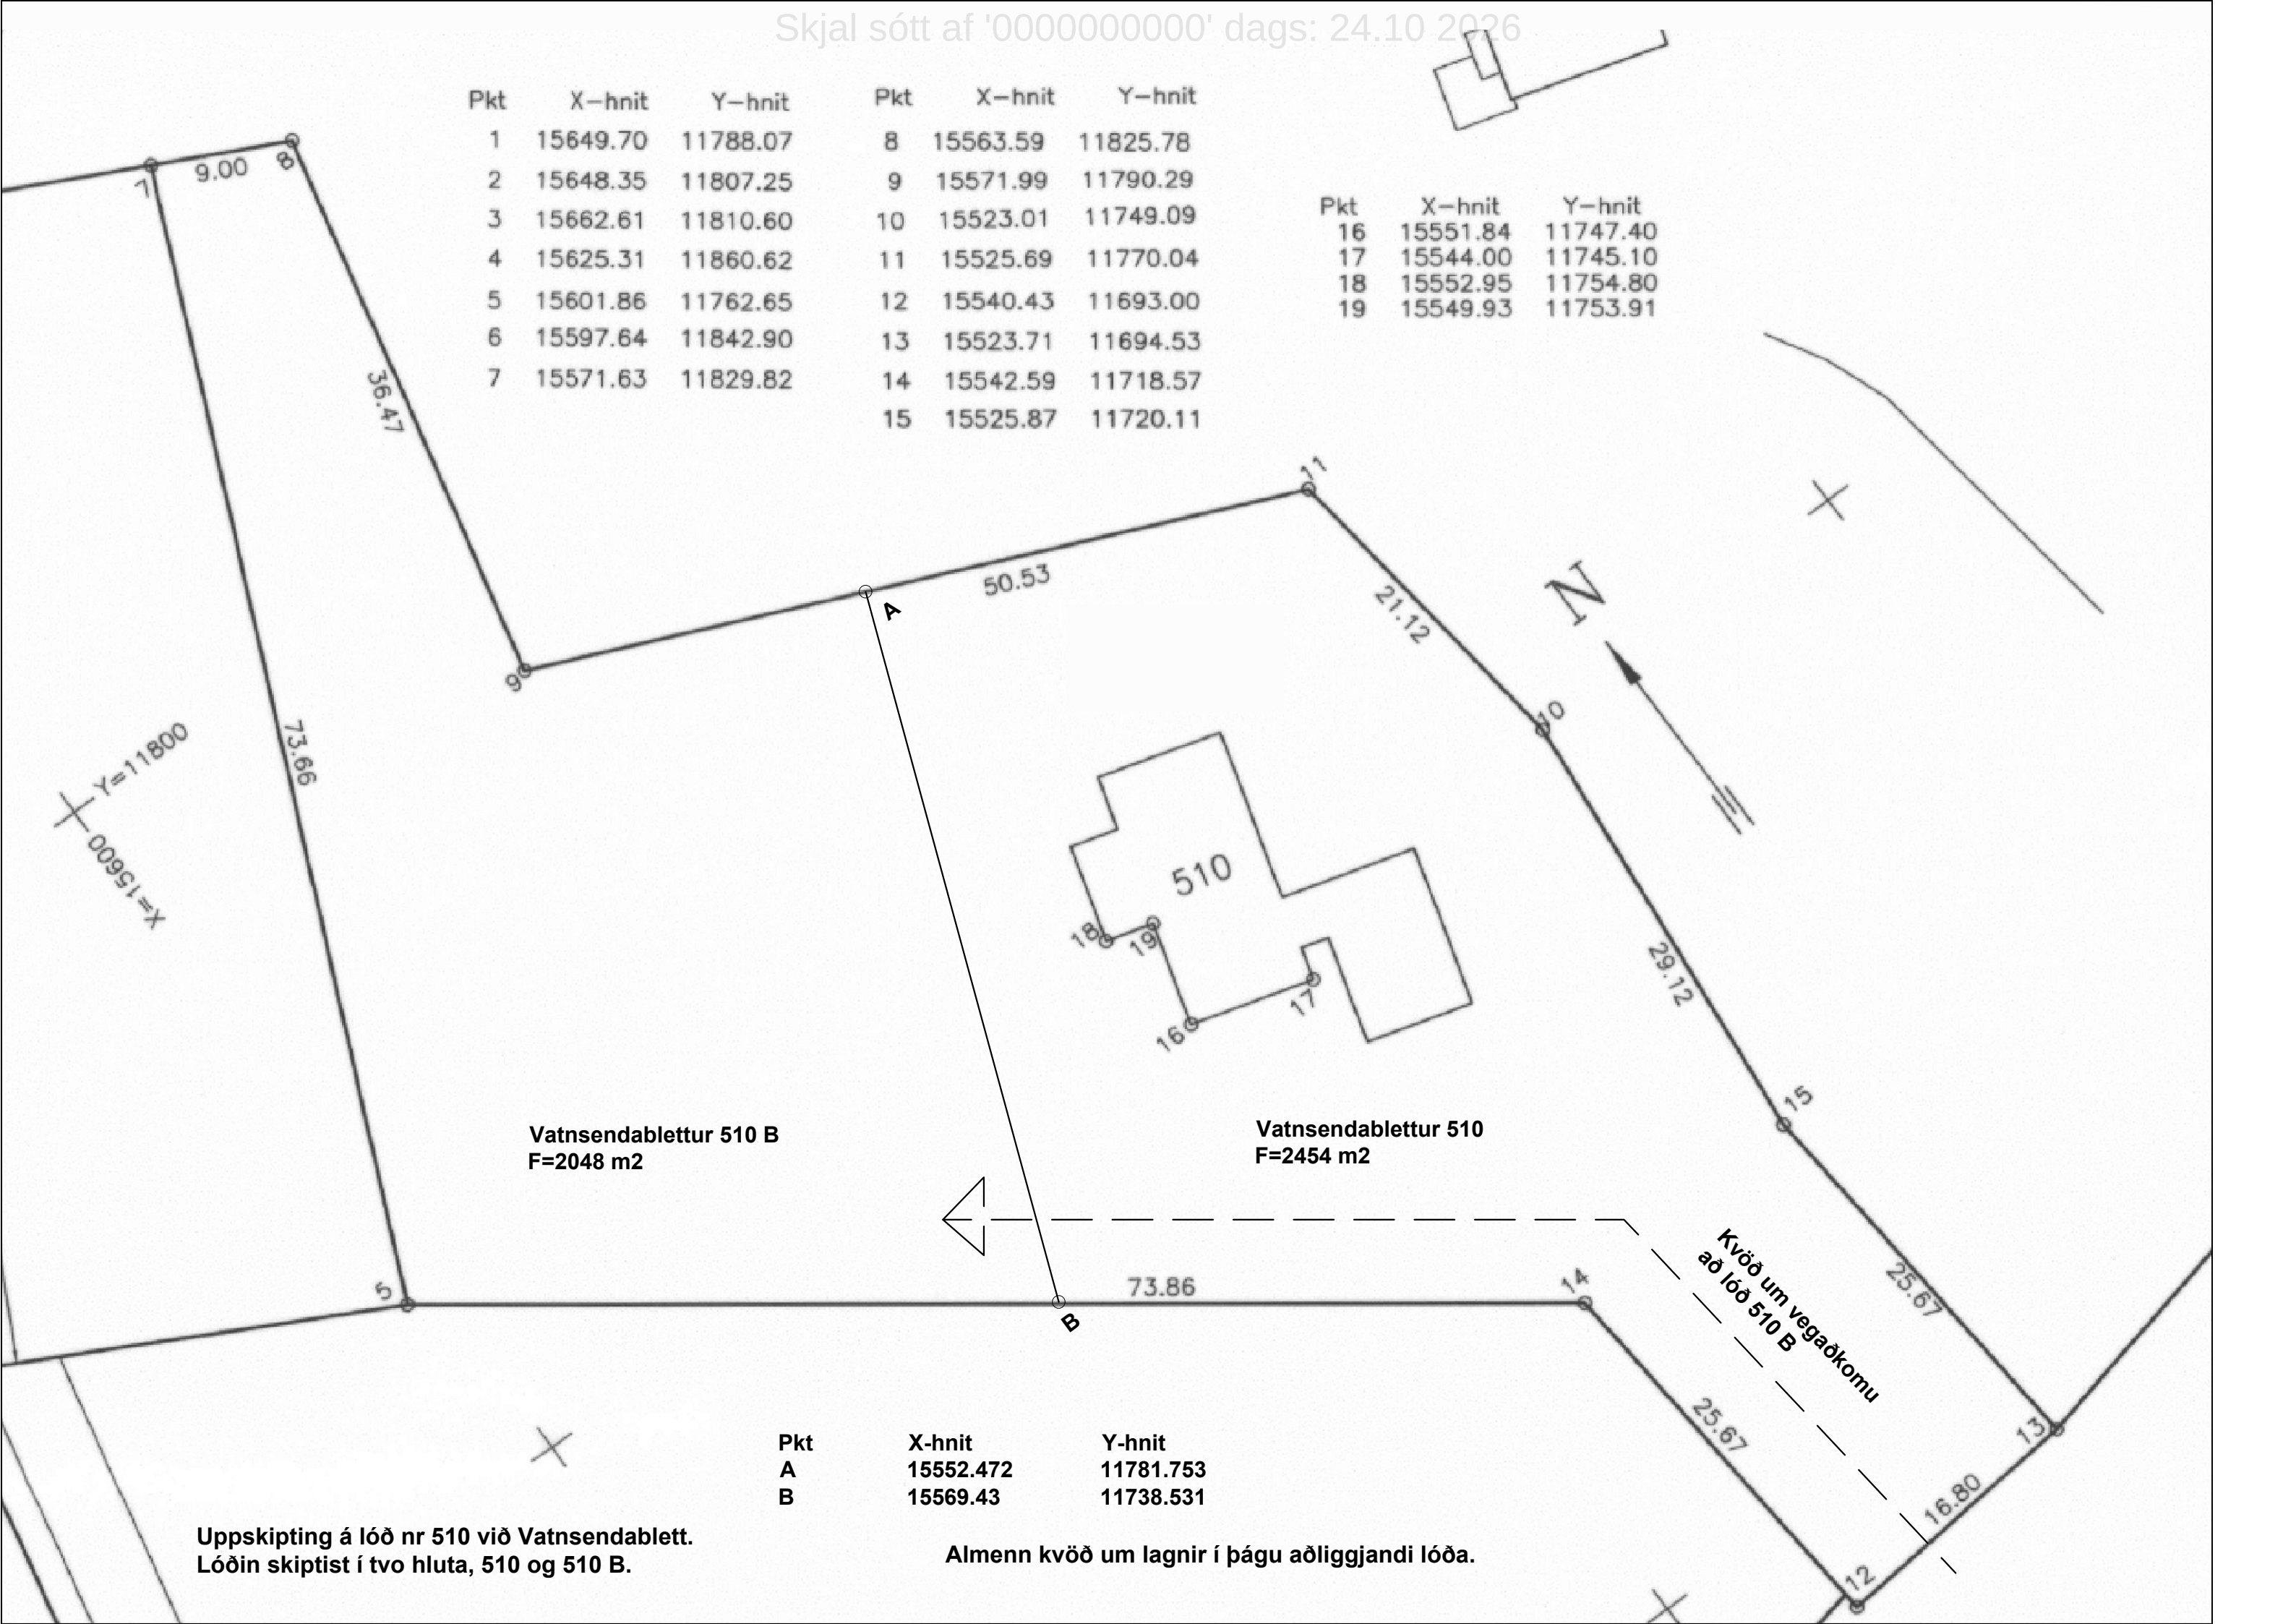

Pkt	X-hnit	Y-hnit
1	15649.70	11788.07
2	15648.35	11807.25
3	15662.61	11810.60
4	15625.31	11860.62
5	15601.86	11762.65
6	15597.64	11842.90
7	15571.63	11829.82

Pkt	X-hnit	Y-hnit
8	15563.59	11825.78
9	15571.99	11790.29
10	15523.01	11749.09
11	15525.69	11770.04
12	15540.43	11693.00
13	15523.71	11694.53
14	15542.59	11718.57
15	15525.87	11720.11

Pkt	X-hnit	Y-hnit
16	15551.84	11747.40
17	15544.00	11745.10
18	15552.95	11754.80
19	15549.93	11753.91

Vatnsendablettur 510 B
F=2048 m2

Vatnsendablettur 510
F=2454 m2

Pkt	X-hnit	Y-hnit
A	15552.472	11781.753
B	15569.43	11738.531

Uppskipting á lóð nr 510 við Vatnsendablett.
Lóðin skiptist í tvo hluta, 510 og 510 B.

Almenn kvöð um lagnir í þágu aðliggjandi lóða.