


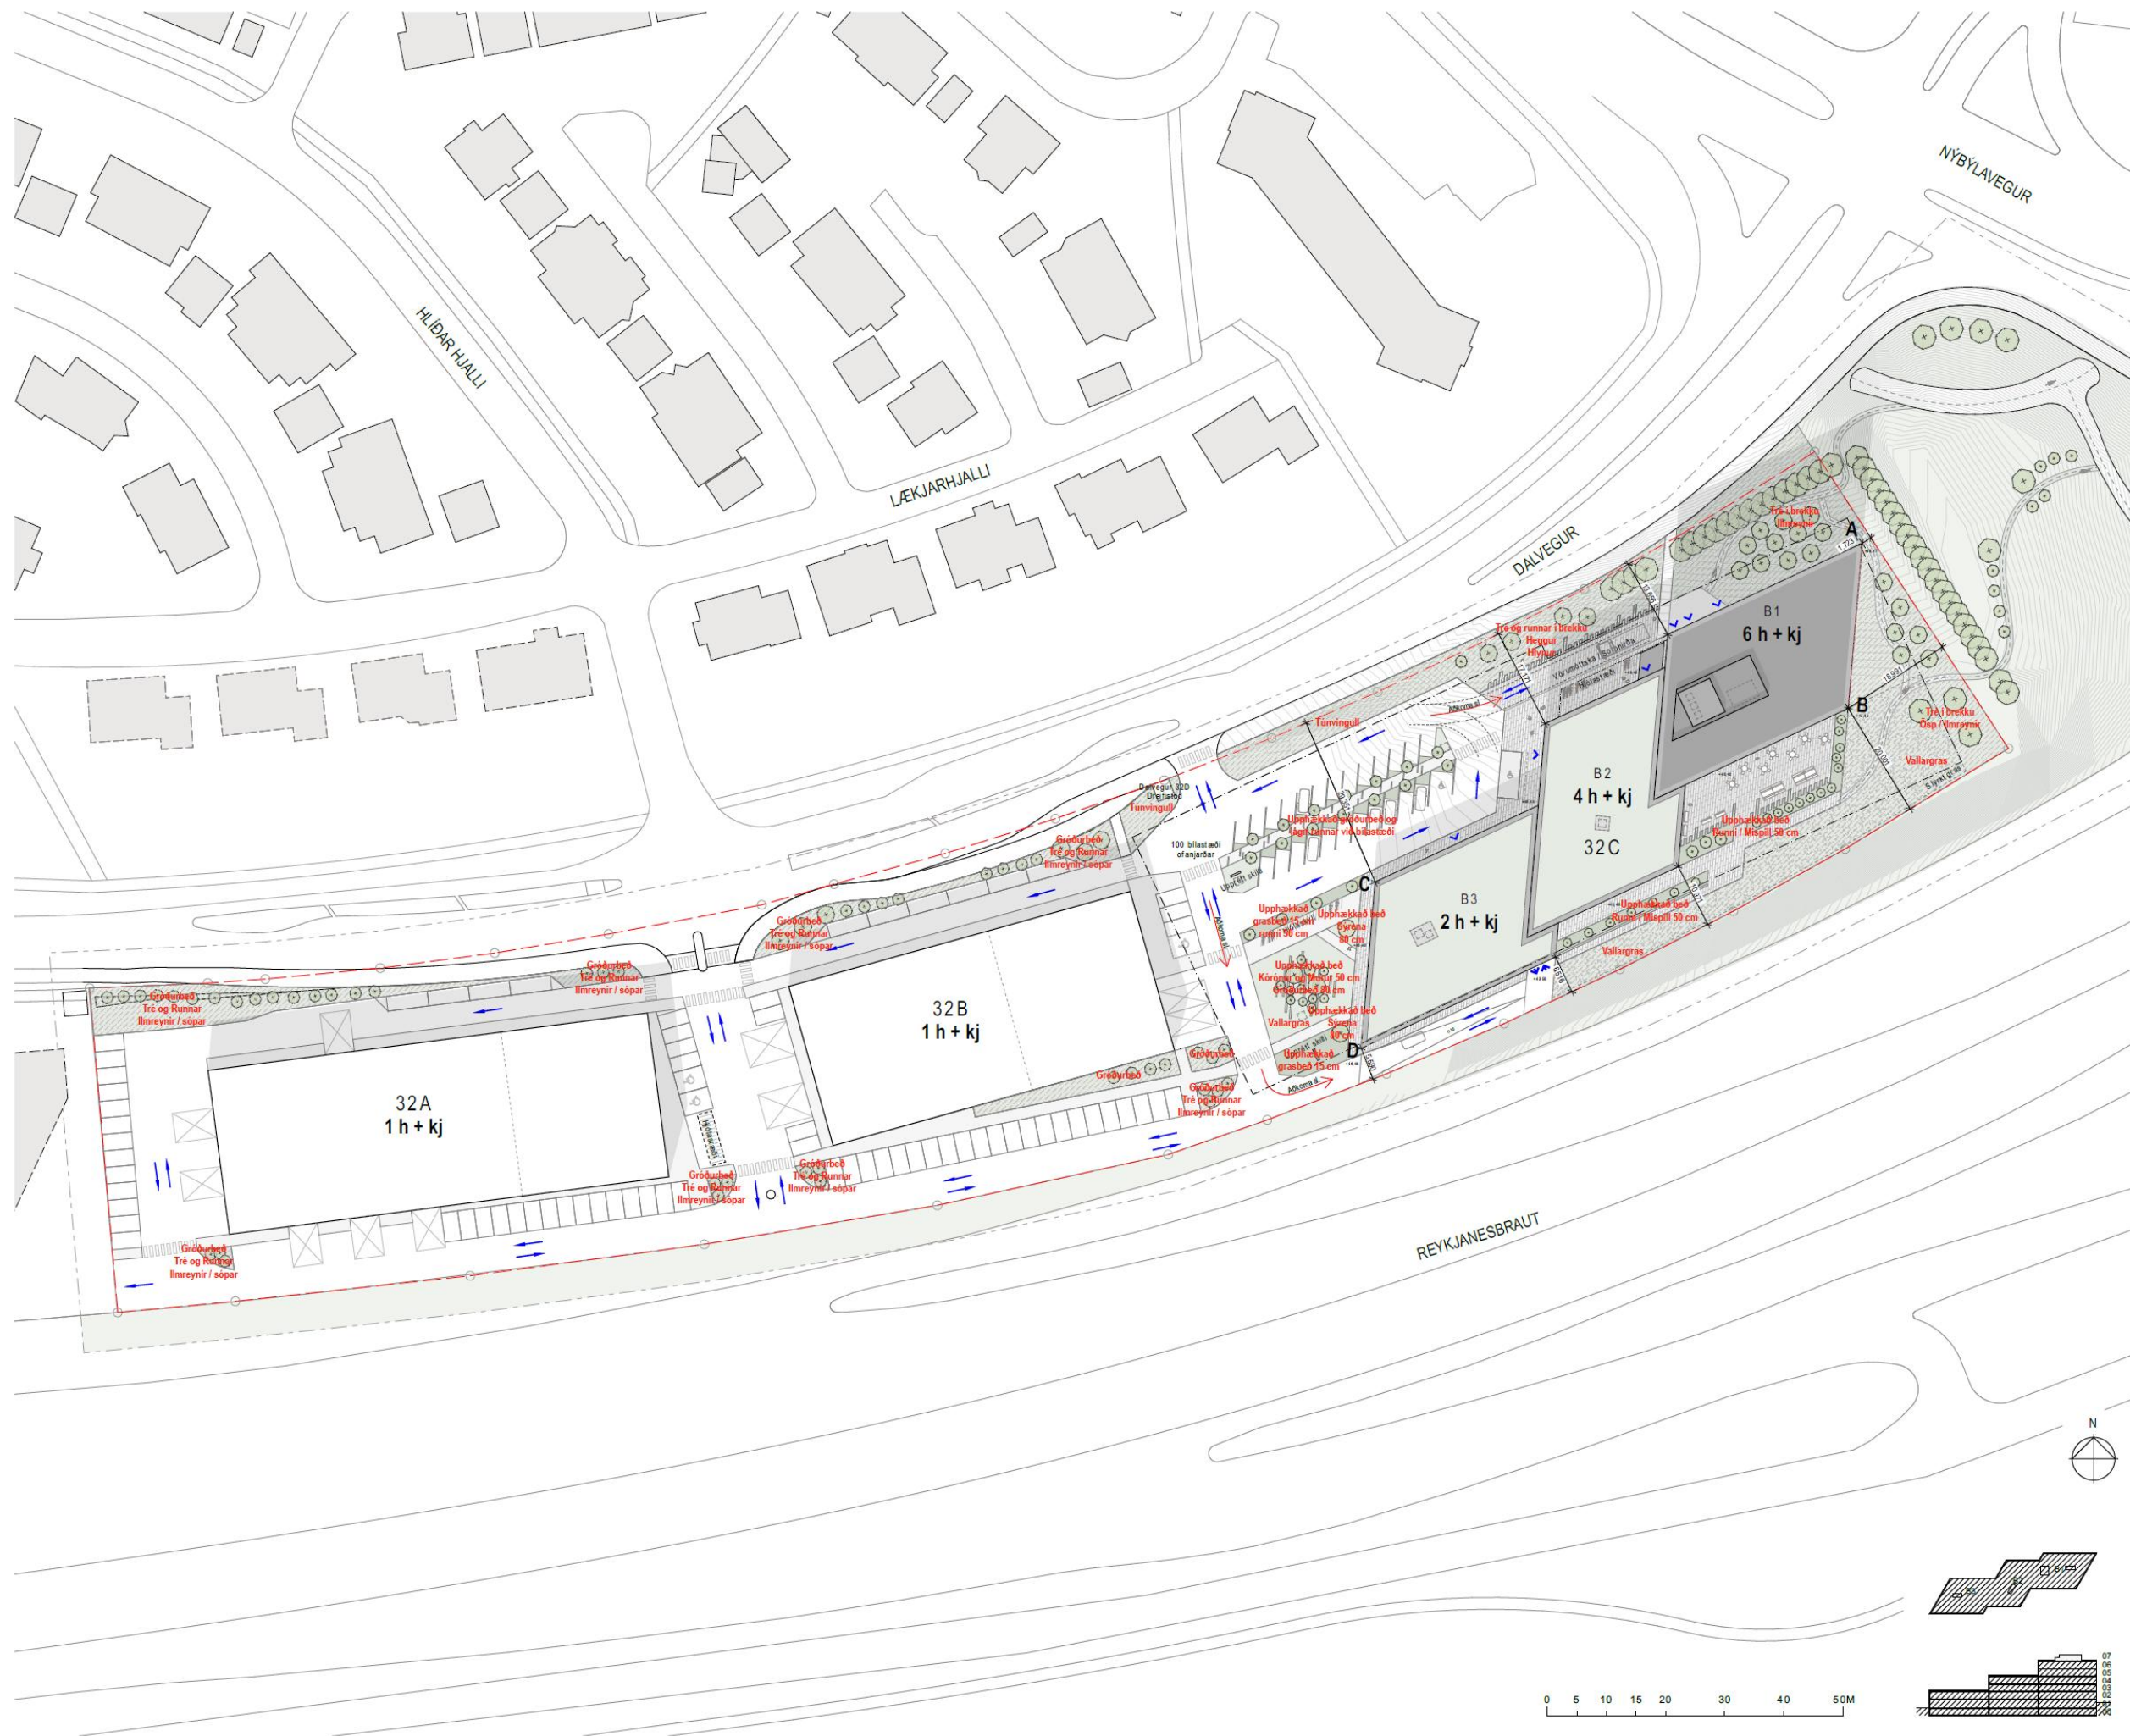

— — — - LÓÐAMÖRK

HNITASKRÁ (HNITAKERFI ISN93) Y		
	X-HNIT	Y-HNIT
A	360.983.245	403.578.422
B	360.980.872	403.550.461
C	360.900.796	403.521.057
D	360.898.407	403.492.896

BYGGINGARÁFORM
FRUMDRÖG
250703 / REFLEX




SHIFT / DALVEGUR 32		I VINNUSLÖ	
KÓPAVOGUR			
reflex		GLÁMA - KÍM	
Uppgátt:	Mál:		
3.7.2025	Mál: 1.500		

