
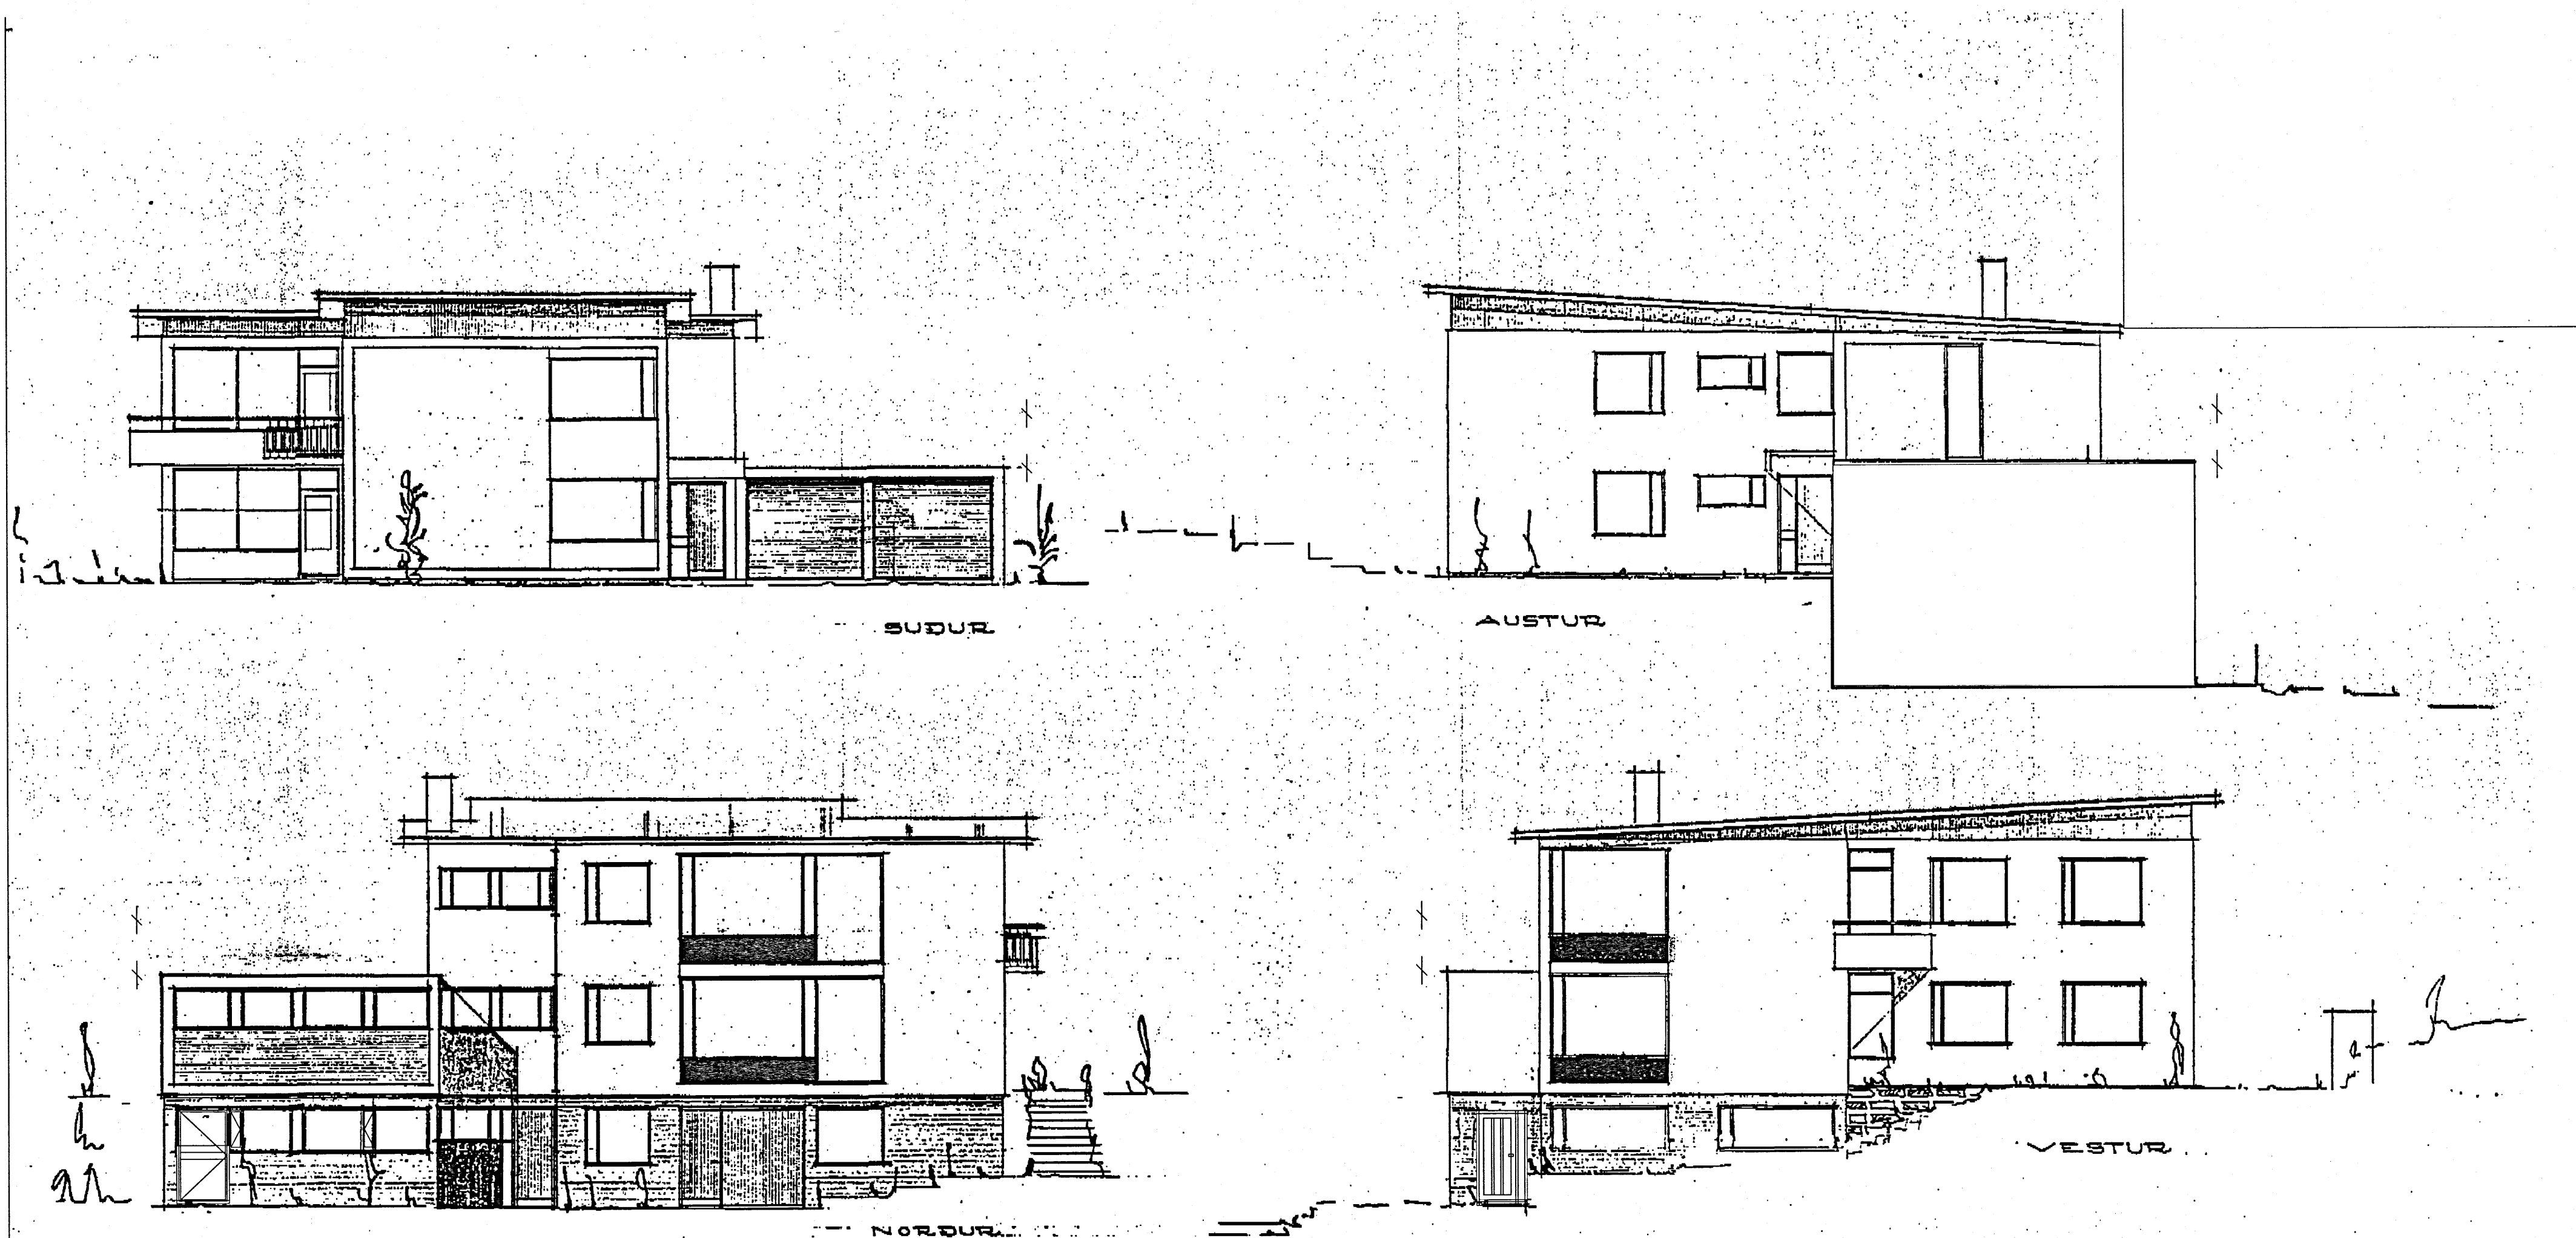


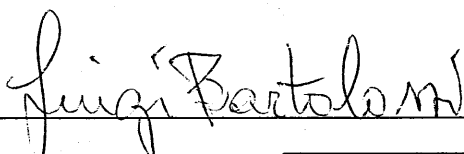

NR. DAGS.		BREYTING	
Hraunbraut 14		luigi bartolozzi	
Kópavogi		arkitekt	
		kt. 130659-2099	
		skipholt 43	
Reyndarteikningar:		105 Reykjavik	
Útlitmyndir		sími 8983760	
		barluigi@simnet.is	
Mkv. 1:100			
Dags. 11.03.2021			
Teikn. nr. 3		Hraunbraut 14.dwg	