


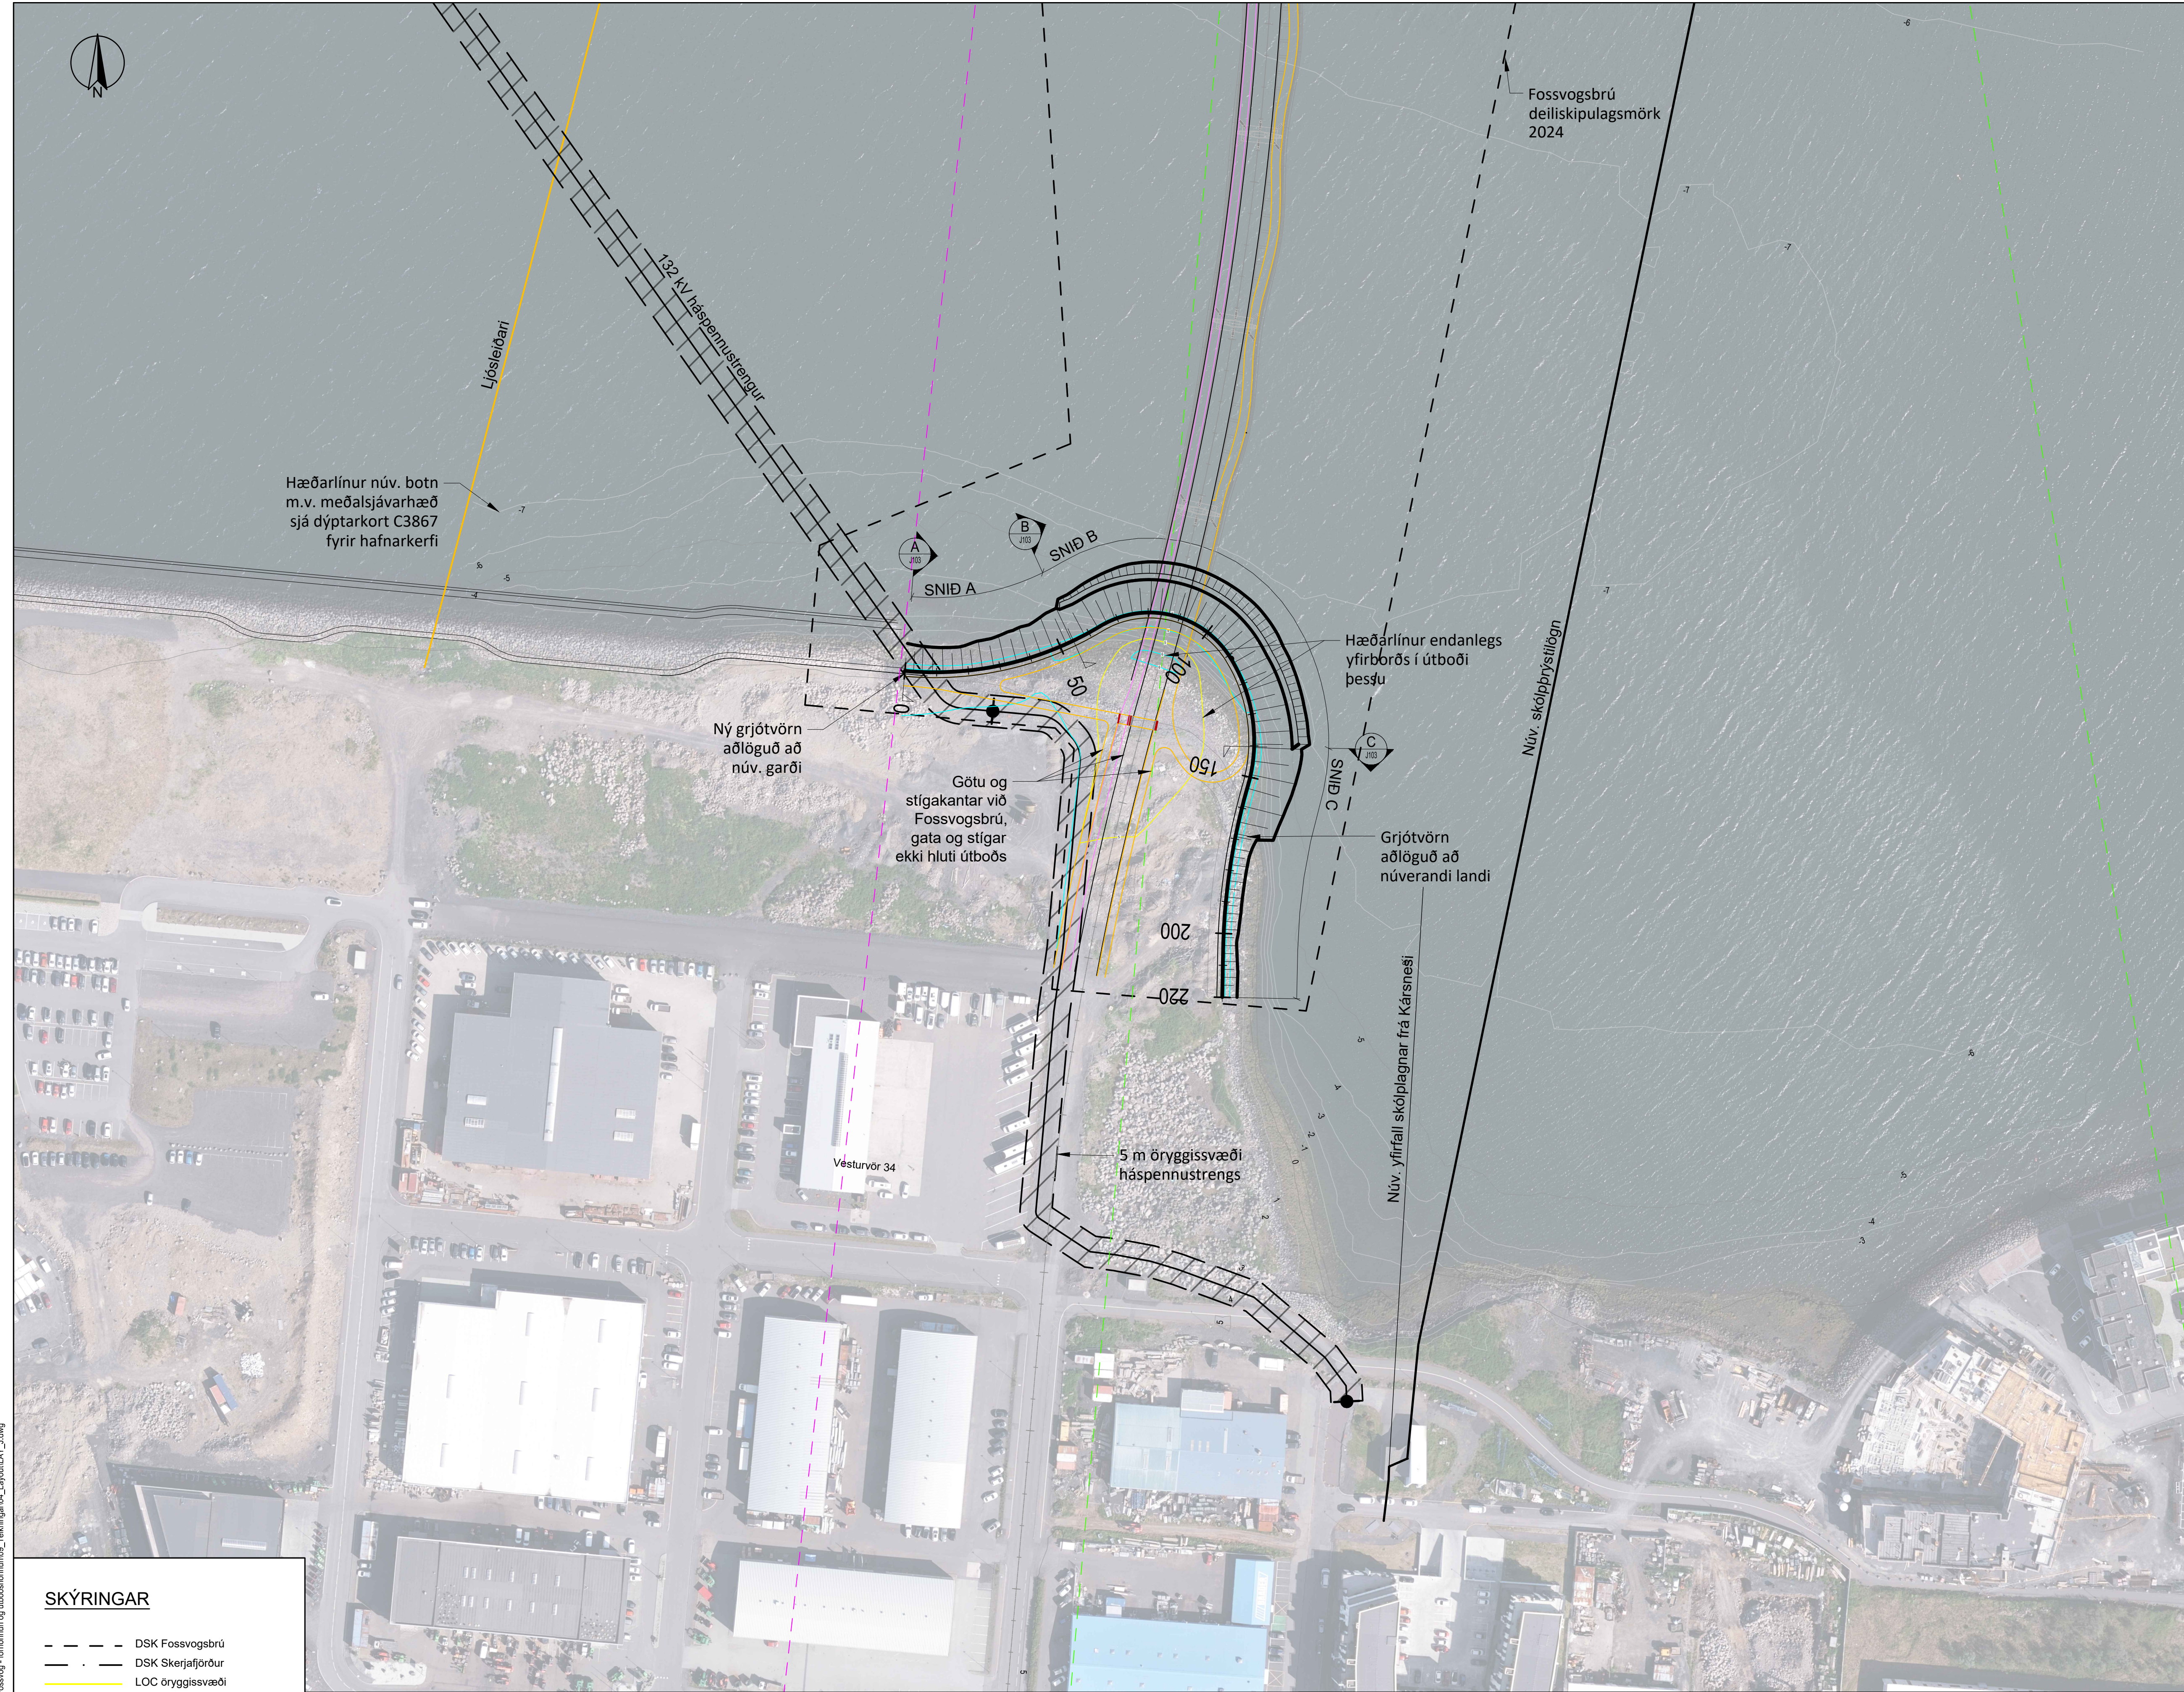

HNITASKRÁ UL-KÓPAVOGI

KÓDI	AUSTUR	NORÐUR
ST0	404944.15	356794.05
ST50	404951.80	356842.94
ST100	404956.32	356889.23
ST150	404910.67	356902.69
ST200	404861.49	356894.38
ST220	404841.50	356893.91

SKÝRINGAR

- DSK Fossvogsbú
- DSK Skerjafjörður
- LOC öryggissvæði
- Mörk hindrunarflatar-Lending
- Mörk hindrunarflatar-Flugtak
- 132 kV háspennustrengur
- Háspennustrengur varúðarsvæði
- Ljósleiðari

Hnitakerfi:
Hæðarkerfi:
Loftmynd:
Hæðargrunnur sjávarbotn:
Hæðargrunnur land:
Öll mál í m

ISN93
ISH2004
Loftmyndir.is 2023
C3867 FOSSVOGUR - Dýptarmæling Vg. frá des. 2017
Borgarlína PMO 2022



ÚTÍÐ: 8.3.2024	ÚTGÁFUFERILL: Útboðsteikning	HANNAÐ: BNB	TEKNI: BNB	YFIR: MA



VERKNUMER 2970-440	HANNAÐ: BNB	3.2024
VERKNUMER 170	TEKNI: BNB	3.2024
DAGS: 8.3.2024	YFIR: MA	6.3.2024
	MÆLT: MA	8.3.2024
	SAMB: MA	8.3.2024
	MÆLIKVARÐI: 1:1000	BLAÐSTÆRÐ: A1

Fossvogsbú (BL170)
Landfyllingar
Útboðshönnun

Jarðvinna
Landfylling suður
Yfirlitsmynd

TEKNIKA
NÚMER

J101

ÚTGÁFA

1.1