


1 : 100

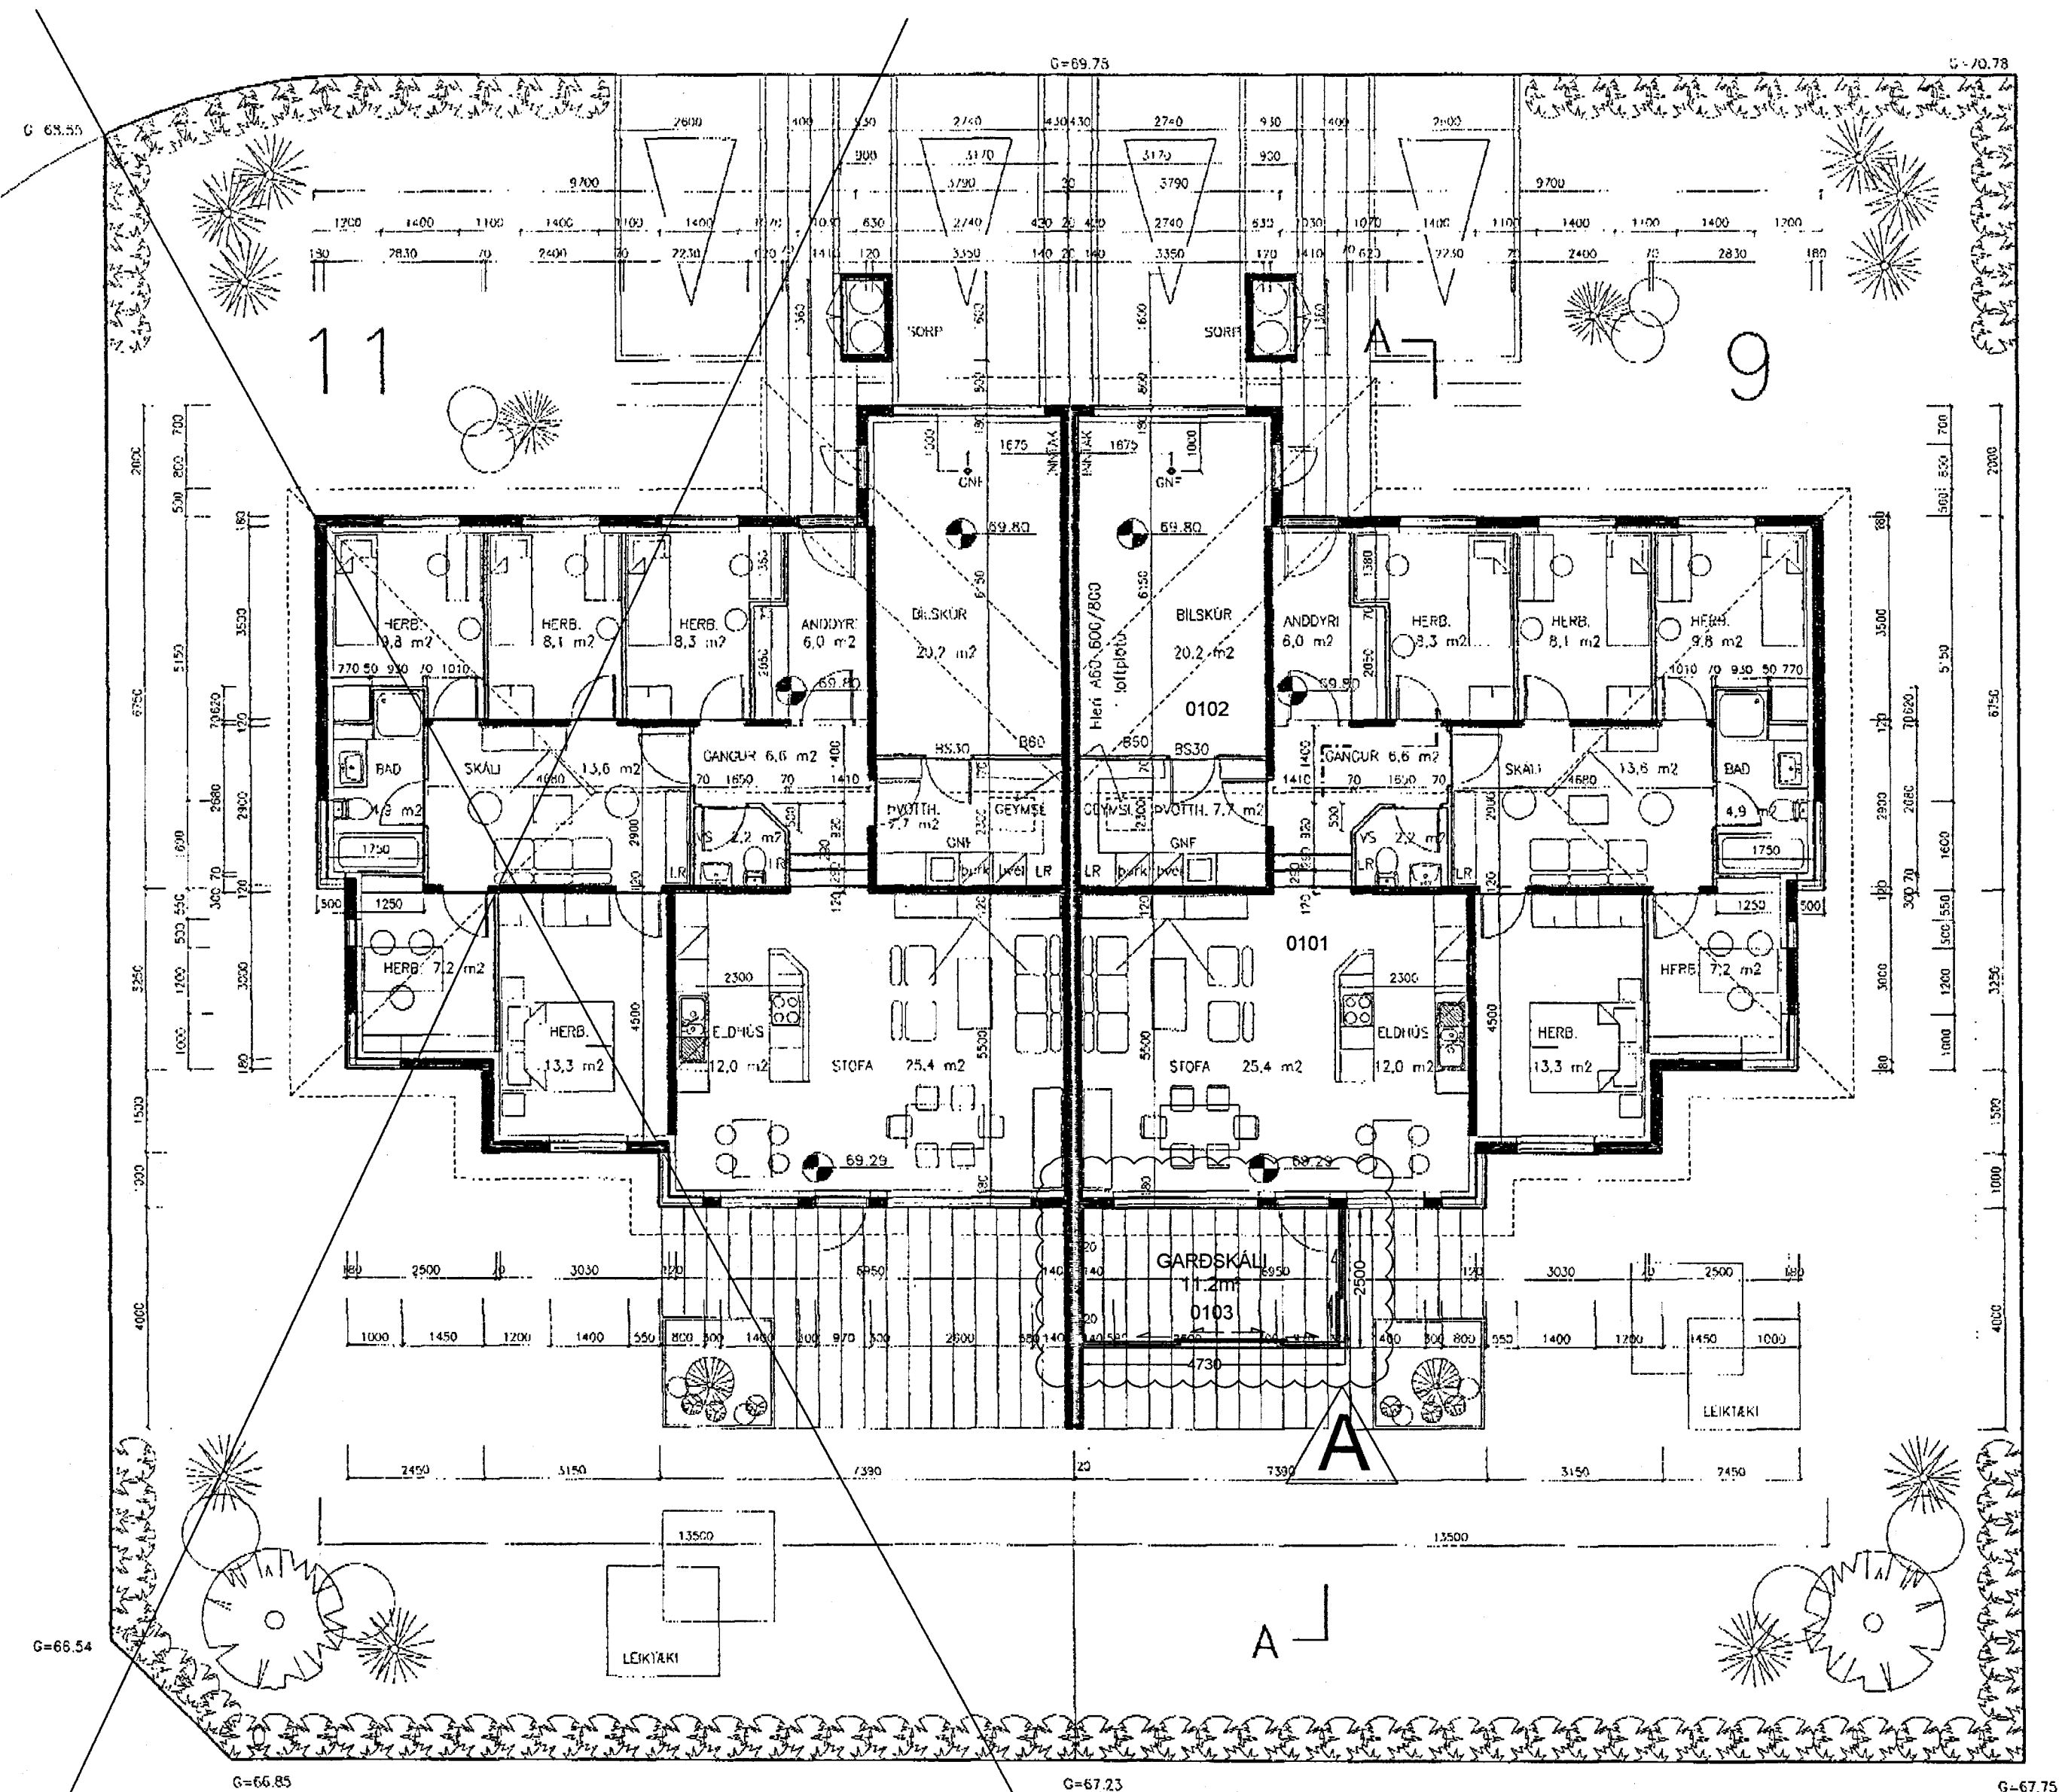

Kvarõi	..	1:100
--------	----	-------