



VESTURHLID.

SUDURHLID.

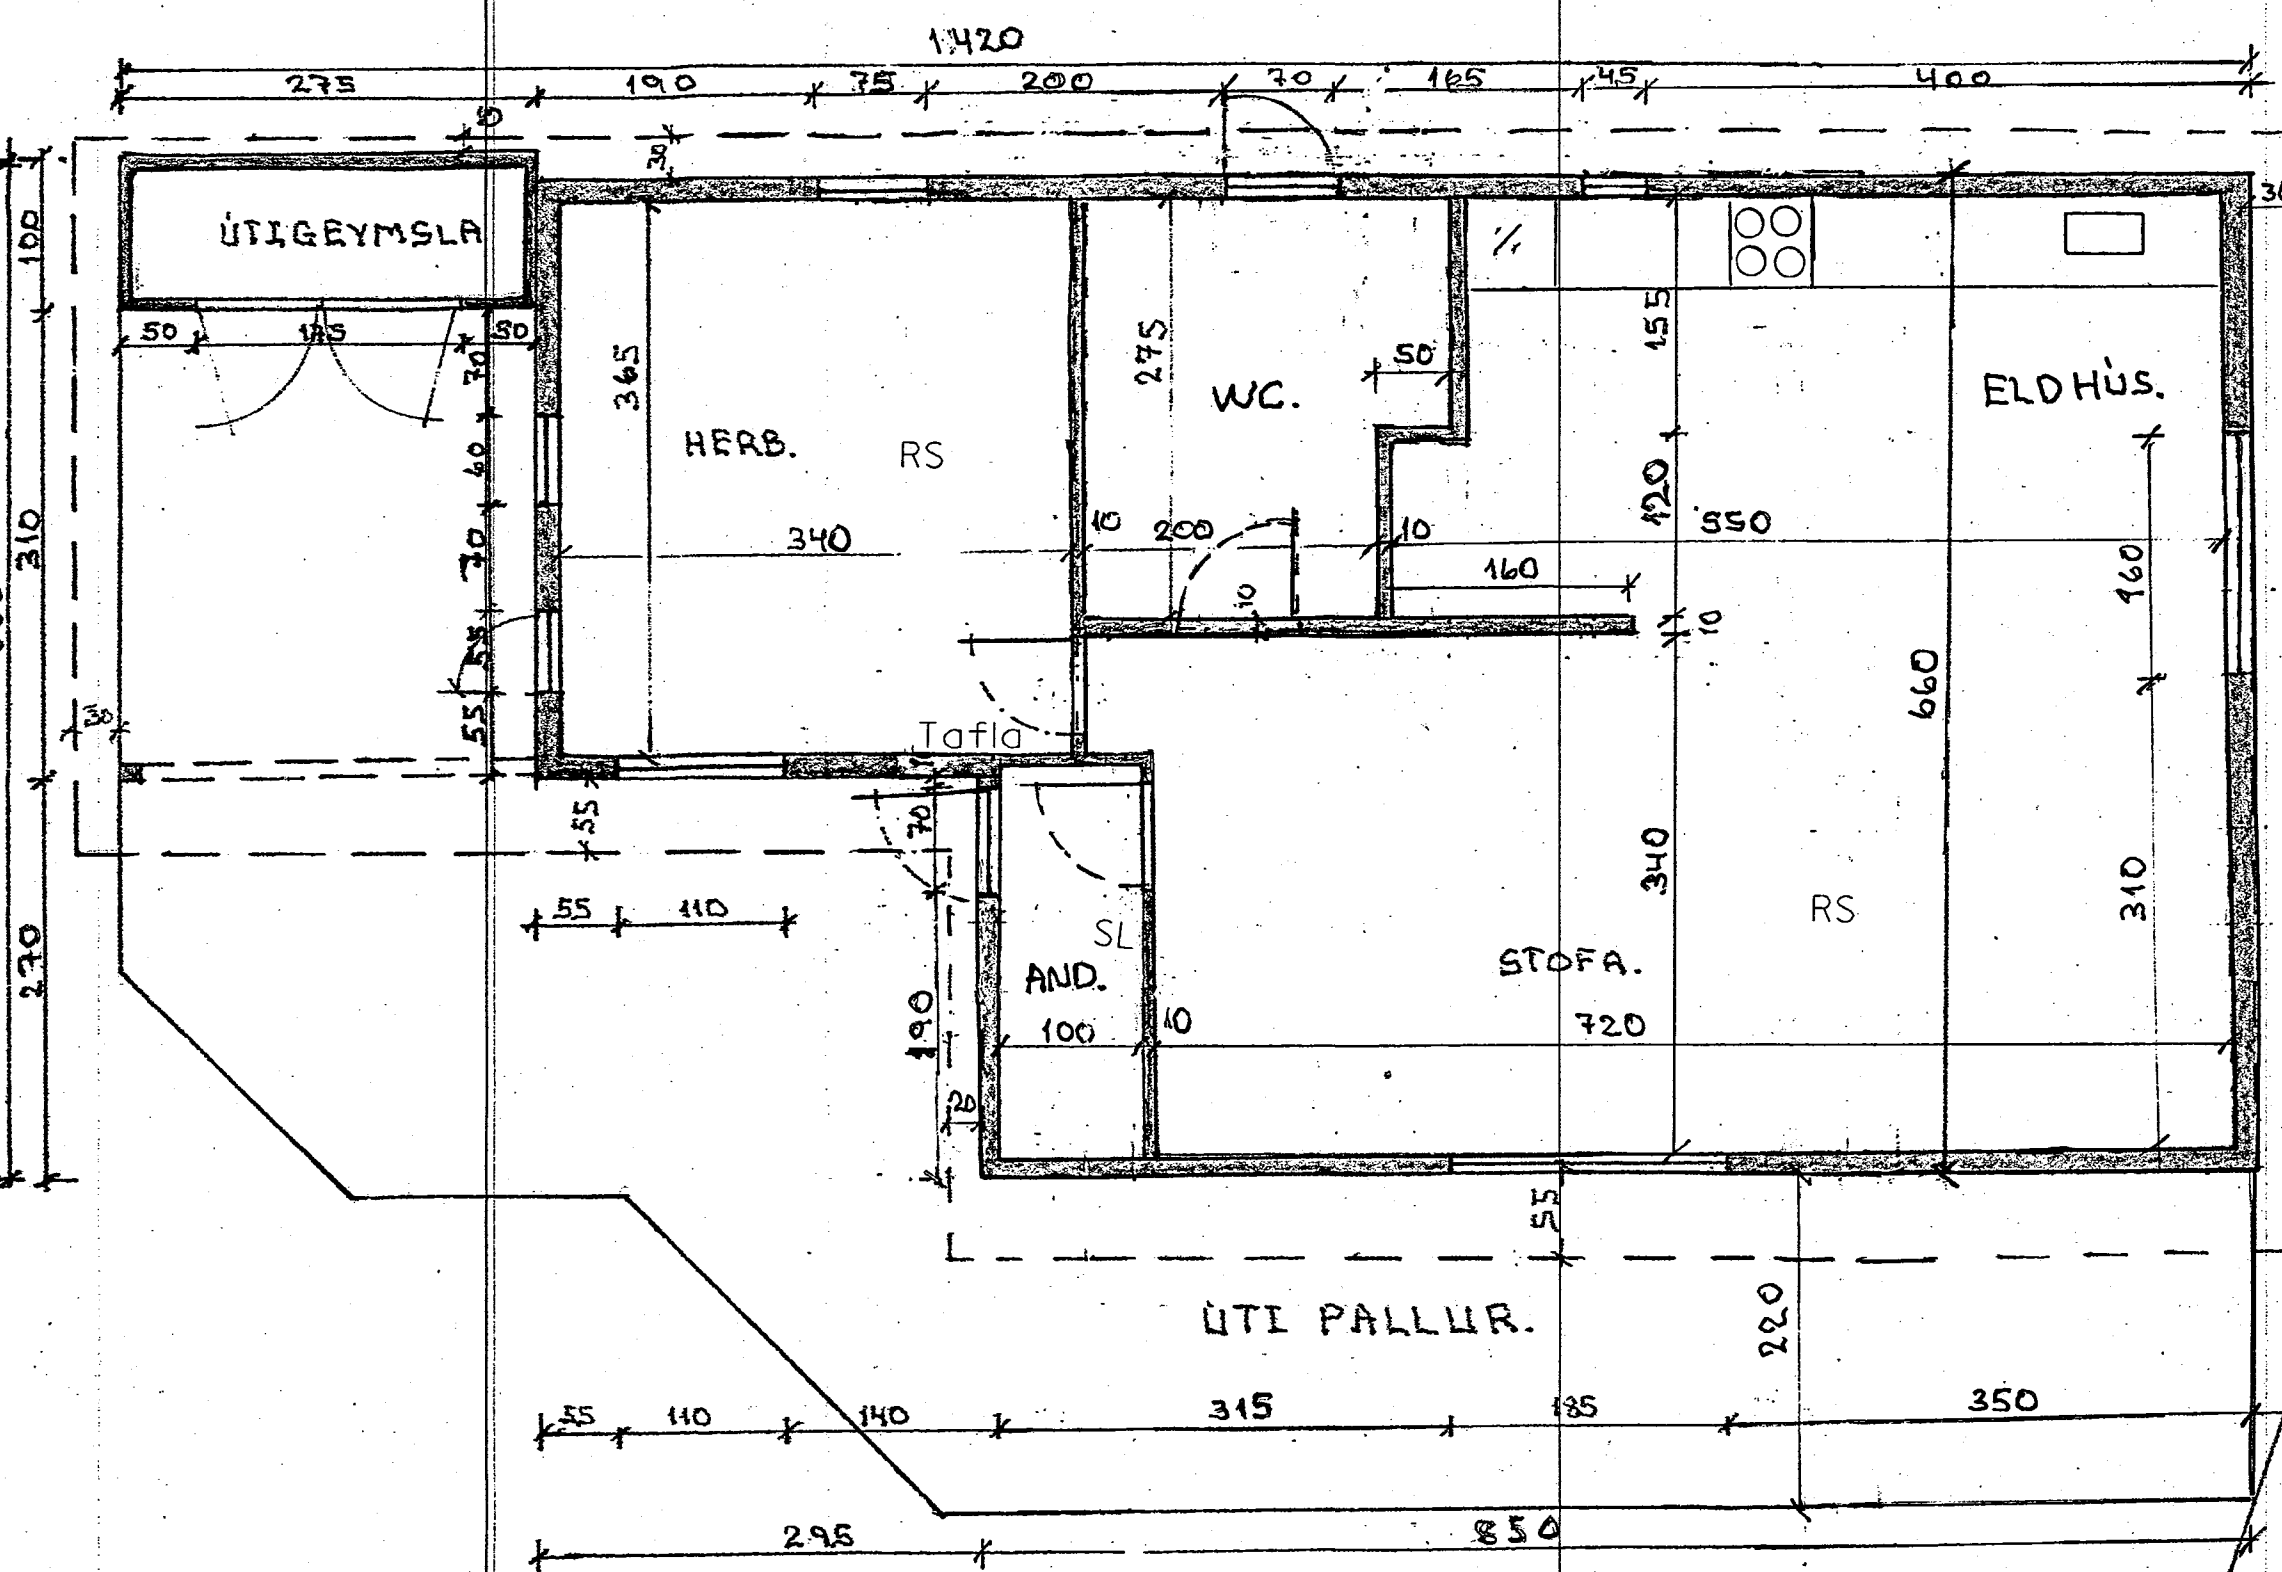


GRUNNMYND.

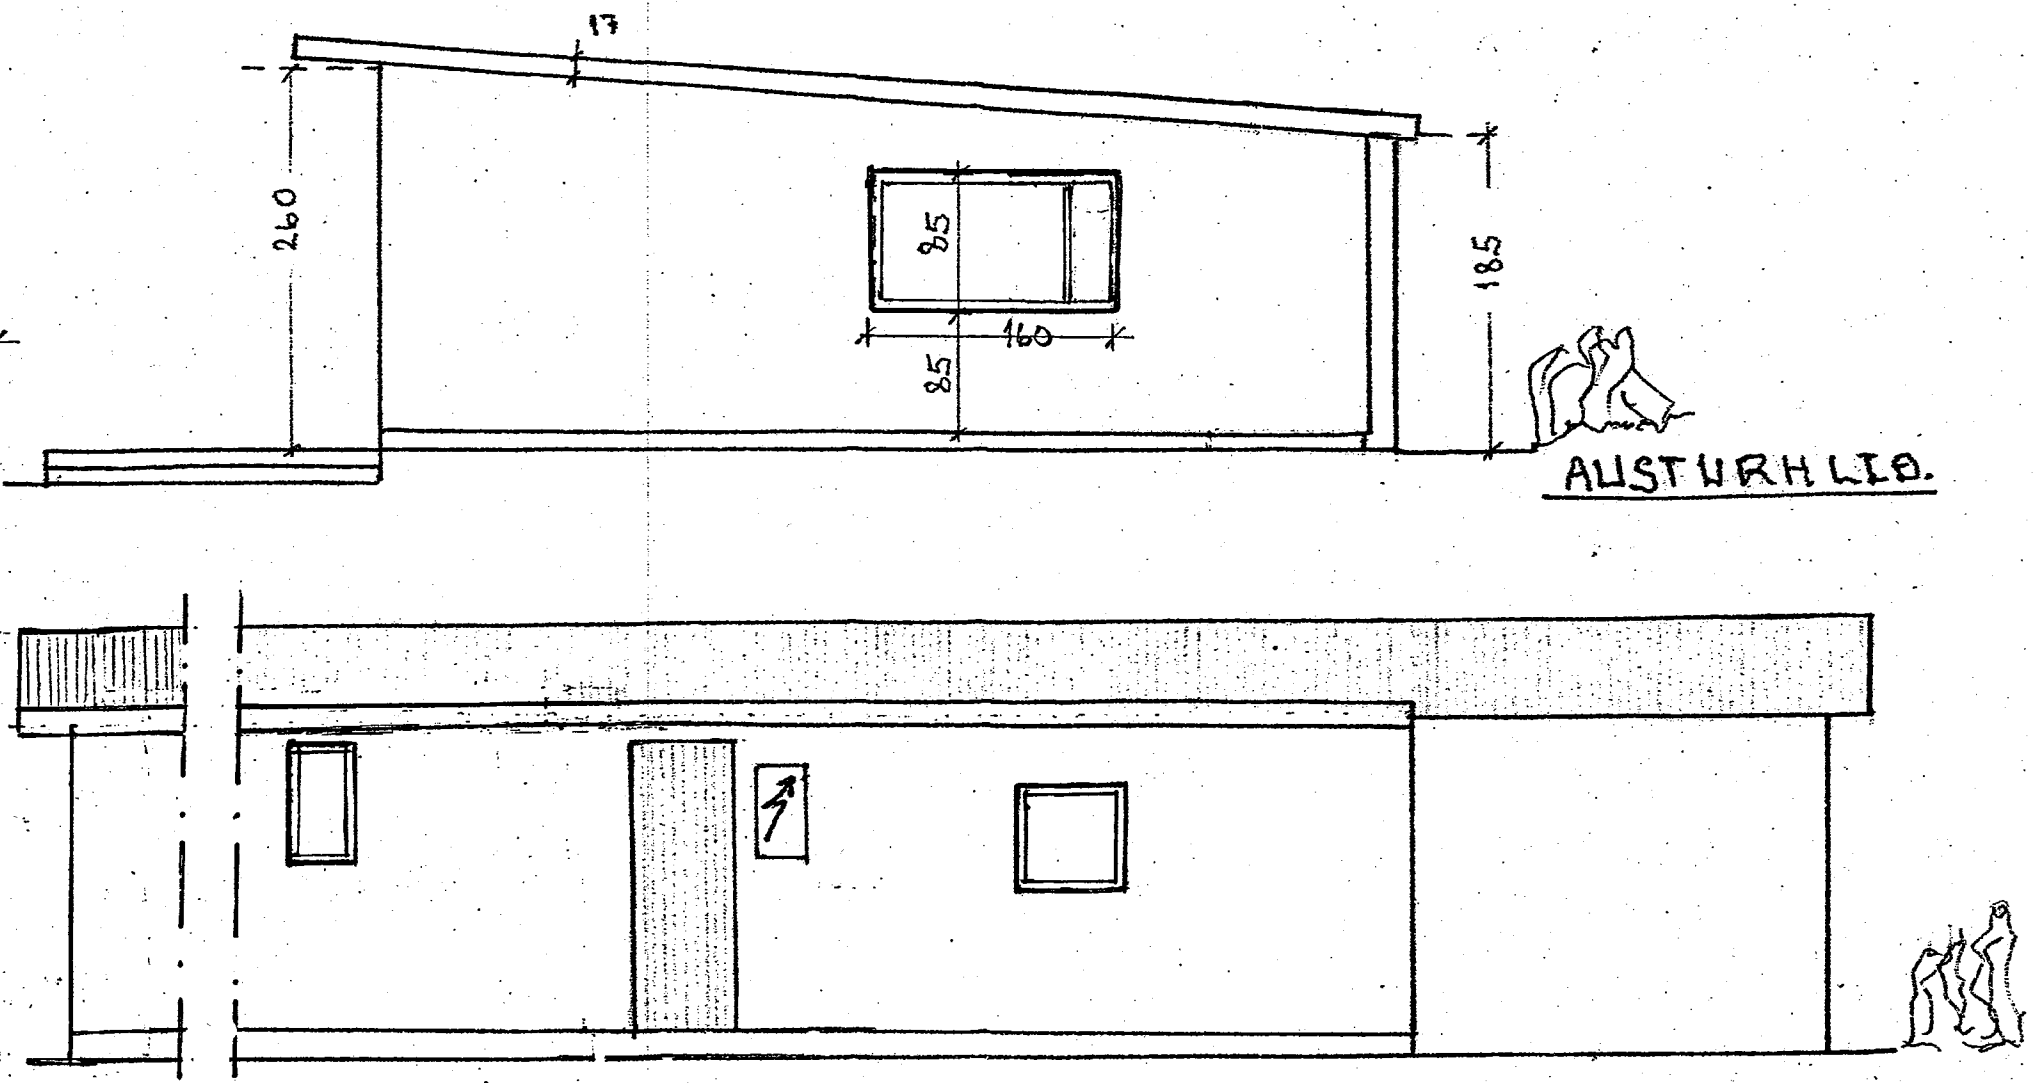

AUSTURHLID.

SKYRINGAR. NORDURHLID.

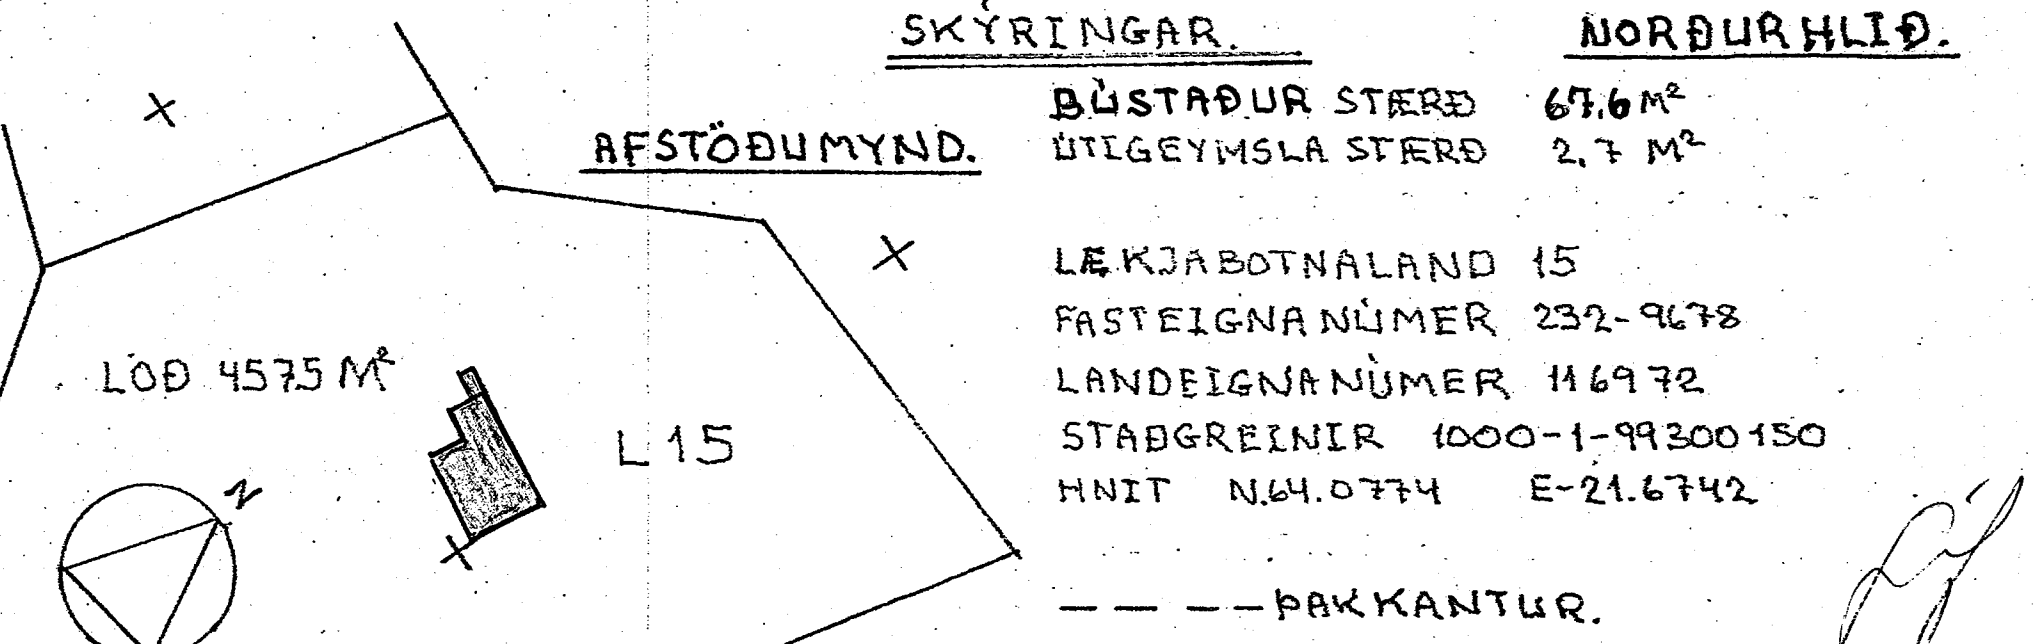

Reyndarteikning				
VERKHEITI	LÆKJABOTNALAND 15 KÖPV.		MKV.	DAGS.
			1:50	Júlí 2016
VERKFAÐTÜR	SUMARBÚSTAÐUR.		TEIKN.	REIKN.
			II.	II
			TEIKN. NR.	11-322
	INDRÍÐI INDRIÐASON MTFÍ		SAMP.	
				Indriði Indriðason