


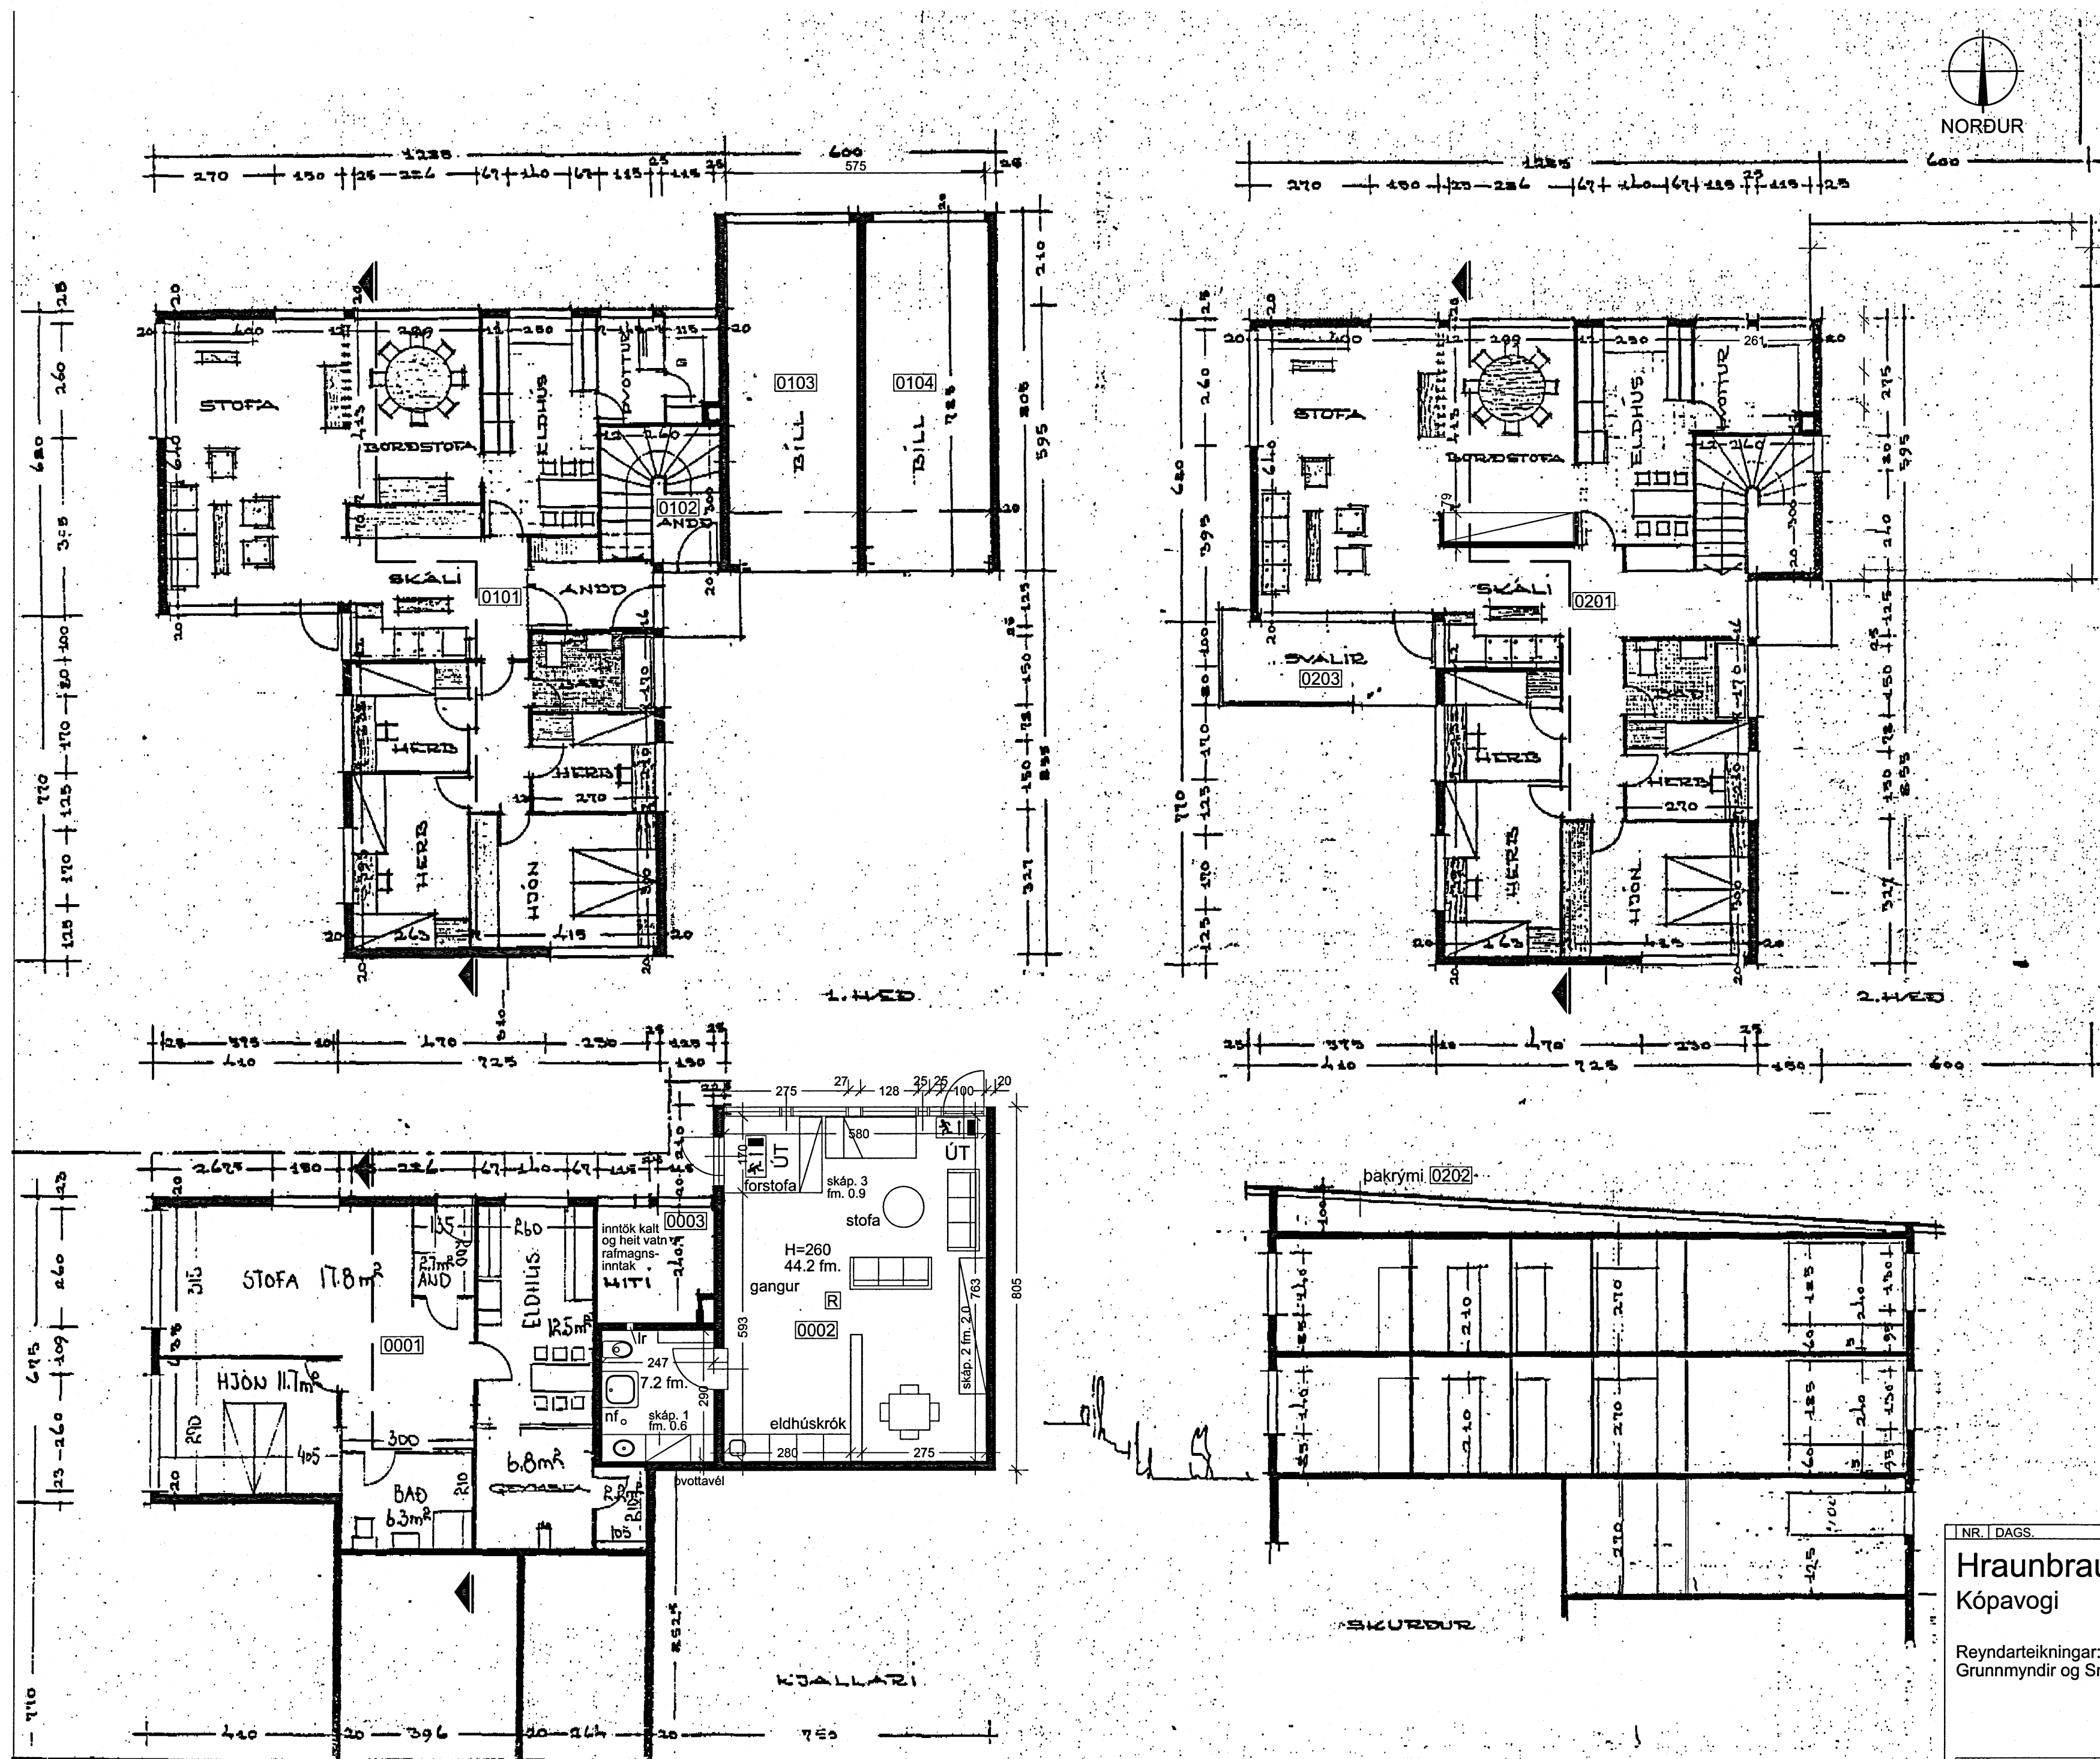

NORDUR

NR. | DAGS. | BREYTING

Hraunbraut 14  
Kópavogi

Reyndarteikningar:  
Grunnmyndir og Sníð

luigi bartolozzi  
arkitekt  
kt. 130659-2099  
skipholt 43  
105 Reykjavík  
sími 8983760  
barluigi@simnet.is

Mkv. 1:100  
Dags. 11.03.2021

Teikn. nr. 2

*luigi bartolozzi*

Hraunbraut 14.dwg

Skjal sótt af '000000000' dags: 23.10.2026